DocuSign Envelope ID: 8E175132-0775-4A69-A65F-F331ACEBED2B

6/2/99

REVISIONS

I, Jeffrey S. Coats, certify that the right of way and permanent easement monumentation for this project shown herein was completed under my direct and responsible charge from an actual survey made under my supervision; that all horizontal closures had a minimum ratio of precision of 1:10,000 (Class A). Field work was performed from 05-22 to 07-22, and all coordinates are based on NAD83/2011; That this survey was performed to meet the requirements of 21NCAC 56.1600 as applicable.

This 10th day of July, 2023.

DocuSigned by:
Jeffrey S. Coats
8BCCA5D9E23E4B4...

Professional Land Surveyor L-3994

NAD 83/NA 2011

PROJECT REFERENCE NO.	SHEET NO.
U-4709	RW09

Location and Surveys

CH ENGINEERING
3220 GLEN ROYAL RD. RALEIGH, NC 27617
TEL. (919) 788-0224 FAX (919) 788-0232
CORPORATE LICENSE # P-0189

PROJECT SURVEYOR
DocuSigned by:
Jeffrey S. Coats
8BCCA5D9E23E4B4...
NORTH CAROLINA PROFESSIONAL SEAL L-3994 LAND SURVEYOR JEFFREY S. COATS

DOCUMENT NOT CONSIDERED FINAL UNLESS ALL SIGNATURES COMPLETED

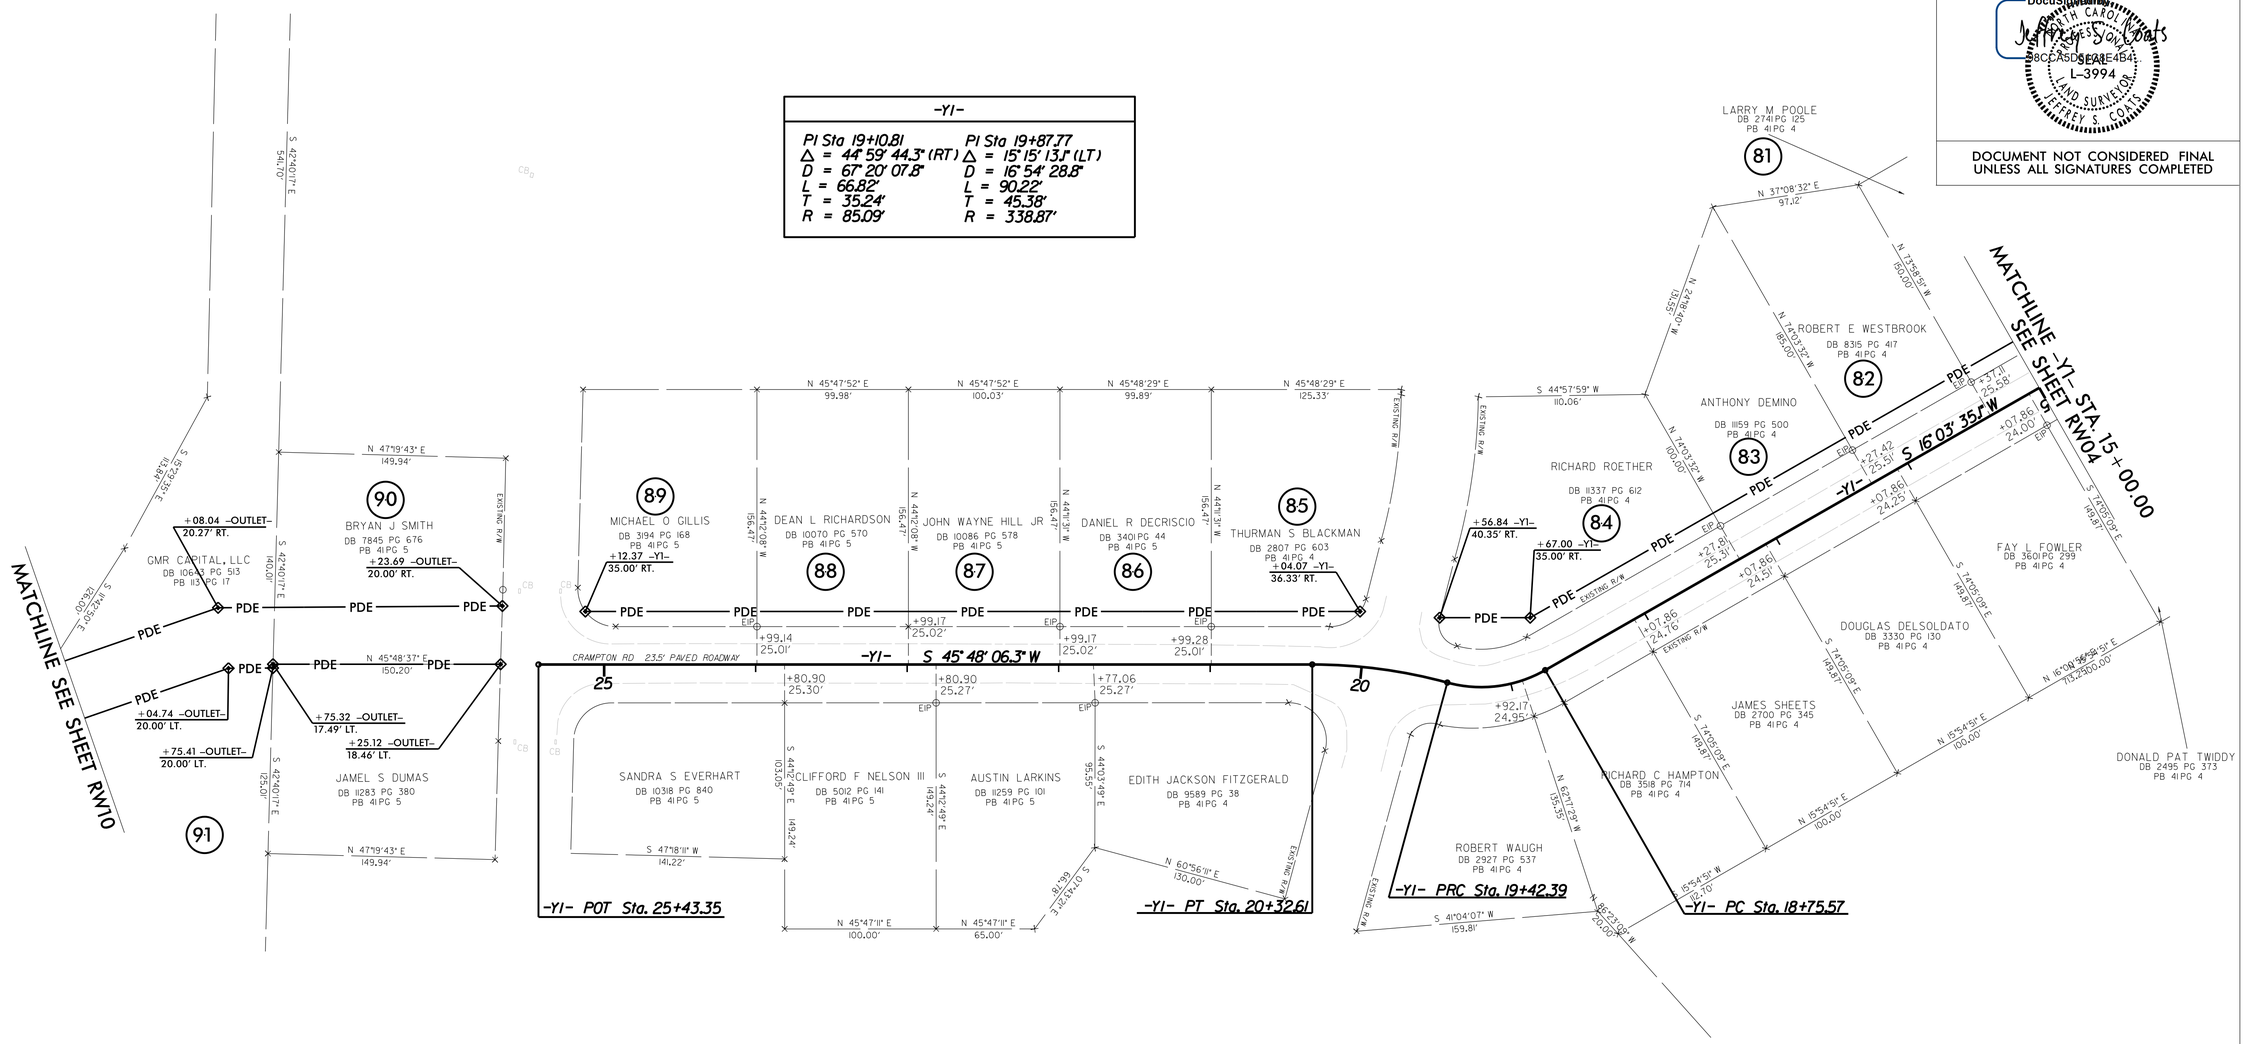

NOTES:

1. IF FURTHER INFORMATION REGARDING PROJECT CONTROL IS NEEDED PLEASE CONTACT THE LOCATION AND SURVEYS UNIT.
2. PROJECT CONTROL WAS ESTABLISHED USING GNSS, THE GLOBAL NAVIGATION SATELLITE SYSTEM.
3. RIGHT OF WAY MONUMENTATION ESTABLISHED MAY 2022 TO JULY 2022 .

$$$$$$SYSTIME$$$$
$$$$$$