TIP NO.	SHEET NO.
U-4709	PMP-5

APPROVED: DocuSigned by: Steve Miller 9FBC6C15CEEB486...

DATE: 7/16/2024

SEAL

NORTH CAROLINA PROFESSIONAL SEAL 037026 ENGINEER STEVEN D. MILLER

DOCUMENT NOT CONSIDERED FINAL UNLESS ALL SIGNATURES COMPLETED

NUMBER	CURB RAMP	STATION
1	TYPE 1 MODIFIED	-L- STA 24+87
2	TYPE 1 MODIFIED	-L- STA 25+36
3	TYPE 3	-L- STA 28+35
4	TYPE 3	-L- STA 28+38
5	TYPE 7	-L- STA 28+54
6	TYPE 3	-L- STA 29+11
7	TYPE 1B	-L- STA 29+45
8	TYPE 7	-L- STA 29+46
9	TYPE 7	-L- STA 29+66
10	TYPE 1A	-L- STA 29+67
11	TYPE 1A	-L- STA 29+93
12	TYPE 7	-L- STA 30+50
13	TYPE 3	-L- STA 30+61
14	TYPE 3	-L- STA 30+69
15	TYPE 1 MODIFIED	-L- STA 32+61
16	TYPE 1 MODIFIED	-L- STA 33+22
17	TYPE 1 MODIFIED	-L- STA 35+07
18	TYPE 1 MODIFIED	-L- STA 35+58
19	TYPE 1A	-L- STA 36+11
20	TYPE 1 MODIFIED	-L- STA 36+69
21	TYPE 1 MODIFIED	-Y- STA 10+71

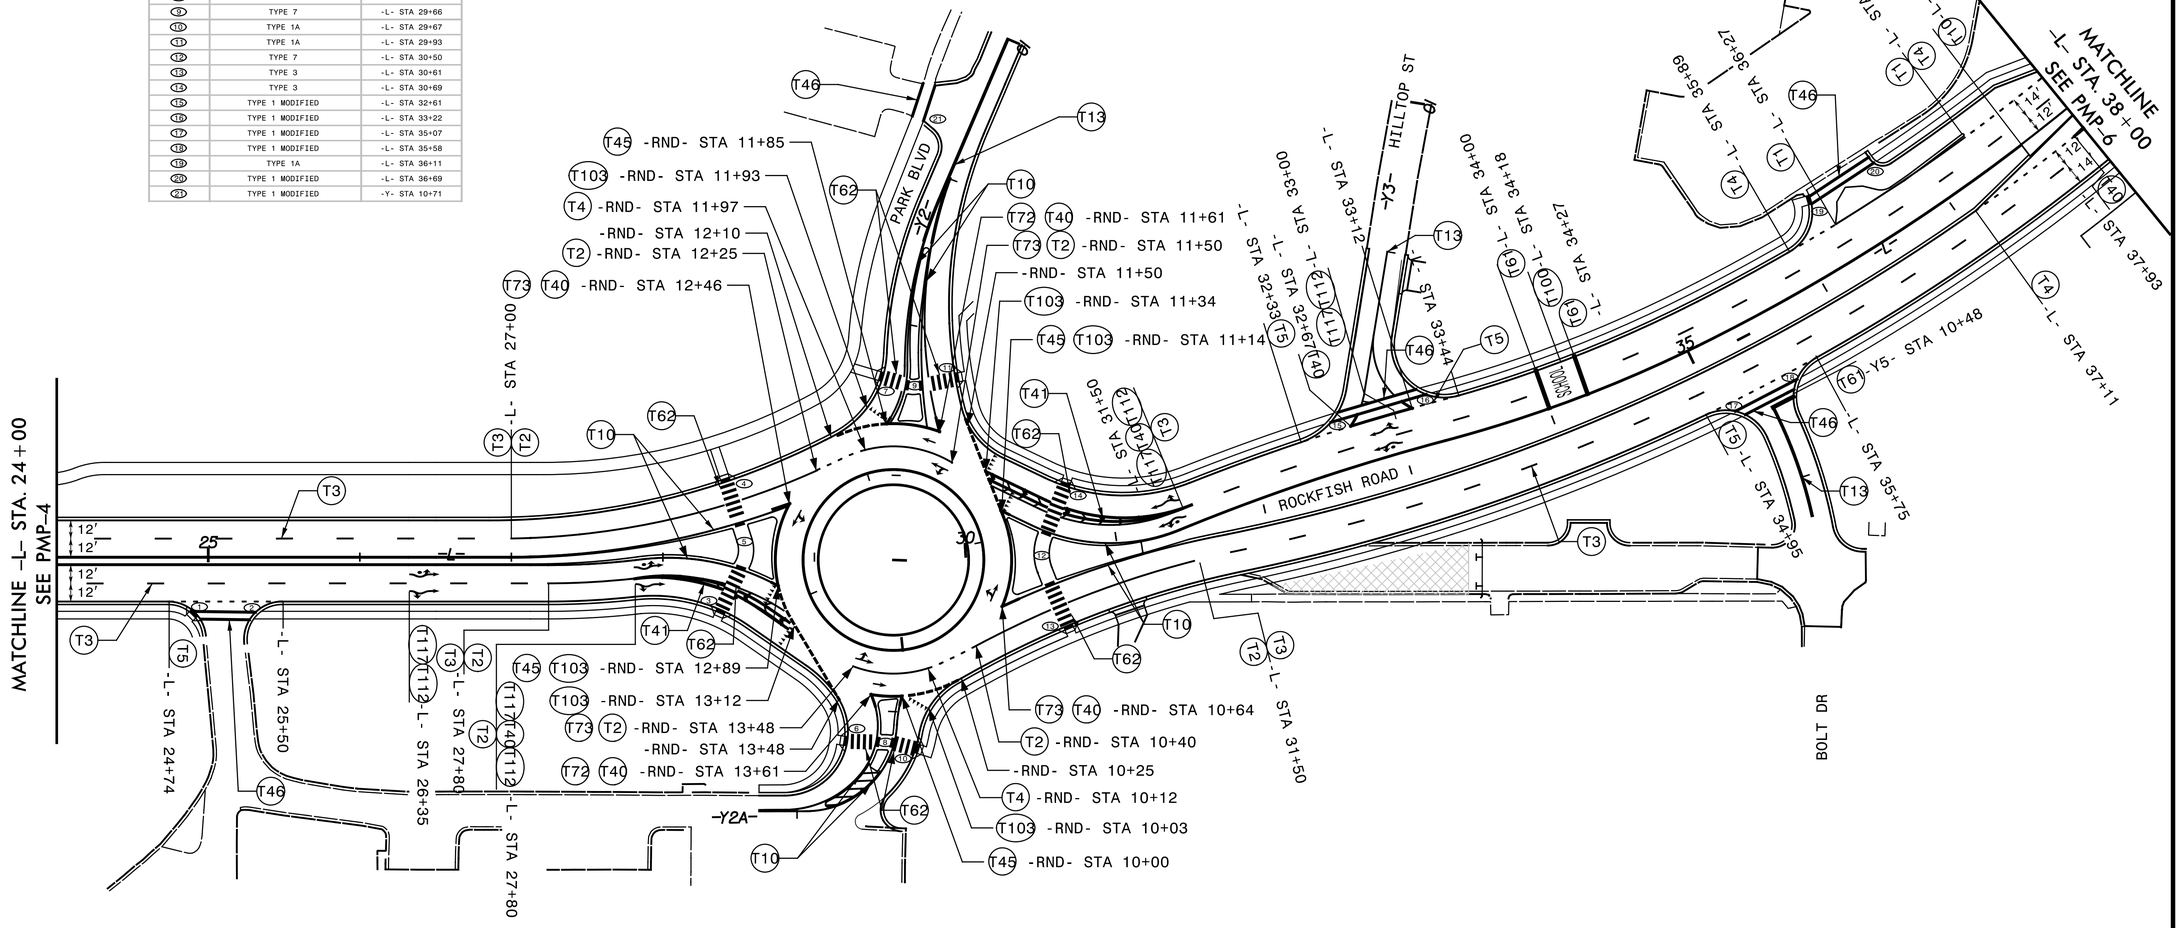

TRANSYSTEMS
1 Glenwood Avenue
Raleigh, NC 27603
Tel:919.789.9977
Fax:919.789.9591
License: F-0453

PAVEMENT MARKING DETAIL

7/16/2024
X:\2018\2018018.00 NCDOT Div 6 U-4709\TP\Traffic\PMP\U-4709_PMP-5.dgn
dpwood