TIP NO.	SHEET NO.
U-4709	SIGN-7

APPROVED: DocuSigned by: Steve Miller 5FBC6C15CEEB486...

DATE: 7/16/2024

SEAL

NORTH CAROLINA PROFESSIONAL SEAL 037026 ENGINEER STEVEN D. MILLER

DOCUMENT NOT CONSIDERED FINAL UNLESS ALL SIGNATURES COMPLETED

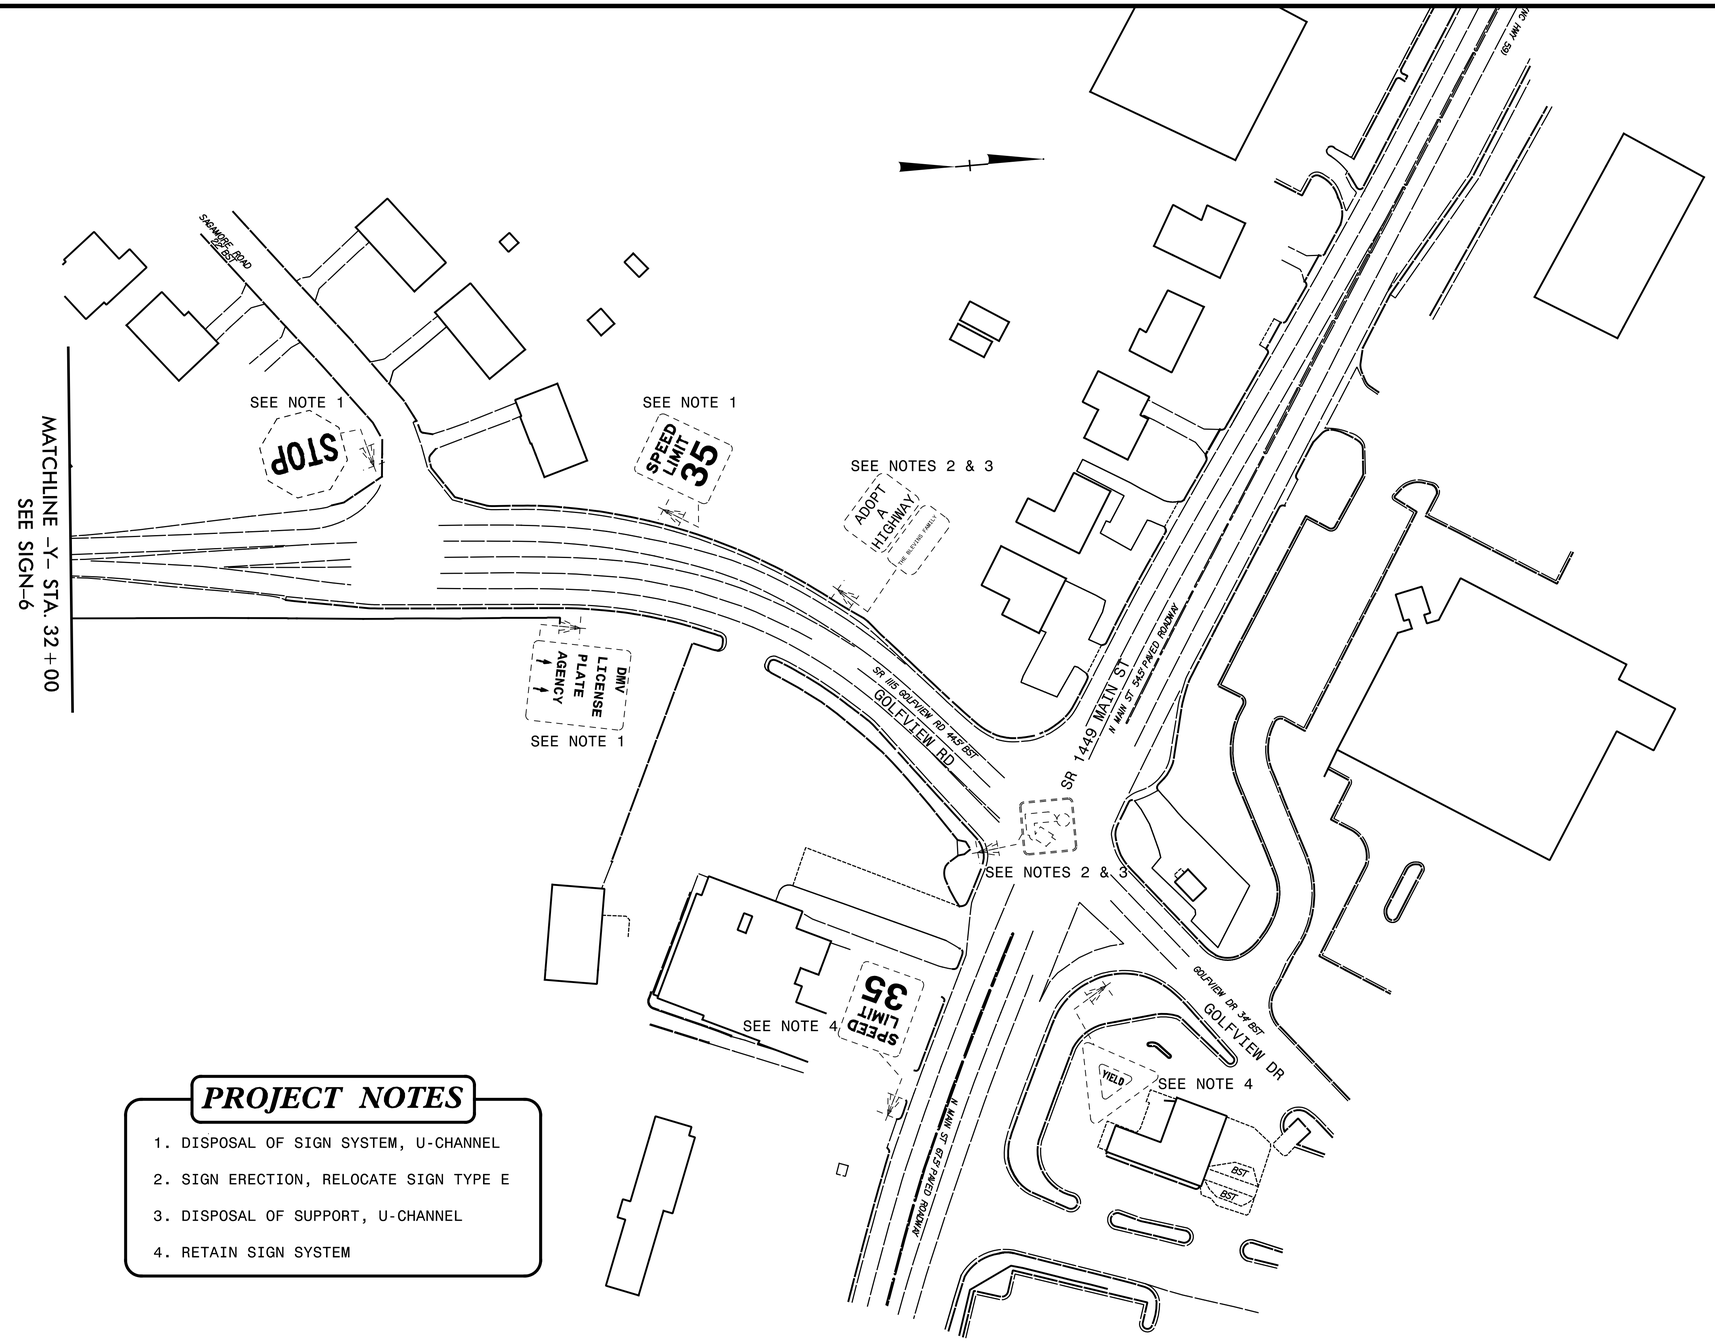

PROJECT NOTES

1. DISPOSAL OF SIGN SYSTEM, U-CHANNEL
2. SIGN ERECTION, RELOCATE SIGN TYPE E
3. DISPOSAL OF SUPPORT, U-CHANNEL
4. RETAIN SIGN SYSTEM

TRANSYSTEMS
1 Glenwood Avenue
Raleigh, NC 27603
Tel:919.789.9977
Fax:919.789.9591
License: F-0453

EXISTING SIGNS

7/16/2024
X:\2018\2018SE18.018.00 NCDOT Div 6 U-4709\TP\Traffic\Signing\U-4709_SIGN-7.dgn
bpumpo