STATE	STATE PROJECT REFERENCE NO.	SHEET NO.	TOTAL SHEETS
N.C.	BR-0086	UO-1	2

STATE PROJ. NO.	F.A. PROJ. NO.	DESCRIPTION
67086.1.1	N/A	PE
67086.2.1	N/A	ROW & UTIL.

STATE OF NORTH CAROLINA
DIVISION OF HIGHWAYS

UTILITIES BY OTHERS PLANS
JOHNSTON COUNTY

LOCATION: REPLACE BRIDGE No. 500070 ON US 301 OVER NEUSE RIVER

TYPE OF WORK: UTILITIES BY OTHERS

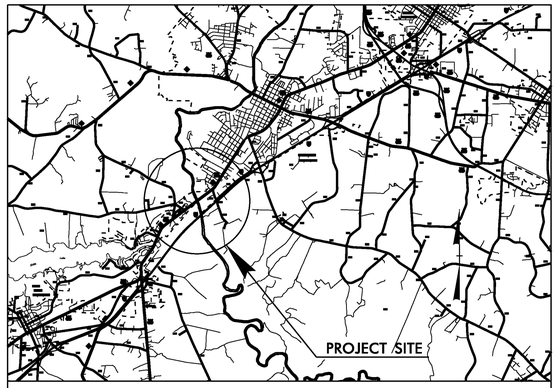

VICINITY MAP

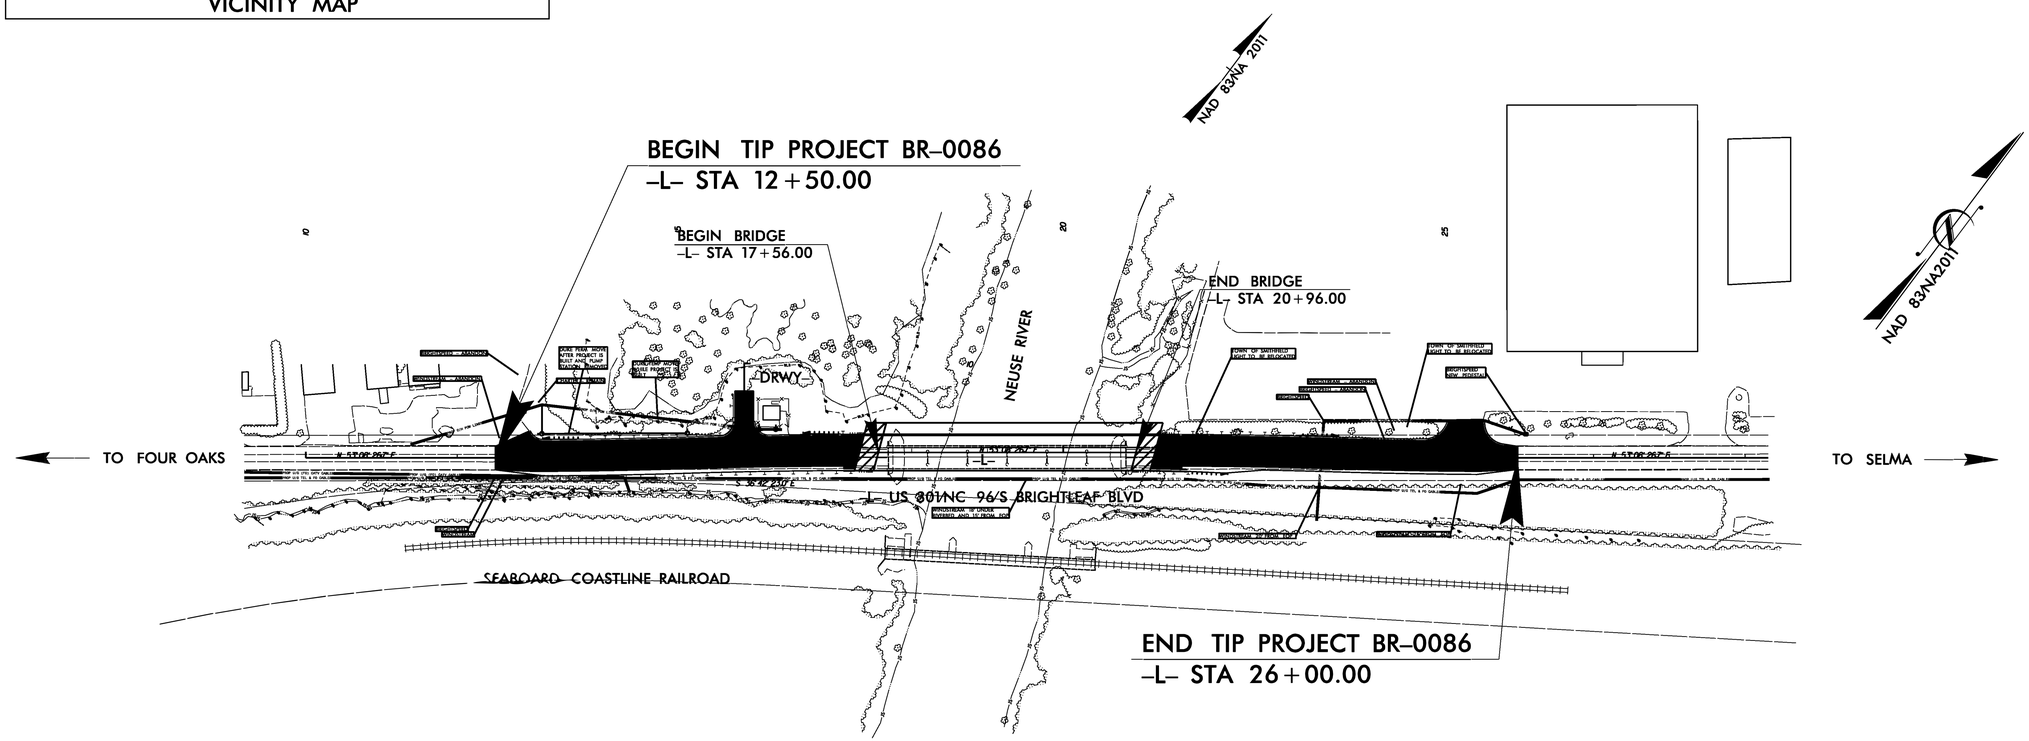

TIP PROJECT: BR-0086

CONTRACT: _____

GRAPHIC SCALES

50 25 0 50 100
PLANS

50 25 0 50 100
PROFILE (HORIZONTAL)

10 5 0 10 20
PROFILE (VERTICAL)

INDEX OF SHEETS

UO-1 TITLE SHEET
UO-2 PLAN SHEET

UTILITY OWNERS WITH CONFLICTS:

A. BRIGHTSPEED – TELECOMMUNICATIONS
B. DUKE – POWER
C. WINDSTREAM – TELECOMMUNICATIONS
D. PEIDMONT NATURAL GAS – GAS
E. CHARTER – TELECOMMUNICATIONS
G. TOWN OF SMITHFIELD – LIGHTS

Prepared in the Office of:
DIVISION OF HIGHWAYS
1000 Birch Ridge Dr., Raleigh NC, 27610

KYLE PLEASANT *PROJECT UTILITIES ENGINEER*

RUSSELL BROADWELL, PE
PROJECT CONTACT #1

22-AUG-2024 12:32
C:\Users\swhaddock\Desktop\UBO_Upload to S drive\BR-0086\UbO\BR0086_ddc4_UbO_tsh.dgn
swhaddock AT DIV04-33082L
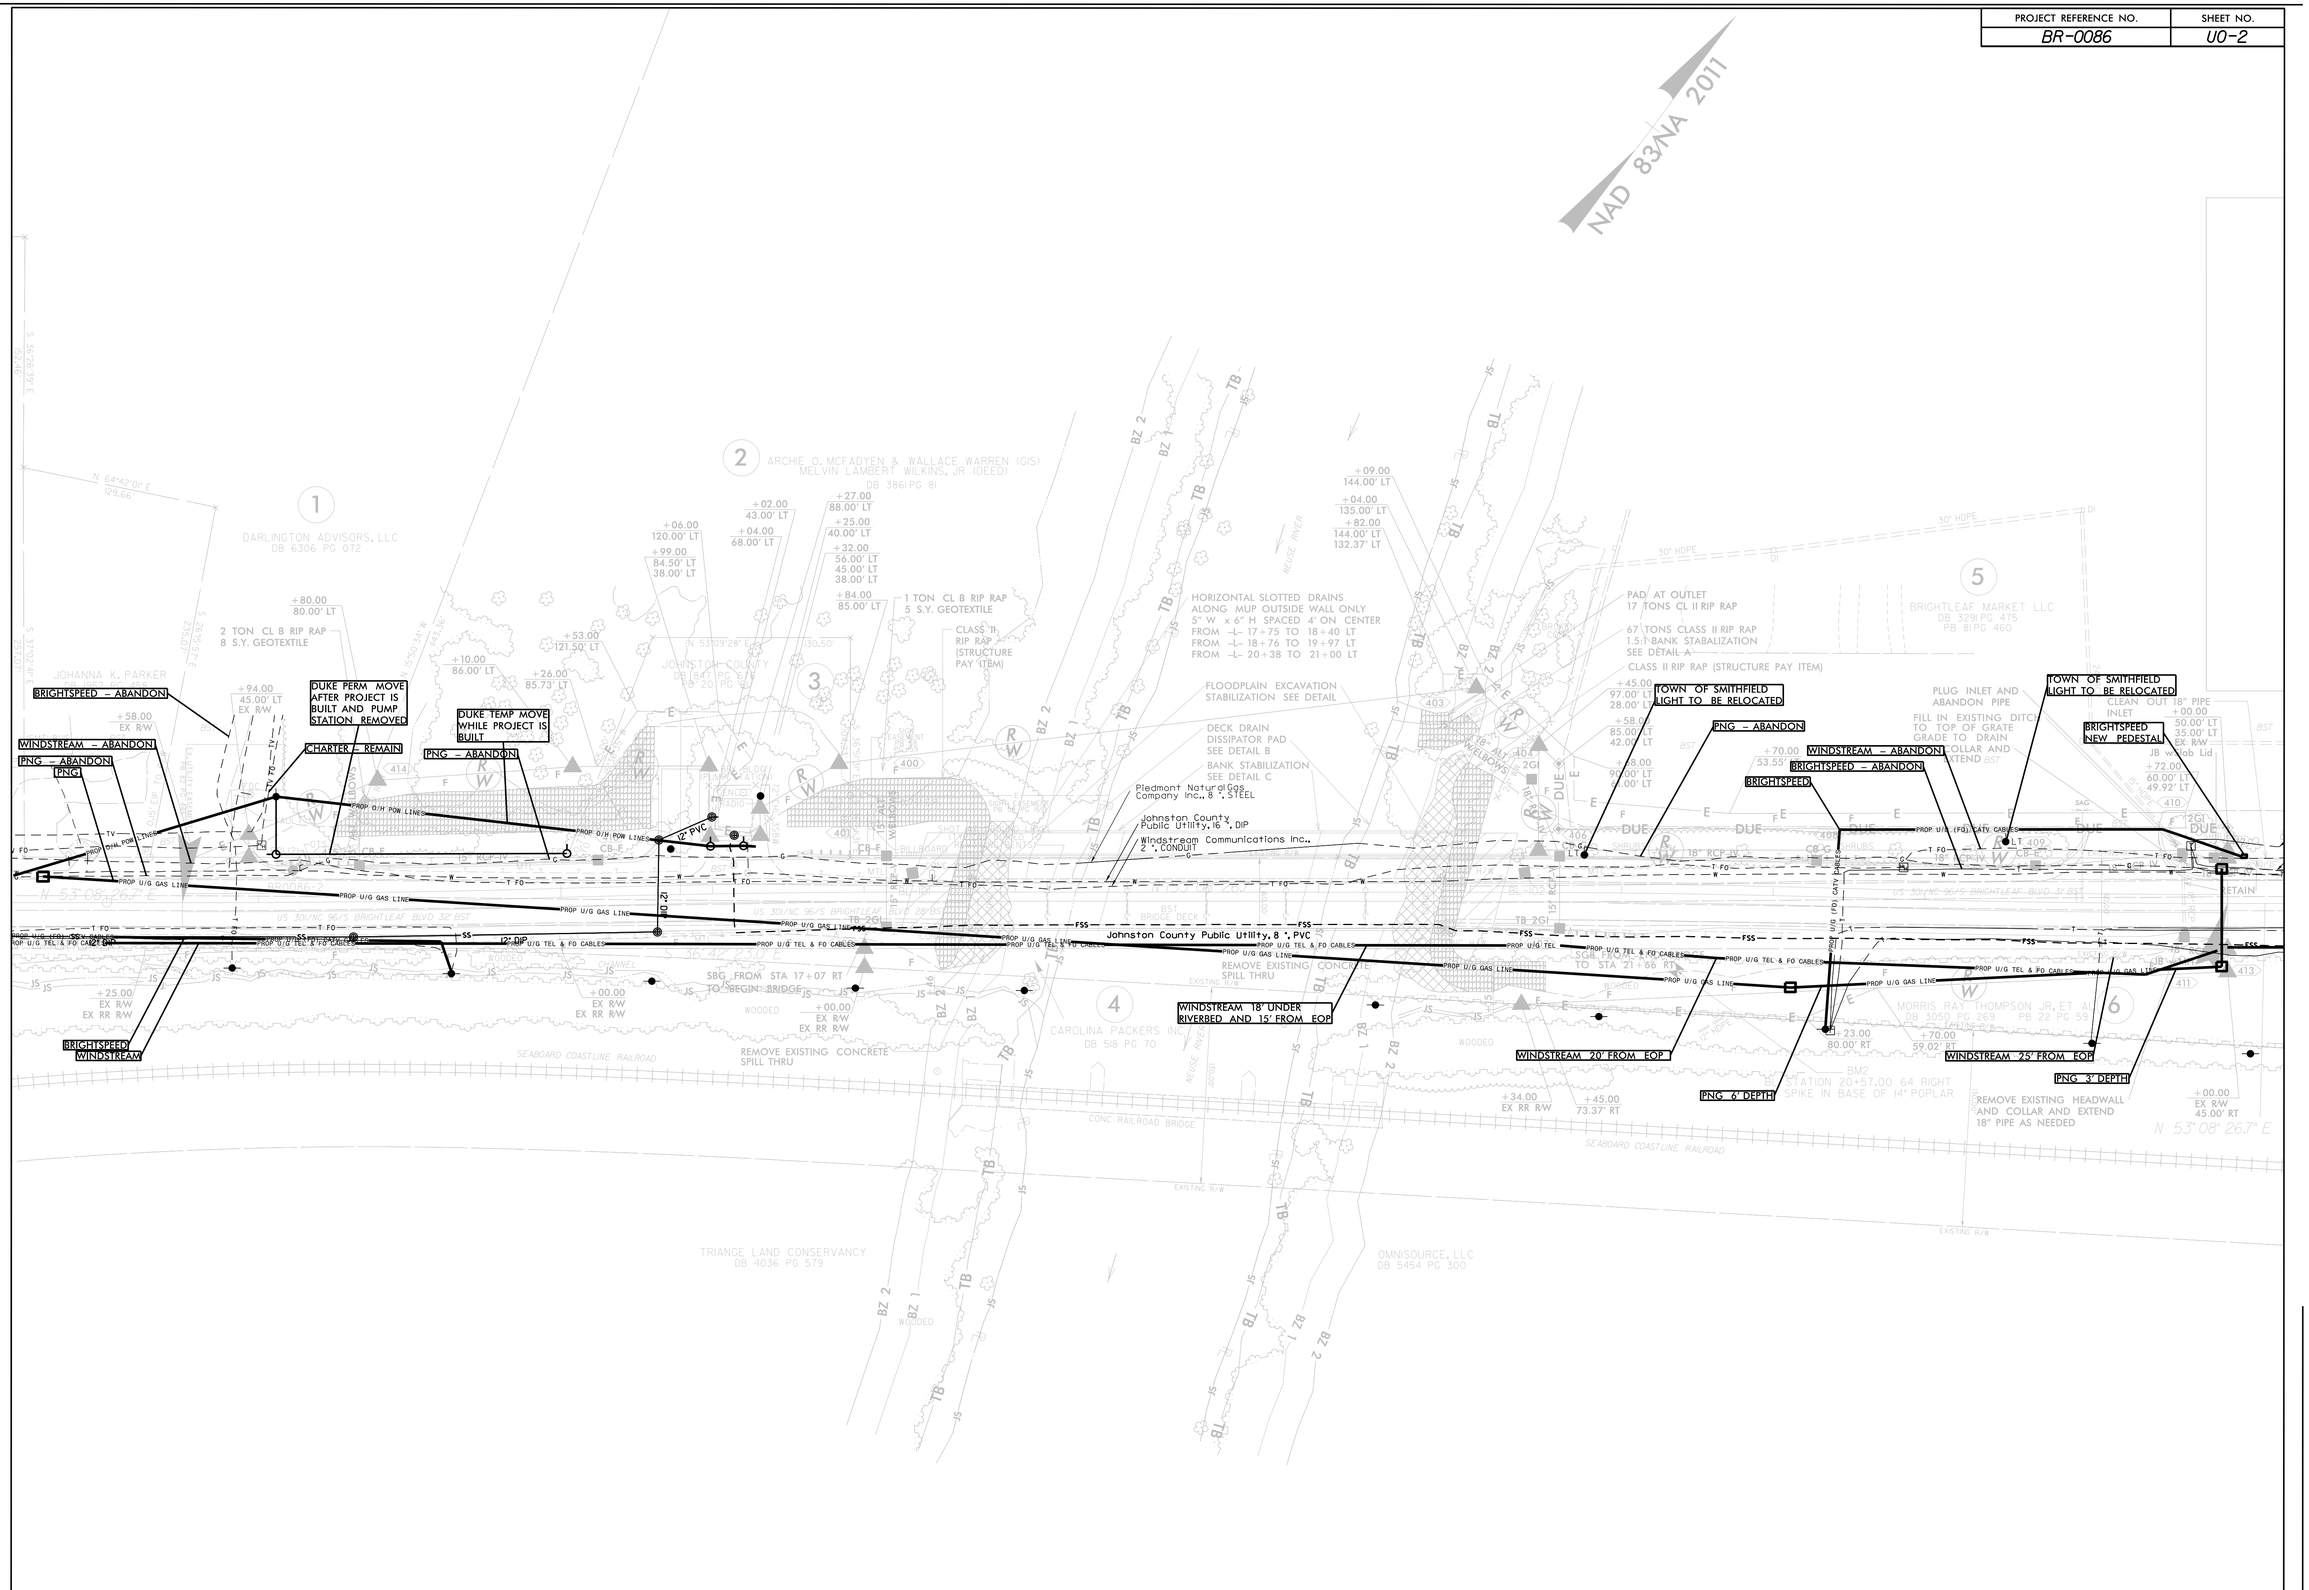
PROJECT REFERENCE NO.	SHEET NO.
BR-0086	U0-2