PROJECT REFERENCE NO.	SHEET NO.
HI-0018	12

Whitman, Requardt & Associates, LLP
1201 Edwards Mill Road, Suite 320, Raleigh, North Carolina 27606

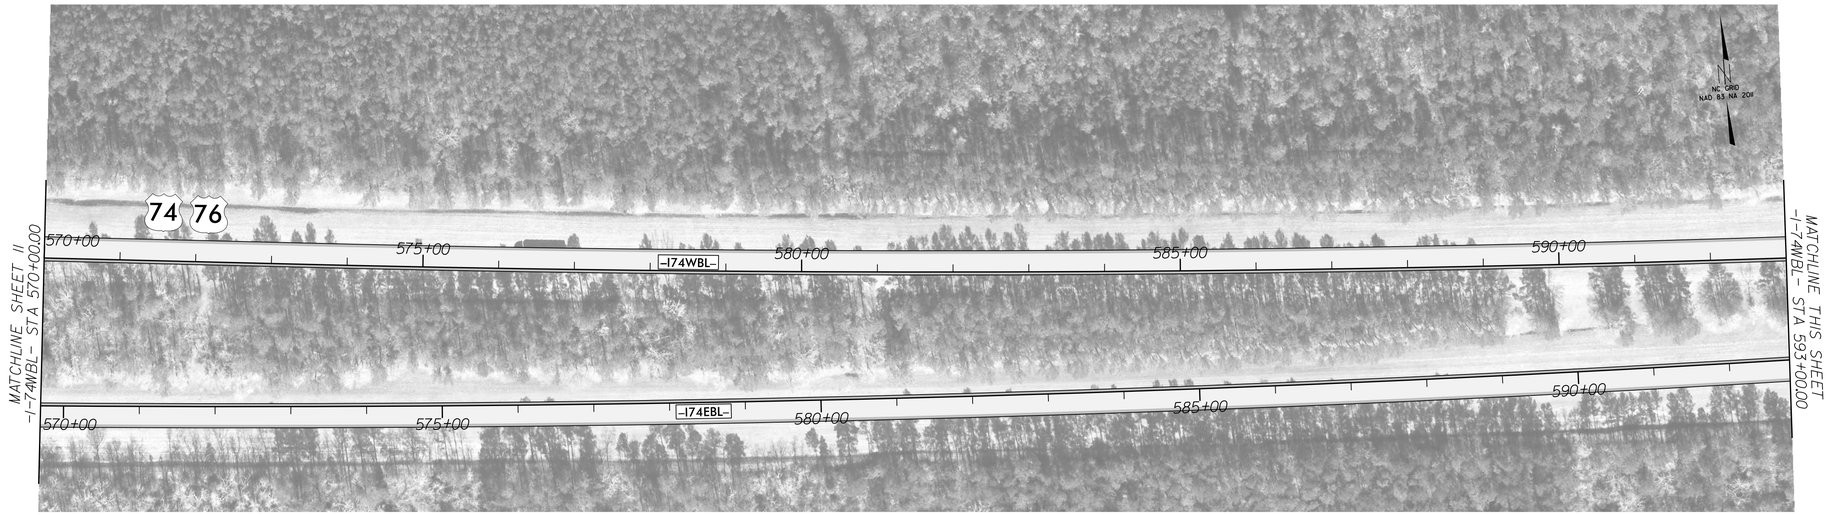

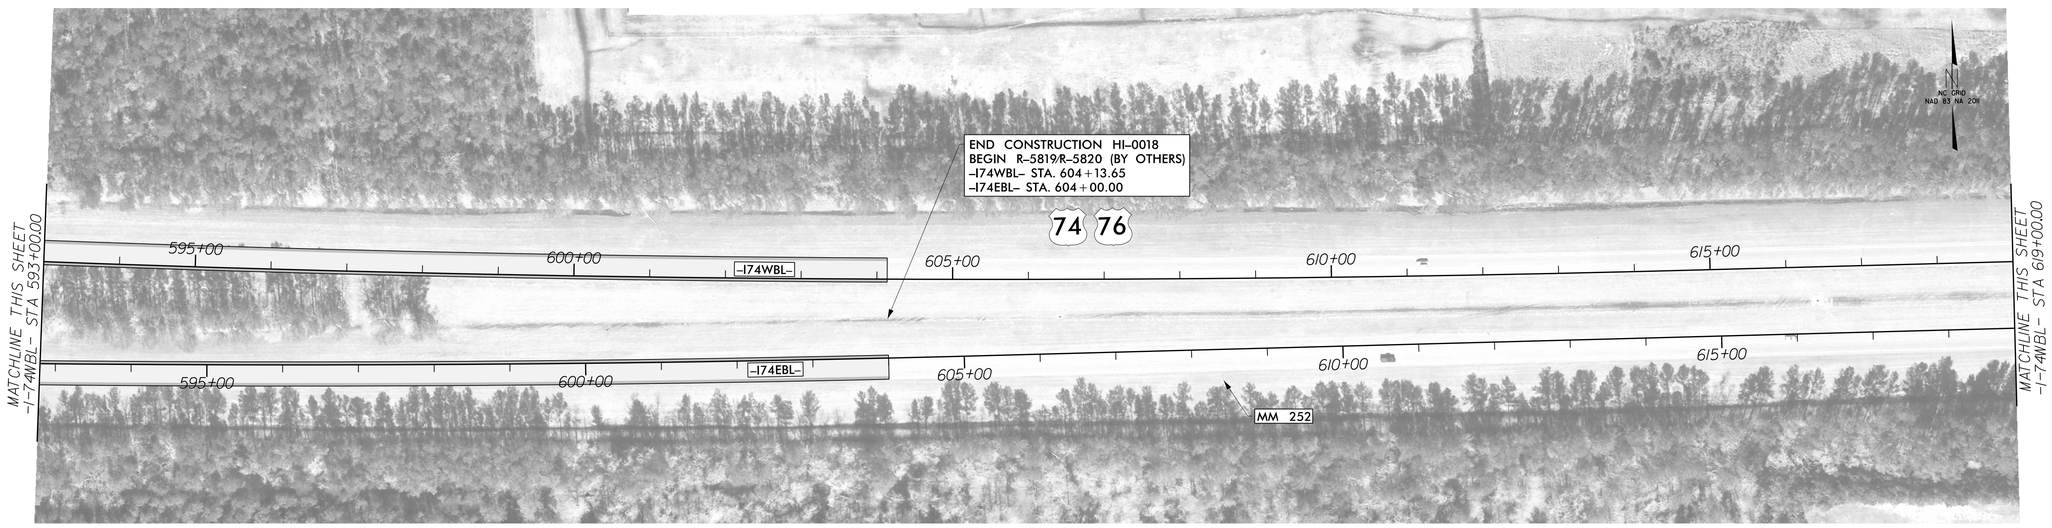

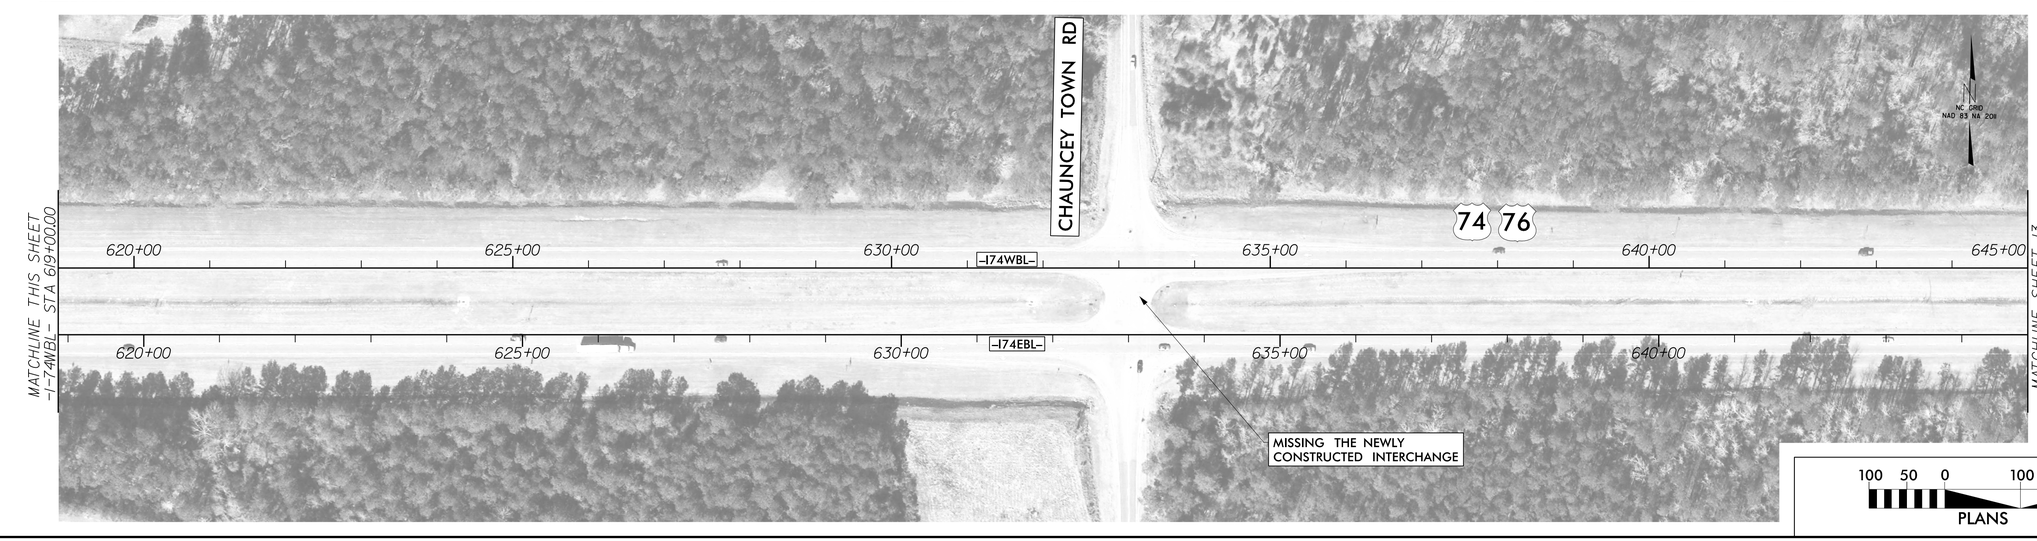

100 50 0 100 200
PLANS

8/17/99

10:24:53 AM
N:\Projects\2002\CADD\NCDOT\Roadway\Proj\HI-0018\HI-0018_RDY_PSH-12.dgn