Docusign Envelope ID: 19BC0DD1-21BC-4C65-A07F-B8D33BF355E5

PROJ. REFERENCE NO.	SHEET NO.
U-5536	TMP-4

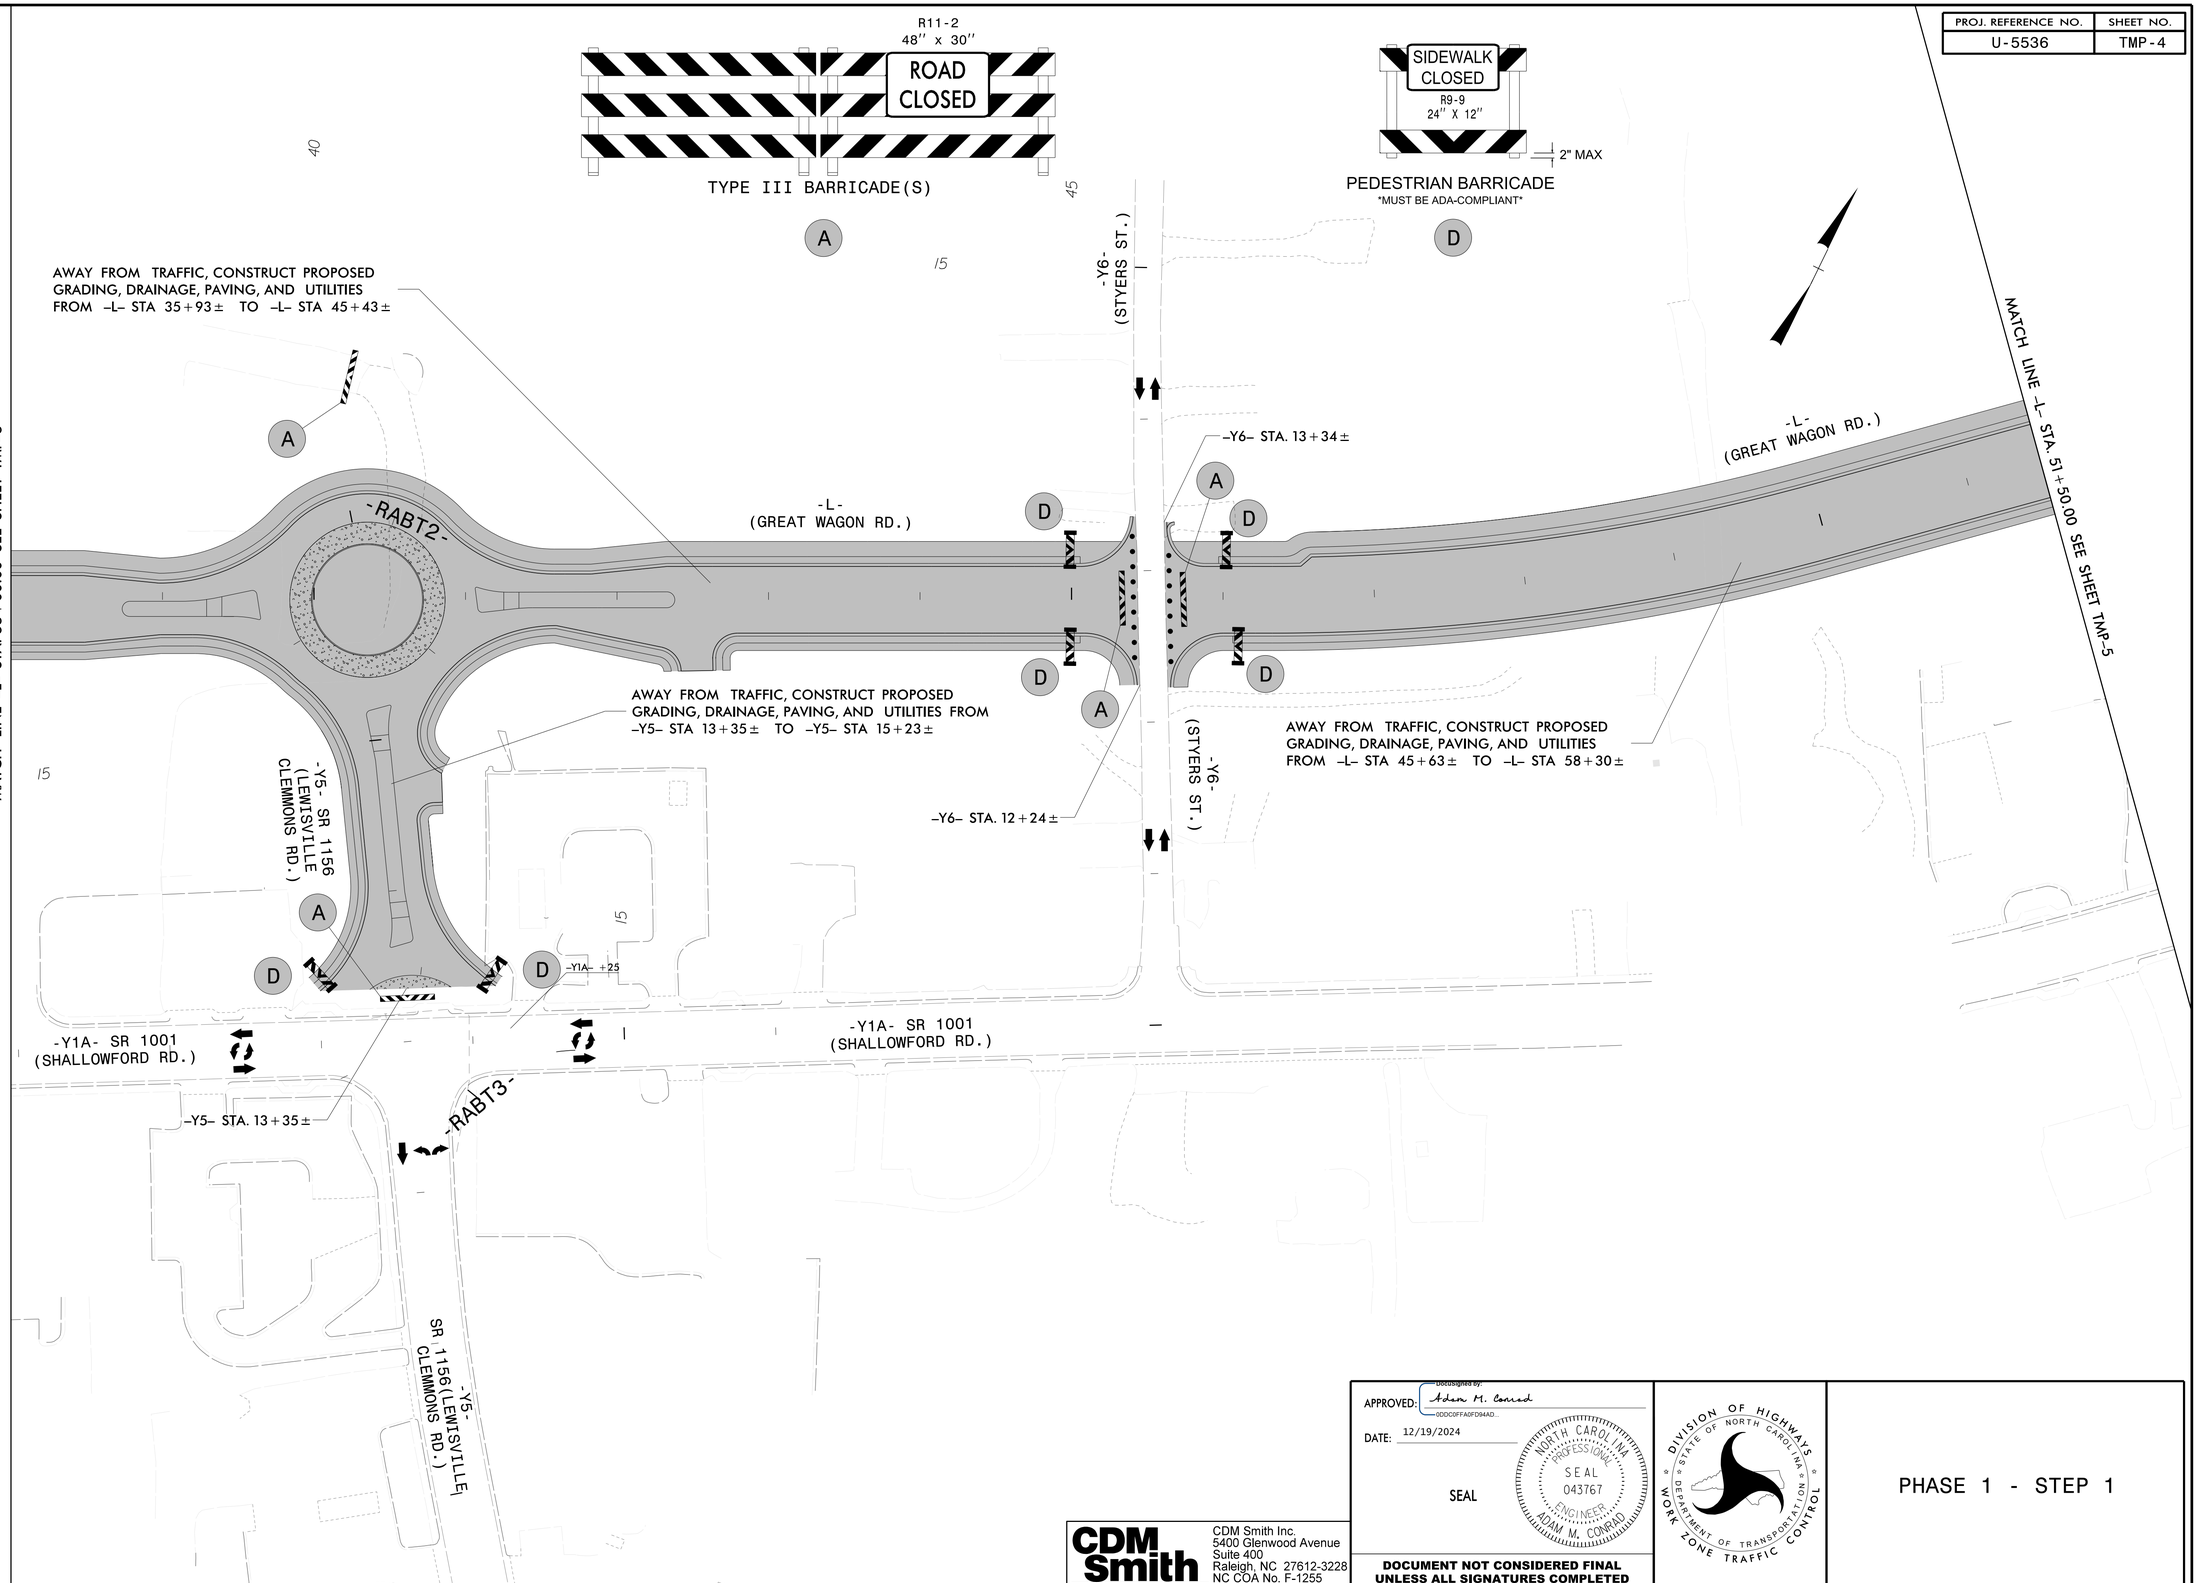

CDM Smith

CDM Smith Inc.
5400 Glenwood Avenue
Suite 400
Raleigh, NC 27612-3228
NC COA No. F-1255

APPROVED: Docusigned by: Adam M. Conrad 0DDC0FFA0FD94AD...

DATE: 12/19/2024

SEAL

NORTH CAROLINA PROFESSIONAL SEAL 043767 ENGINEER ADAM M. CONRAD

DOCUMENT NOT CONSIDERED FINAL UNLESS ALL SIGNATURES COMPLETED

DIVISION OF HIGHWAYS · STATE OF NORTH CAROLINA · DEPARTMENT OF TRANSPORTATION · WORK ZONE TRAFFIC CONTROL

PHASE 1 - STEP 1

11/22/2024
pw:\\cdmsmith-az02-pw.bentley.com:pw_pl\Documents\117240\23\192\10 Transportation\04 Client Folder Structure\U5536\Traffic\TrafficControl\TCP\U5536_TC_TMP04.dgn
User:CONRADAM