Docusign Envelope ID: 19BC0DD1-21BC-4C65-A07F-B8D33BF355E5

PROJ. REFERENCE NO.	SHEET NO.
U-5536	TMP-11

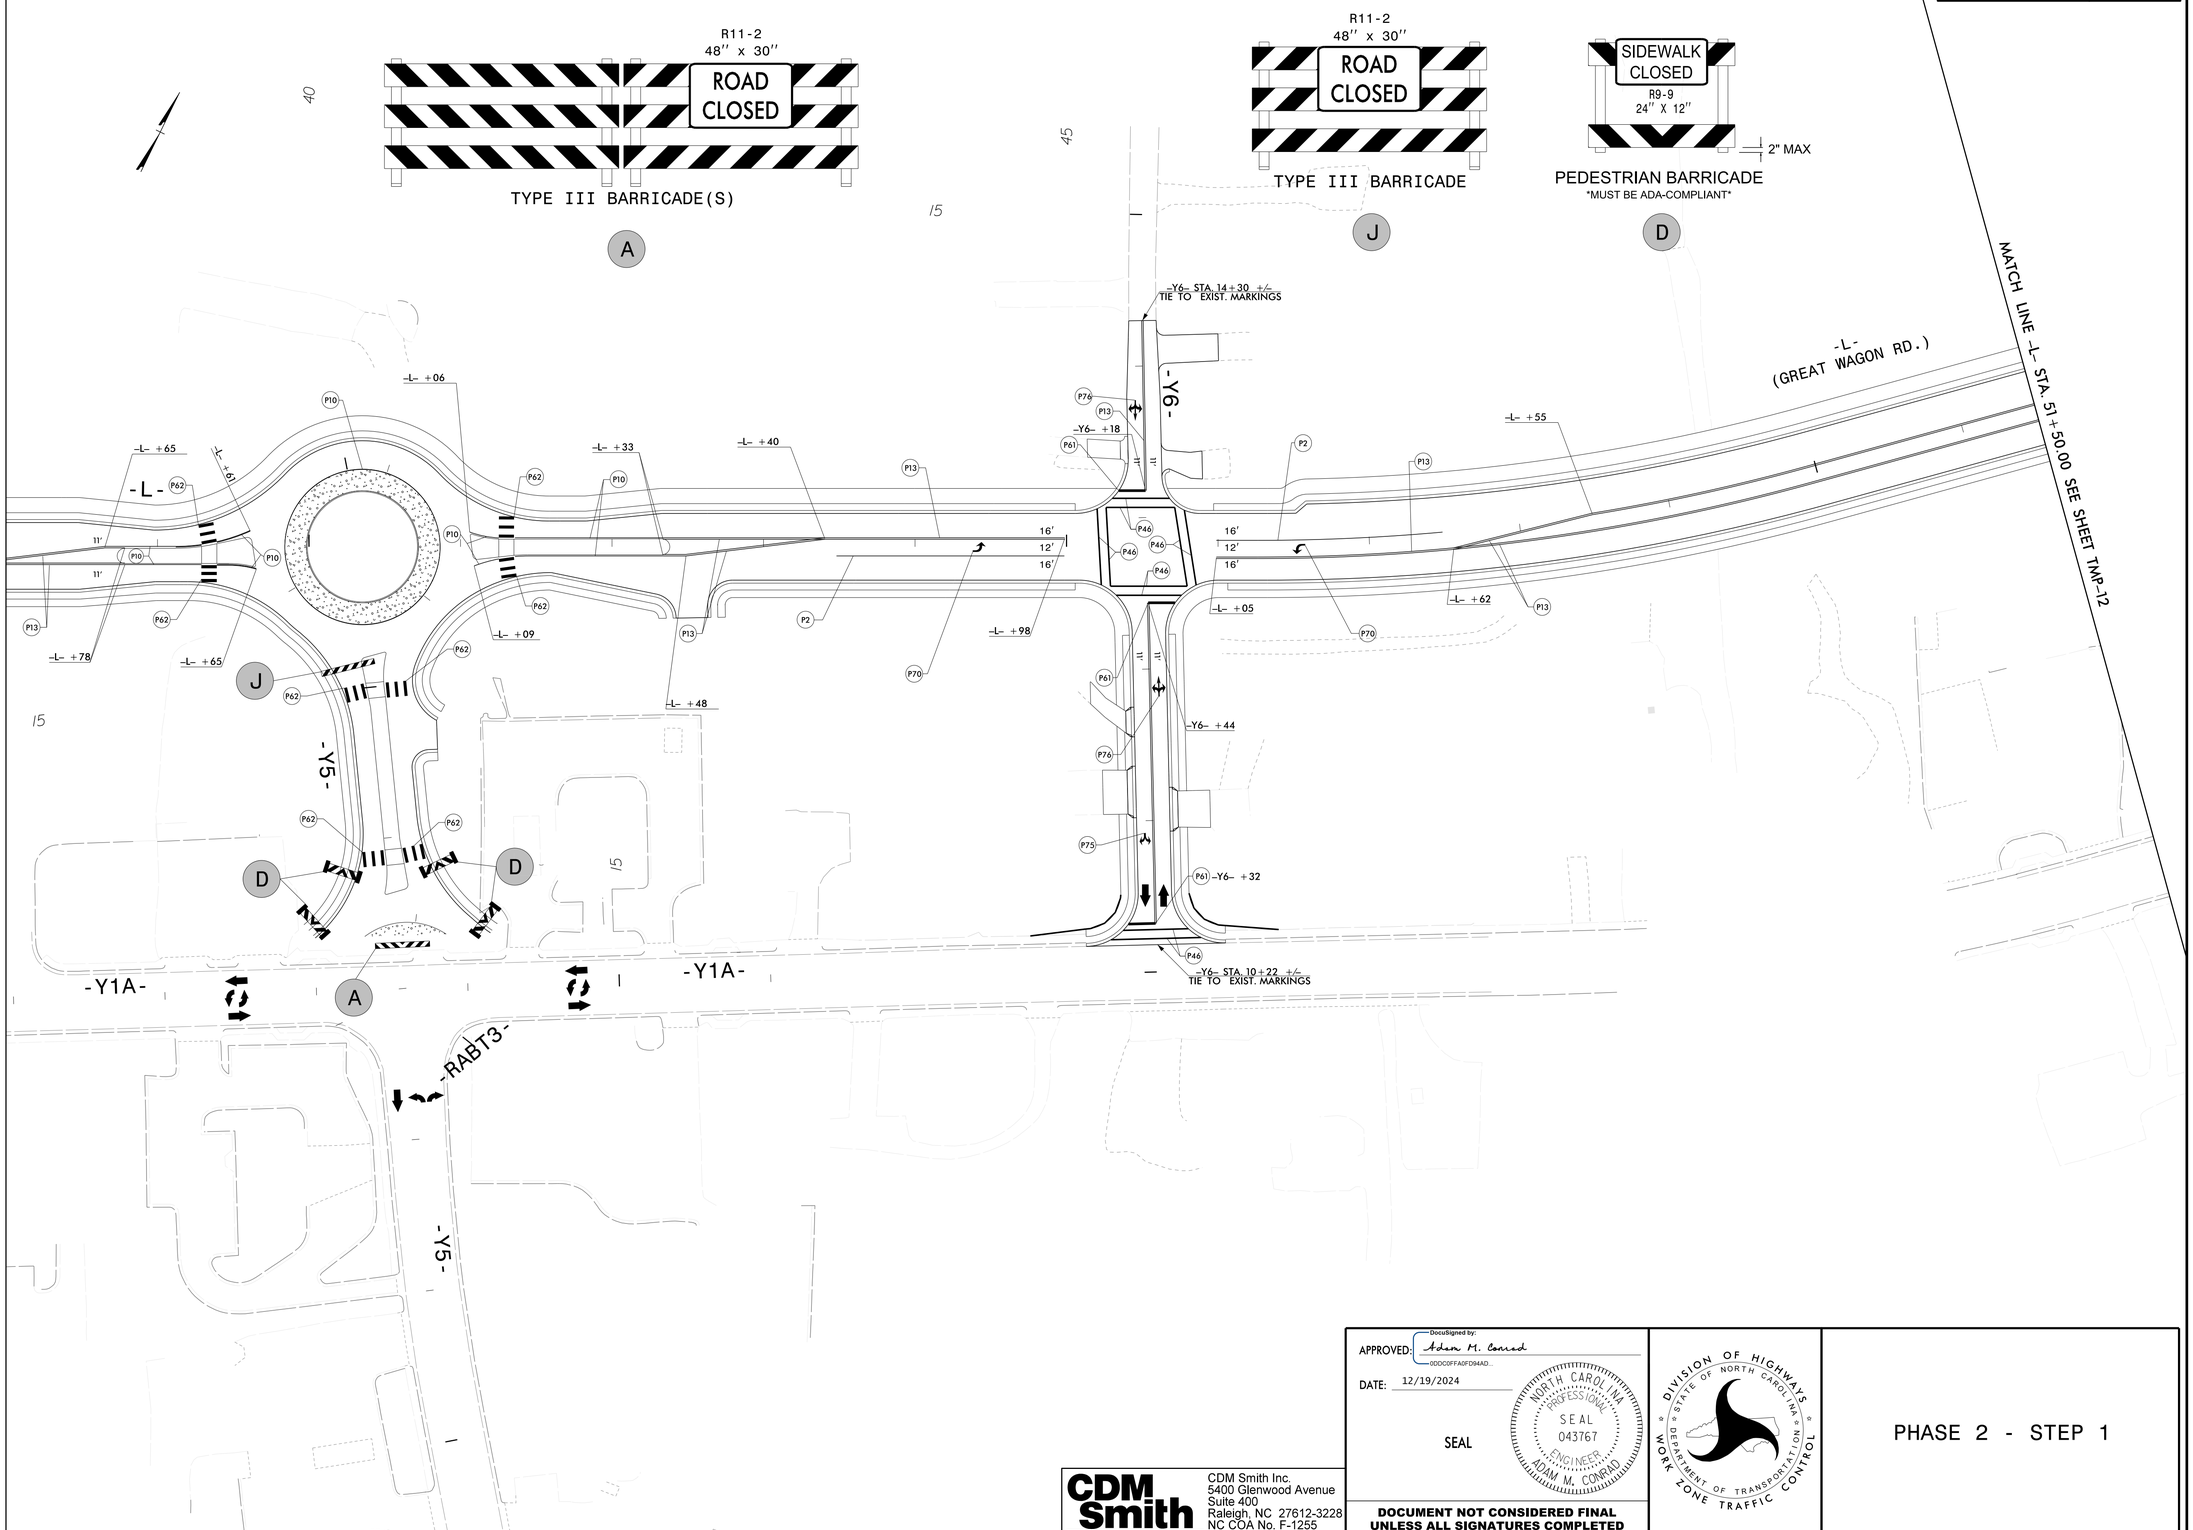

CDM Smith

CDM Smith Inc.
5400 Glenwood Avenue
Suite 400
Raleigh, NC 27612-3228
NC COA No. F-1255

APPROVED: DocuSigned by: Adam M. Conrad
0DDC0FFA0FD94AD...

DATE: 12/19/2024

SEAL

NORTH CAROLINA PROFESSIONAL SEAL 043767 ENGINEER ADAM M. CONRAD

DOCUMENT NOT CONSIDERED FINAL UNLESS ALL SIGNATURES COMPLETED

DIVISION OF HIGHWAYS
STATE OF NORTH CAROLINA
DEPARTMENT OF TRANSPORTATION
WORK ZONE TRAFFIC CONTROL

PHASE 2 - STEP 1

11/22/2024
pw:\\cdmsmith-az02-pw.bentley.com:pw_pll\Documents\117240\231192\10 Transportation\04 Client Folder Structure\U5536\Traffic\TrafficControl\TCP\U5536_TC_TMP11.dgn
User:CONRADAM