Docusign Envelope ID: B326CA3E-6EB7-47D1-8A92-7CF1167A557E

TIP NO.	SHEET NO.
U-5536	PMP-4

APPROVED: DocuSigned by: Adam M. Conrad
0DDC0FFA0FD94AD...

DATE: 12/19/2024

SEAL

NORTH CAROLINA PROFESSIONAL SEAL 043767 ENGINEER ADAM M. CONRAD

DOCUMENT NOT CONSIDERED FINAL UNLESS ALL SIGNATURES COMPLETED

CDM Smith
CDM Smith Inc.
5400 Glenwood Avenue
Suite 400
Raleigh, NC 27612-3228
NC COA No. F-1255

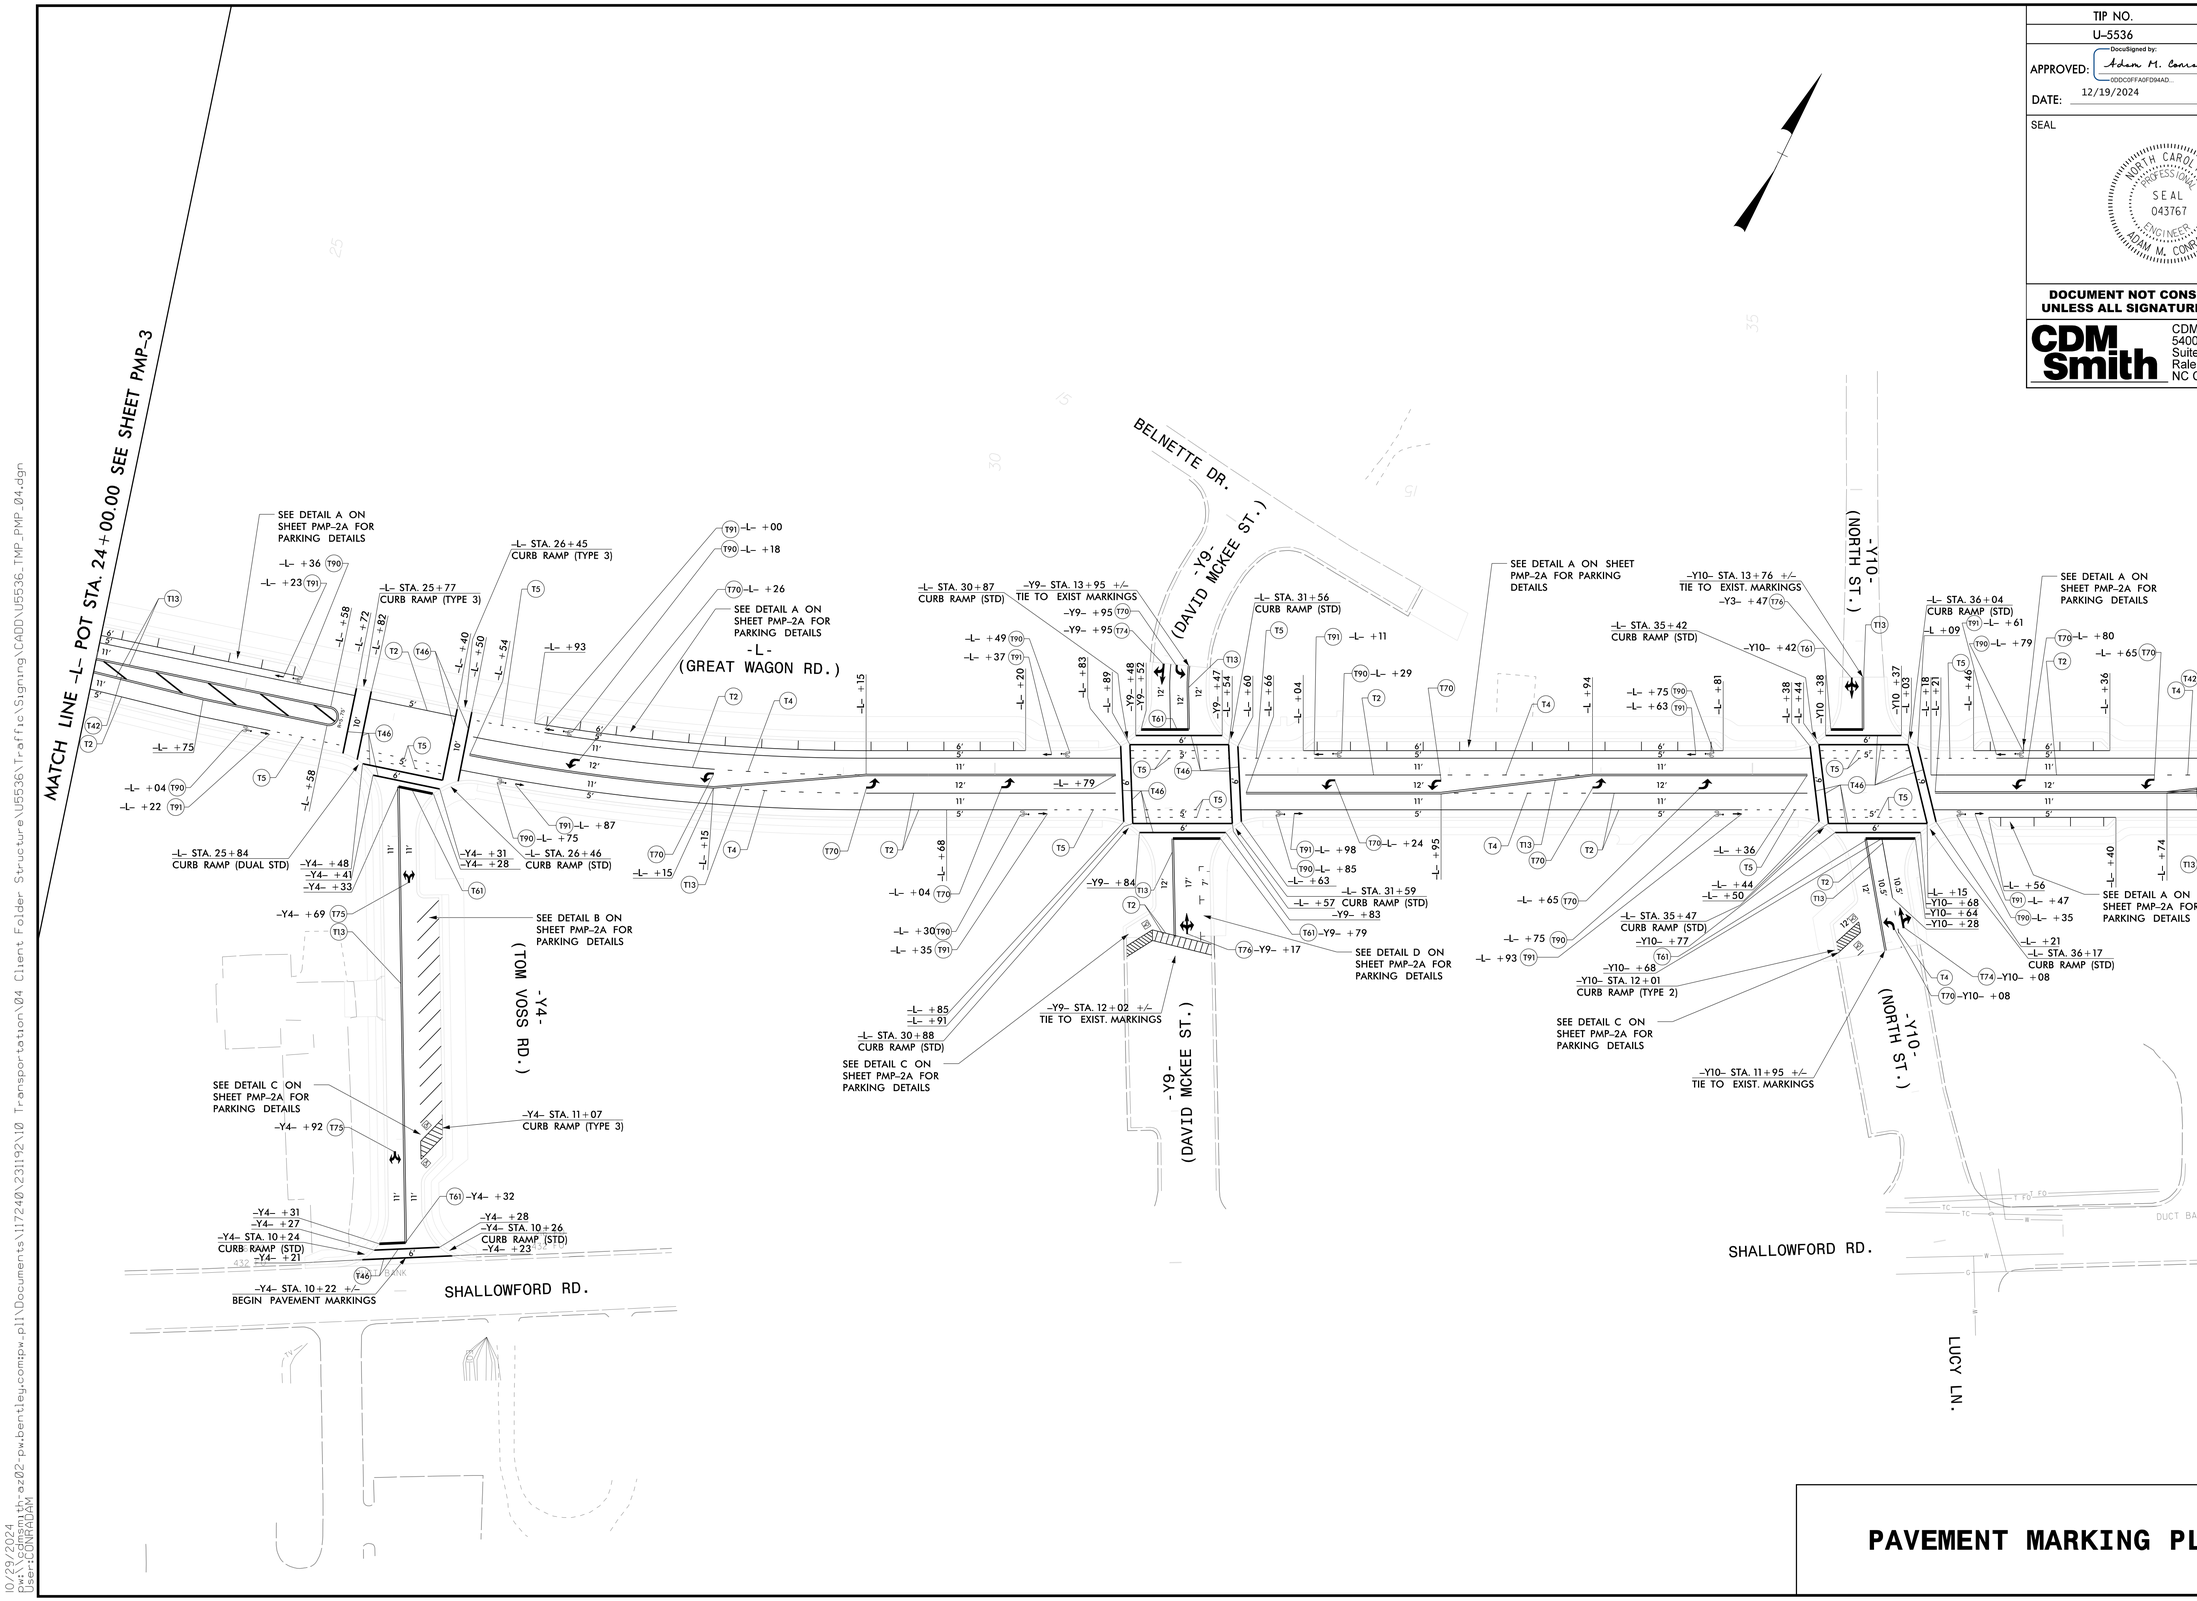

PAVEMENT MARKING PLAN

10/29/2024
pw:\\cdmsmith-az02-pw.bentley.com:pw_pl1\Documents\117240\231192\10 Transportation\04 Client Folder Structure\U5536\Traffic\Signing\CADD\U5536_TMP_PMP_04.dgn
User:CONRADAM

U5536_TMP_PMP_04.dgn 10/29/2024 11:26:03 PM