TIP PROJECT: I-5979

STATE	STATE PROJECT REFERENCE NO.	SHEET NO.	TOTAL SHEETS
N.C.	I-5979	EC-1	

STATE PROJ. NO.	F. A. PROJ. NO.	DESCRIPTION

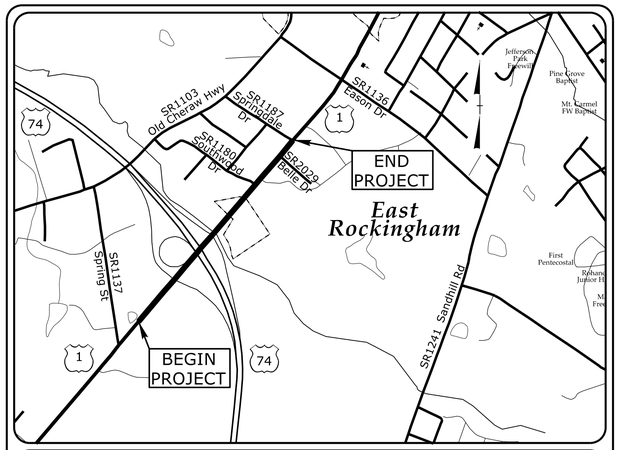

STATE OF NORTH CAROLINA
DIVISION OF HIGHWAYS

PLAN FOR PROPOSED
HIGHWAY EROSION CONTROL

RICHMOND COUNTY

***LOCATION:** US 74 (FUTURE I–74) /US 1 (EXIT 311).*
INTERCHANGE IMPROVEMENTS AT US 1
FROM JUST WEST OF THE EASTBOUND US 74 RAMP
TO SR 1187 (SPRINGDALE DR.)

***TYPE OF WORK:** GRADING, PAVING, AND DRAINAGE*

NAD 83/
NSRS 2011

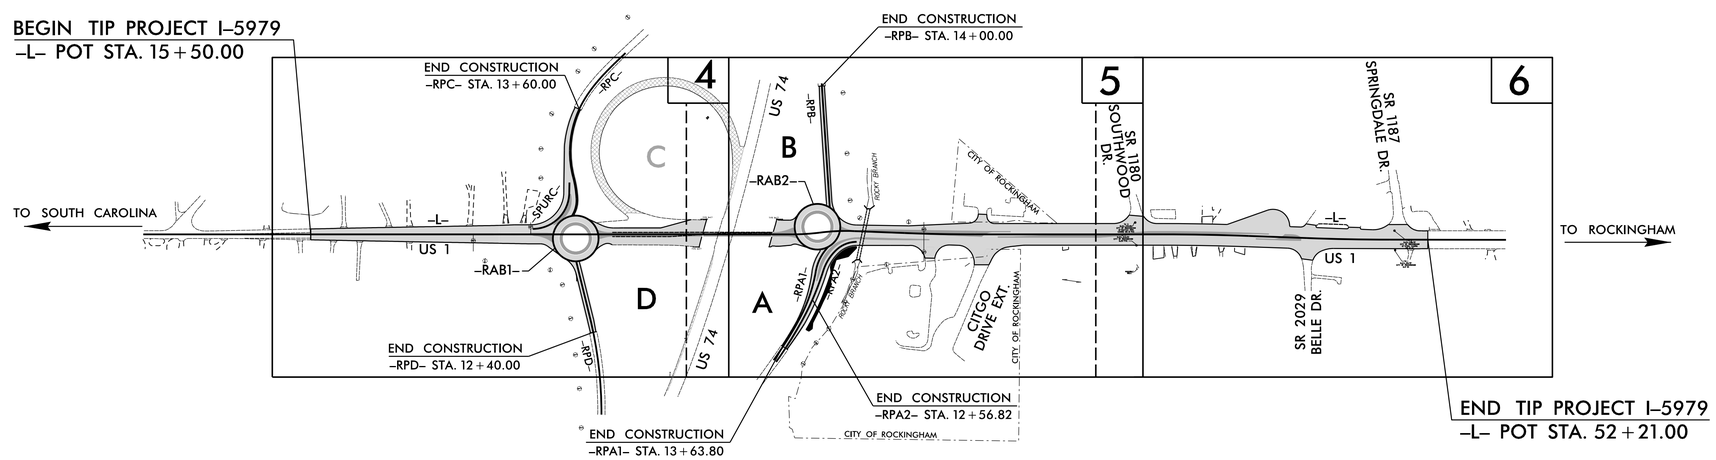

THIS PROJECT CONTAINS EROSION CONTROL PLANS FOR CLEARING AND GRUBBING PHASE OF CONSTRUCTION.

GRAPHIC SCALE

50 25 0 50 100

THESE EROSION AND SEDIMENT CONTROL PLANS COMPLY WITH THE APPLICABLE REGULATIONS SET FORTH BY THE NCG–010000 GENERAL CONSTRUCTION PERMIT EFFECTIVE APRIL 1, 2019 AND ISSUED BY THE NORTH CAROLINA DEPARTMENT OF ENVIRONMENTAL QUALITY DIVISION OF WATER RESOURCES.

VHB Engineering NC, P.C. (C-3705)
940 Main Campus Drive, Suite 500
Raleigh, NC 27606

Prepared in the Office of:

VHB ENGINEERING NC, P.C. (C–3705)
940 MAIN CAMPUS DRIVE, SUITE 500
RALEIGH, NC 27606

Designed by:

COURTNEY A. CARPENTER, PE ***3811***
NAME *LEVEL III CERTIFICATION NO.*

Roadway Standard Drawings

The "Roadway Standard Drawings"- Roadway Design Unit - N. C. Department of Transportation - Raleigh, N. C., dated January 2024 and the latest revision thereto are applicable to this project and by reference hereby are considered a part of these plans.

R:\Environmental\Stormwater\Design\I5979_REV_EC_TSH.dgn
11/5/2024 9:02 AM
"cculpepper"