Docusign Envelope ID: A4CF3904-C1F0-4F5E-B547-D040FEF9BA0D

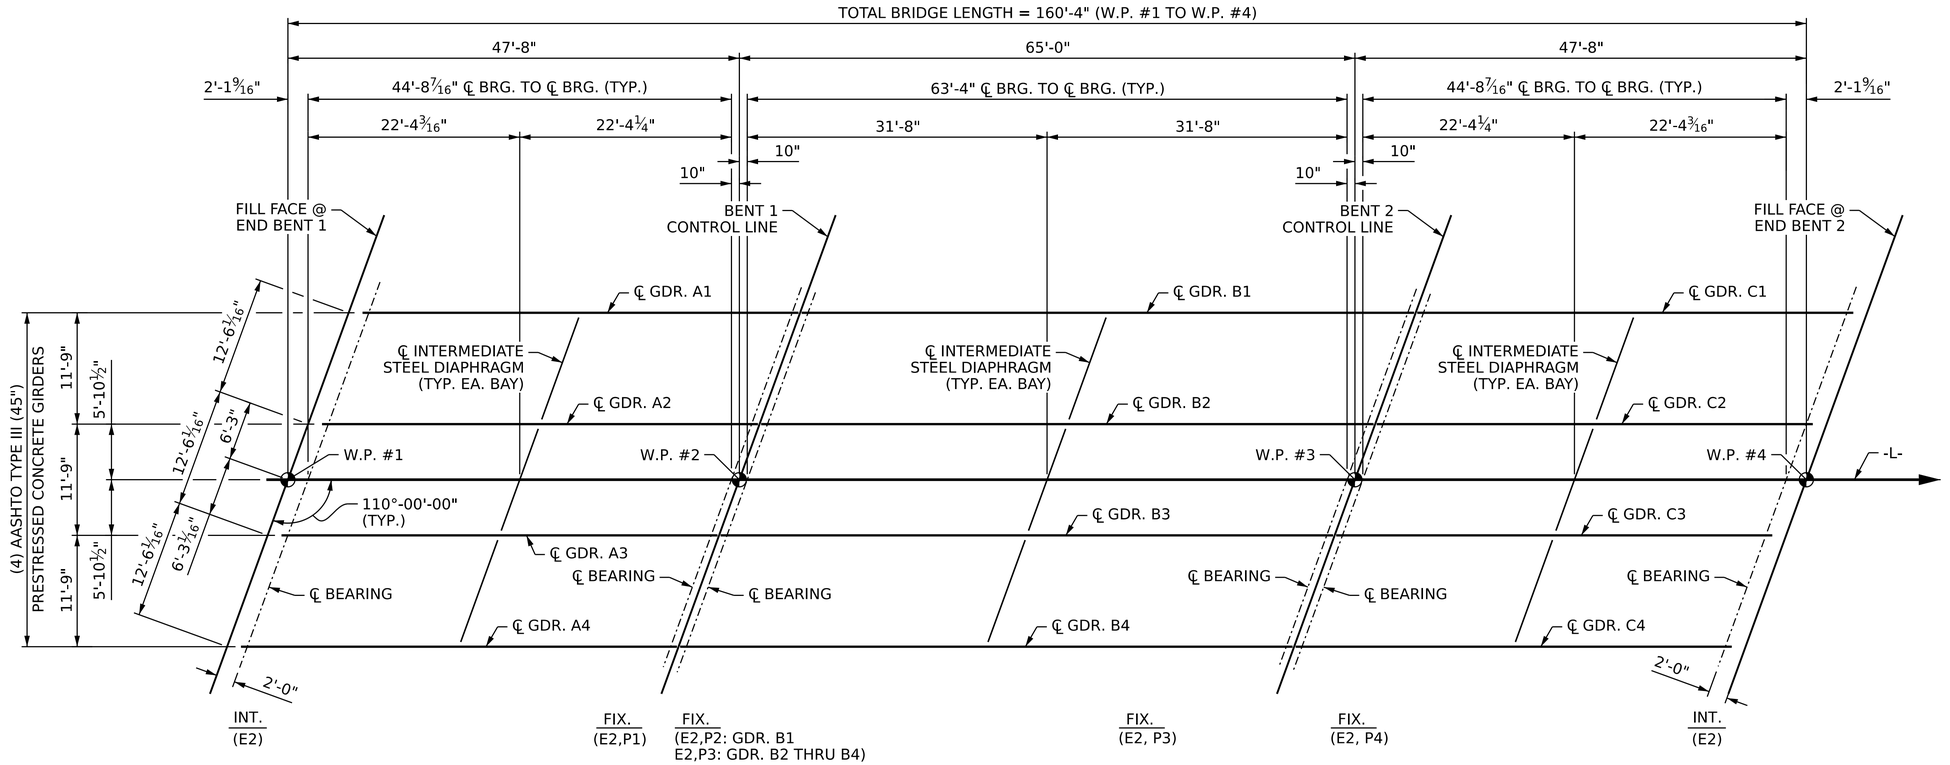

FRAMING PLAN

PROJECT NO. BR-0100

RUTHERFORD COUNTY

STATION: 18+28.00 -L-

STATE OF NORTH CAROLINA
DEPARTMENT OF TRANSPORTATION
RALEIGH
SUPERSTRUCTURE
FRAMING PLAN

DESIGNED BY: J. WHEATLEY DATE : MAY 2024
DRAWN BY: M. HOBBS DATE : MAY 2024
CHECKED BY: T. HARRIS DATE : MAY 2024
DESIGN ENGINEER OF RECORD: E. LAWES DATE : MAY 2024

WSP USA Inc.
434 FAYETTEVILLE STREET
SUITE 1500
RALEIGH, NC 27601
TEL: 1.919.836.4040
LICENSE NO. F-0165

DOCUMENT NOT CONSIDERED FINAL UNLESS ALL SIGNATURES COMPLETED

NORTH CAROLINA PROFESSIONAL SEAL 044167 ENGINEER ELIZABETH F. LAWES

DocuSigned by: Elizabeth F. Lawes 935E64223C0D4F1... 12/18/2024

REVISIONS						SHEET NO.
NO.	BY:	DATE:	NO.	BY:	DATE:	S-12
1			3			TOTAL SHEETS
2			4			30

6/3/2024
J:\30906788.BR-0100\BR-0100\Structures\2.0 Drafting\DGNs\401_023_BR100_SMU_FP1.dgn
USEL722989