5/14/99

PROJECT REFERENCE NO.	SHEET NO.
B-5845	U0-3
THIS SHEET CORRESPONDS TO RDY-5	

UTILITIES BY OTHERS

ALL PROPOSED UTILITY WORK SHOWN ON THIS SHEET WILL BE DONE BY OTHERS. NO PAYMENT WILL BE MADE TO THE CONTRACTOR FOR PROPOSED UTILITY WORK SHOWN ON THIS SHEET.

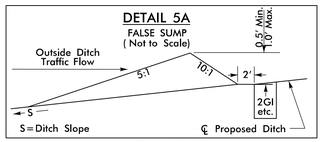

–L– STA. 26+12 RT

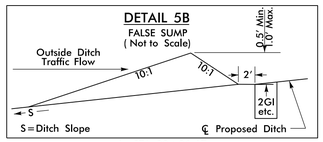

–L– STA. 23+86 LT
–L– STA. 30+37 RT

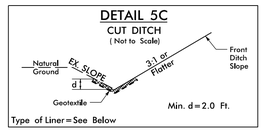

–L– STA. 26+50 TO 27+00 LT (CLASS I RIPRAP)
–L– STA. 27+00 TO 28+00 LT (CLASS B RIPRAP)
SEE XSC FOR DITCH GRADE

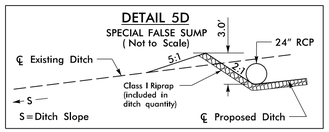

–L– STA. 26+44 LT

NAD 83/2011

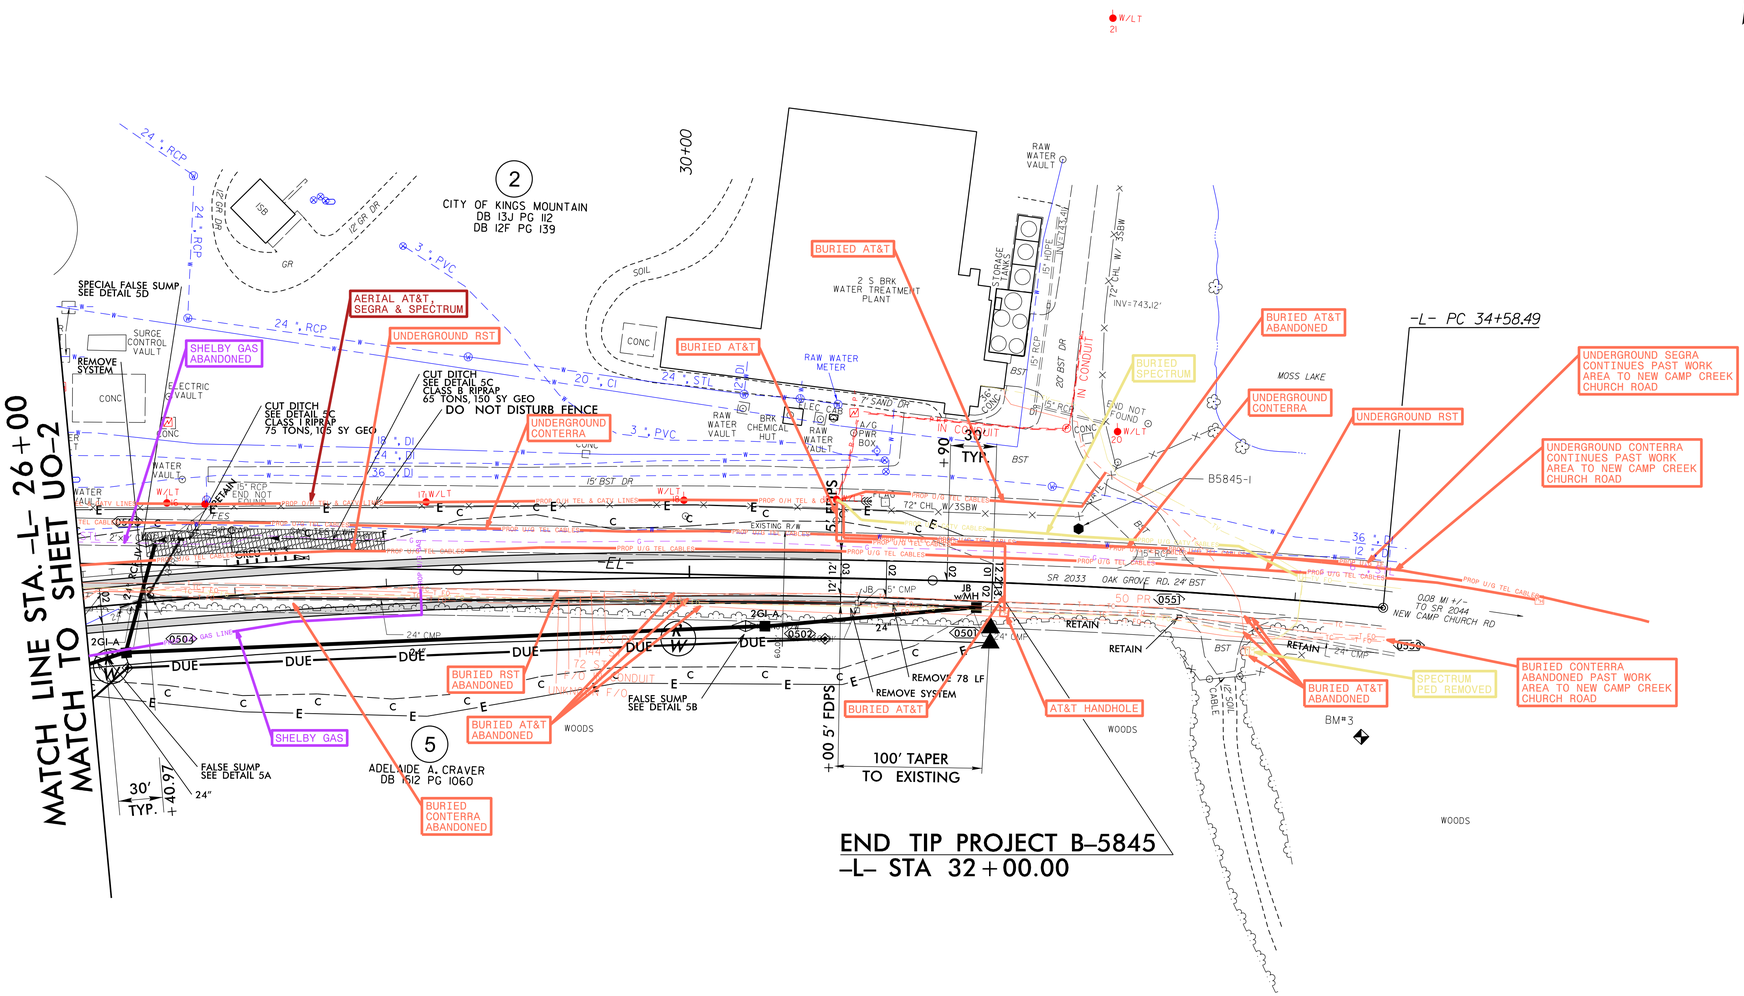

05-OCT-2023 20:21
...5845\UO\Engineering\UBGVP-roj\B-5845_ut_rdy5_U003_psh.dgn
$$$$LEVELNAME$$$$