DocuSign Envelope ID: B358E748-7193-44C2-93F7-21A459CC563B

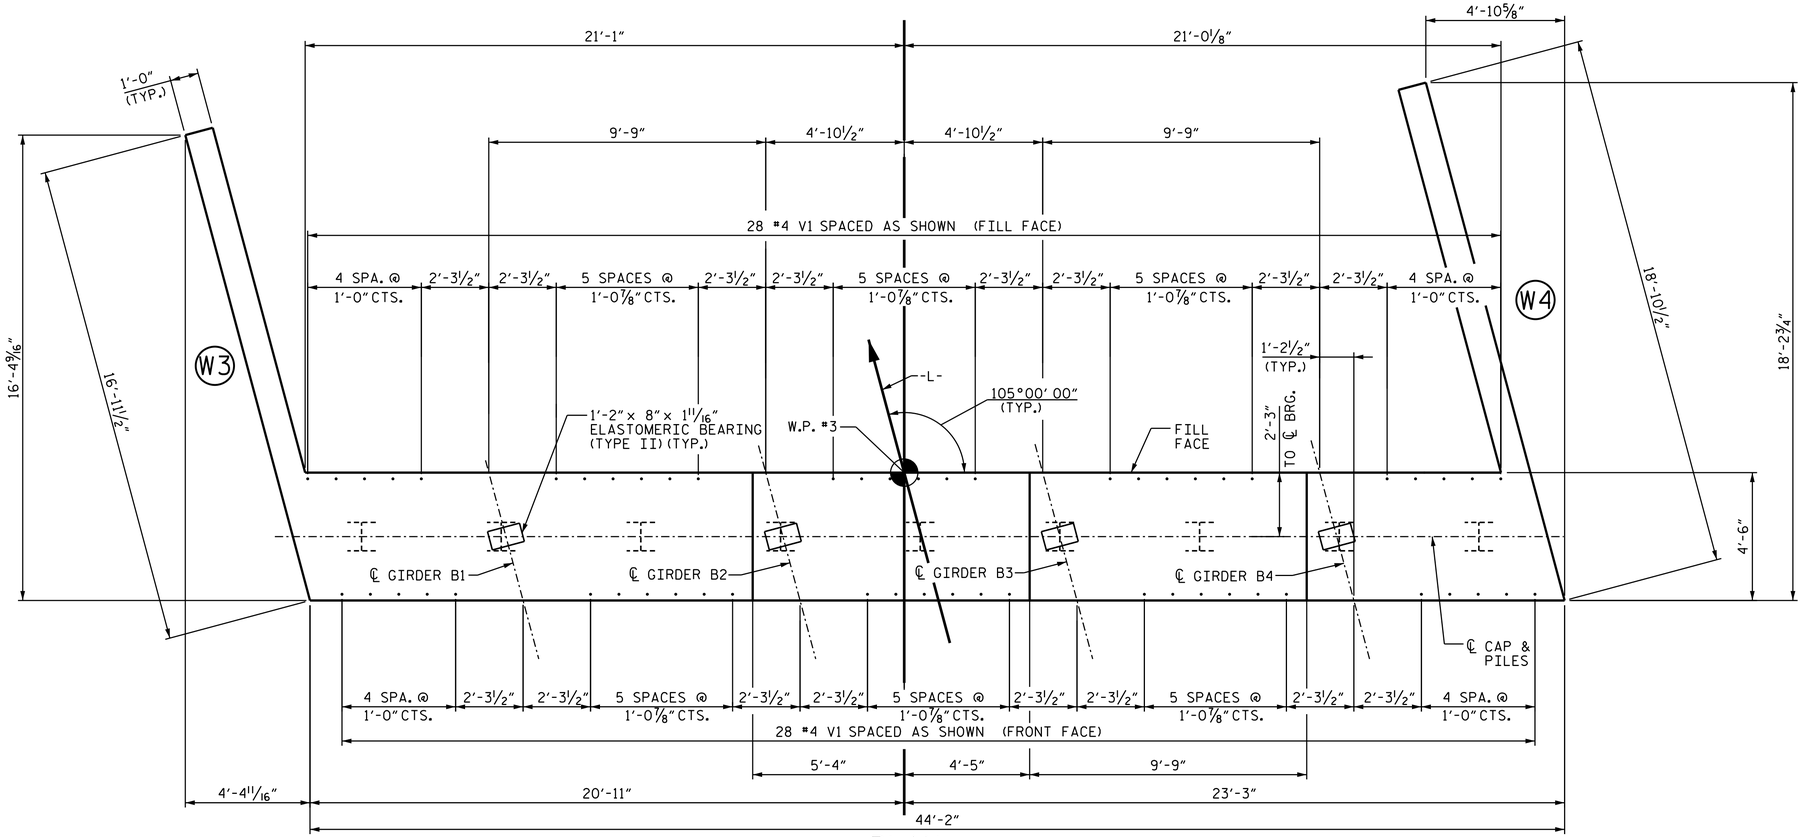

PLAN

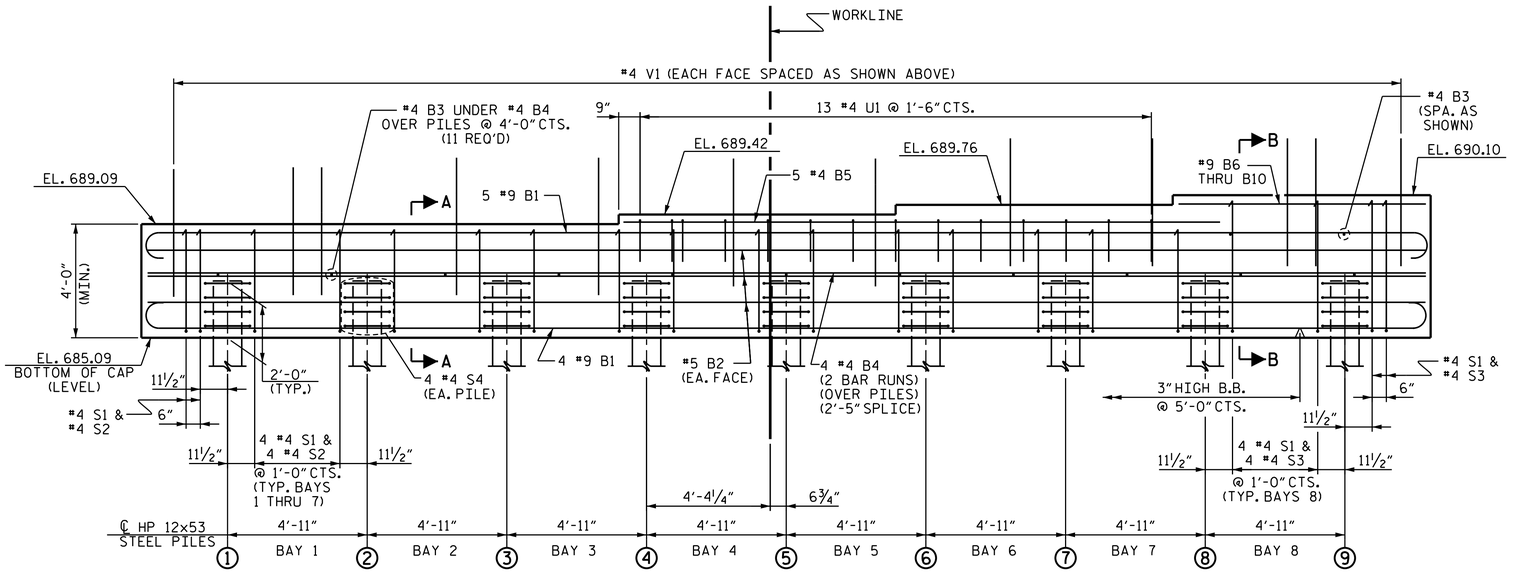

ELEVATION

WINGS NOT SHOWN FOR CLARITY.
FOR SECTION A-A & SECTION B-B, SEE SHEET 4 OF 4.
CONCRETE COLLARS FOR STEEL PILES NOT SHOWN IN PLAN AND ELEVATION VIEWS FOR CLARITY.
SEE "CORROSION PROTECTION FOR STEEL PILES DETAIL", SHEET 4 OF 4.

NOTES

SEE SUPERSTRUCTURE SHEETS FOR UPPER PART OF INTEGRAL END BENT DETAILS.

THE TOP SURFACE OF THE END BENT CAP AND WINGS, EXCEPT THE BEARING AREA, SHALL BE RAKED TO A DEPTH OF 1/4".

FOR TEMPORARY DRAINAGE FOR END BENTS, SEE SHEET 4 OF 4 OF INTEGRAL END BENT 2.

PROJECT NO. B-5845
CLEVELAND COUNTY
STATION: 22+56.00-L-
SHEET 1 OF 4

NORTH CAROLINA PROFESSIONAL ENGINEER SEAL 20125 Marshall G. Cheek, Jr. DocuSigned by: 3A4DC4E3... MARSHALL G. CHEEK, JR. ENGINEER
6/27/2024

DOCUMENT NOT CONSIDERED FINAL UNLESS ALL SIGNATURES COMPLETED

TGS ENGINEERS
201 W. MARION ST STE 200
SHELBY, NC 28150
PH (704) 476-0003
CORP. LICENSE NO.: C-0275

STATE OF NORTH CAROLINA
DEPARTMENT OF TRANSPORTATION
RALEIGH

SUBSTRUCTURE

INTEGRAL END BENT 2

REVISIONS						SHEET NO.
NO.	BY:	DATE:	NO.	BY:	DATE:	S-34
1			3			TOTAL SHEETS
2			4			40

DRAWN BY :	NMW	DATE :	9/21
CHECKED BY :	MGC	DATE :	5/22
DESIGN ENGINEER OF RECORD :	ZCS	DATE :	3/23