TIP NO.	SHEET NO.
U-6011	PMP-4

APPROVED: DocuSigned by: Steve Miller 9FBC6C15CEEB486...

DATE: 5/1/2024

SEAL

NORTH CAROLINA PROFESSIONAL SEAL 037026 ENGINEER STEVEN D. MILLER

DOCUMENT NOT CONSIDERED FINAL UNLESS ALL SIGNATURES COMPLETED

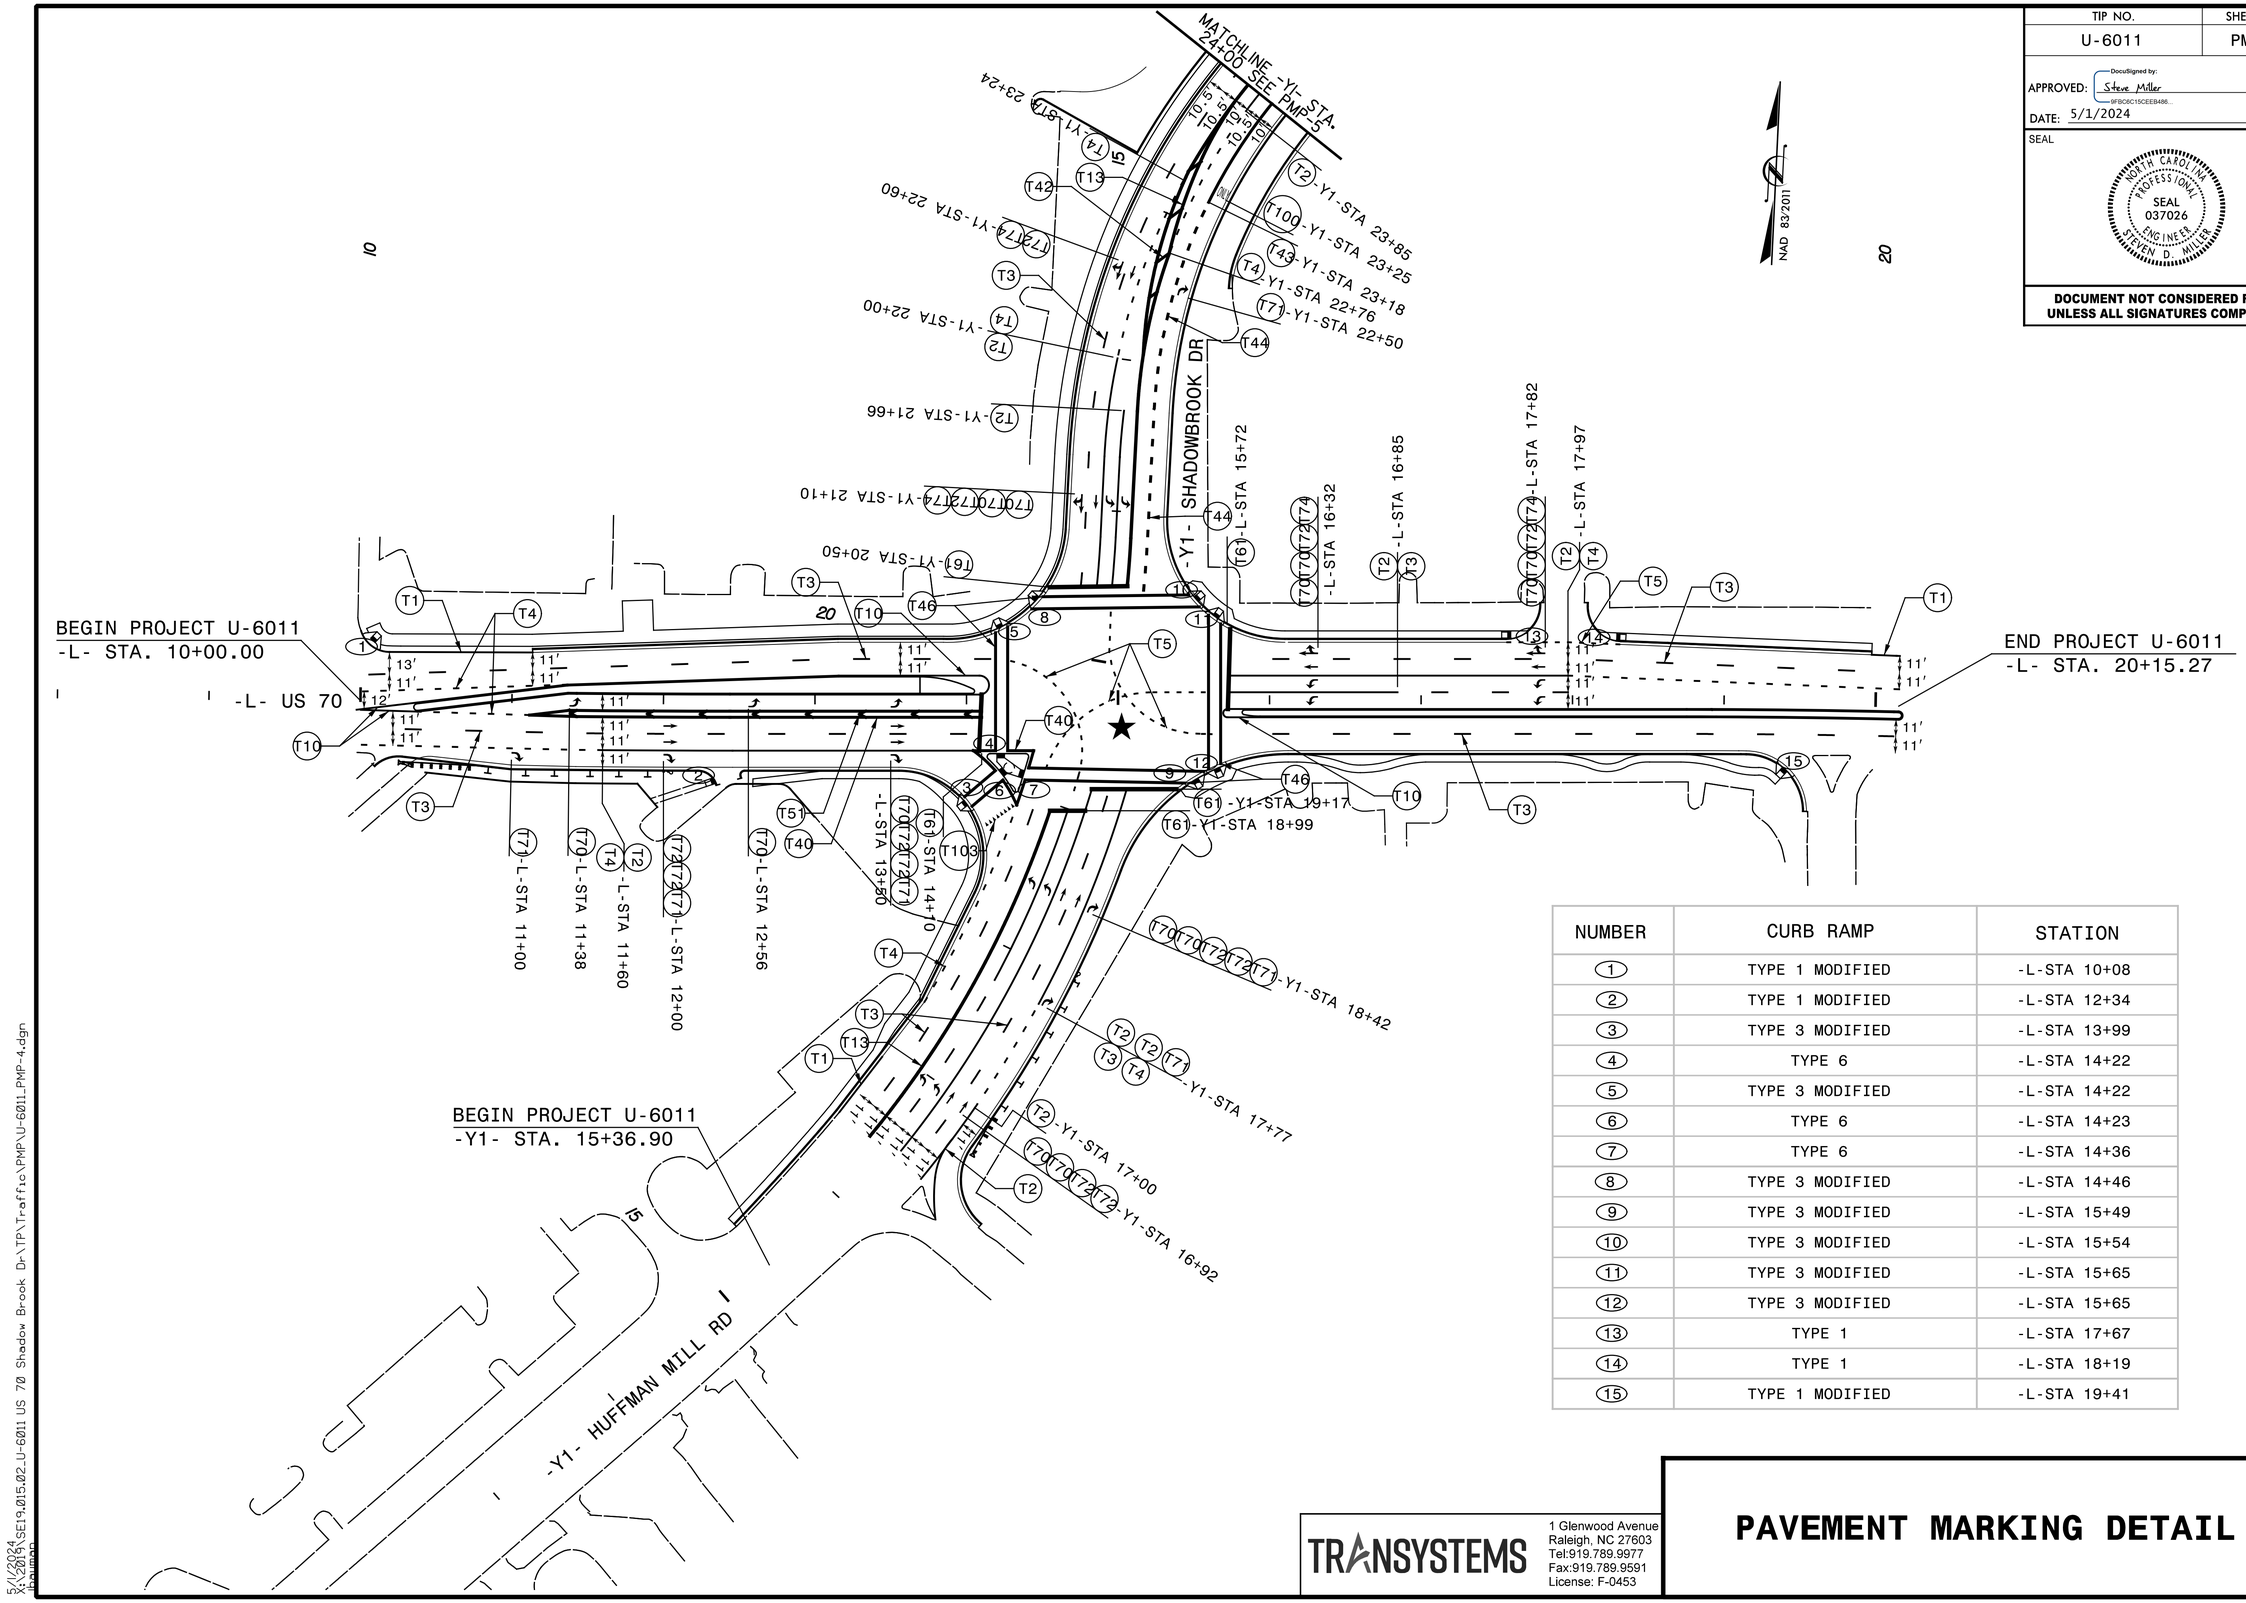

NUMBER	CURB RAMP	STATION
1	TYPE 1 MODIFIED	-L-STA 10+08
2	TYPE 1 MODIFIED	-L-STA 12+34
3	TYPE 3 MODIFIED	-L-STA 13+99
4	TYPE 6	-L-STA 14+22
5	TYPE 3 MODIFIED	-L-STA 14+22
6	TYPE 6	-L-STA 14+23
7	TYPE 6	-L-STA 14+36
8	TYPE 3 MODIFIED	-L-STA 14+46
9	TYPE 3 MODIFIED	-L-STA 15+49
10	TYPE 3 MODIFIED	-L-STA 15+54
11	TYPE 3 MODIFIED	-L-STA 15+65
12	TYPE 3 MODIFIED	-L-STA 15+65
13	TYPE 1	-L-STA 17+67
14	TYPE 1	-L-STA 18+19
15	TYPE 1 MODIFIED	-L-STA 19+41

TRANSYSTEMS
1 Glenwood Avenue
Raleigh, NC 27603
Tel:919.789.9977
Fax:919.789.9591
License: F-0453

PAVEMENT MARKING DETAIL

5/1/2024
8:21:20 AM
EB-5915_SE19.015.02_U-6011 US 70 Shadow Brook Dr-\TPA\Traffic\PMP\U-6011_PMP-4.dgn
bpumpa