TIP NO.	SHEET NO.
U-6011	PMP-5

APPROVED: DocuSigned by: Steve Miller 9FBC6C15CEEB486...

DATE: 5/1/2024

SEAL

NORTH CAROLINA PROFESSIONAL SEAL 037026 ENGINEER STEVEN D. MILLER

DOCUMENT NOT CONSIDERED FINAL UNLESS ALL SIGNATURES COMPLETED

NUMBER	CURB RAMP	STATION
16	TYPE 1 MODIFIED	-Y1-STA 24+25
17	TYPE 1 MODIFIED	-Y1-STA 24+68
18	TYPE 1 MODIFIED	-Y1-STA 24+72
19	TYPE 2A MODIFIED	-Y1-STA 26+44
20	TYPE 2A MODIFIED	-Y1-STA 26+49
21	TYPE 2A MODIFIED	-Y1-STA 26+87
22	TYPE 2A MODIFIED	-Y1-STA 26+89
23	TYPE 1 MODIFIED	-Y1-STA 31+54
24	TYPE 1 MODIFIED	-Y1-STA 32+00
25	TYPE 1 MODIFIED	-Y1-STA 38+40

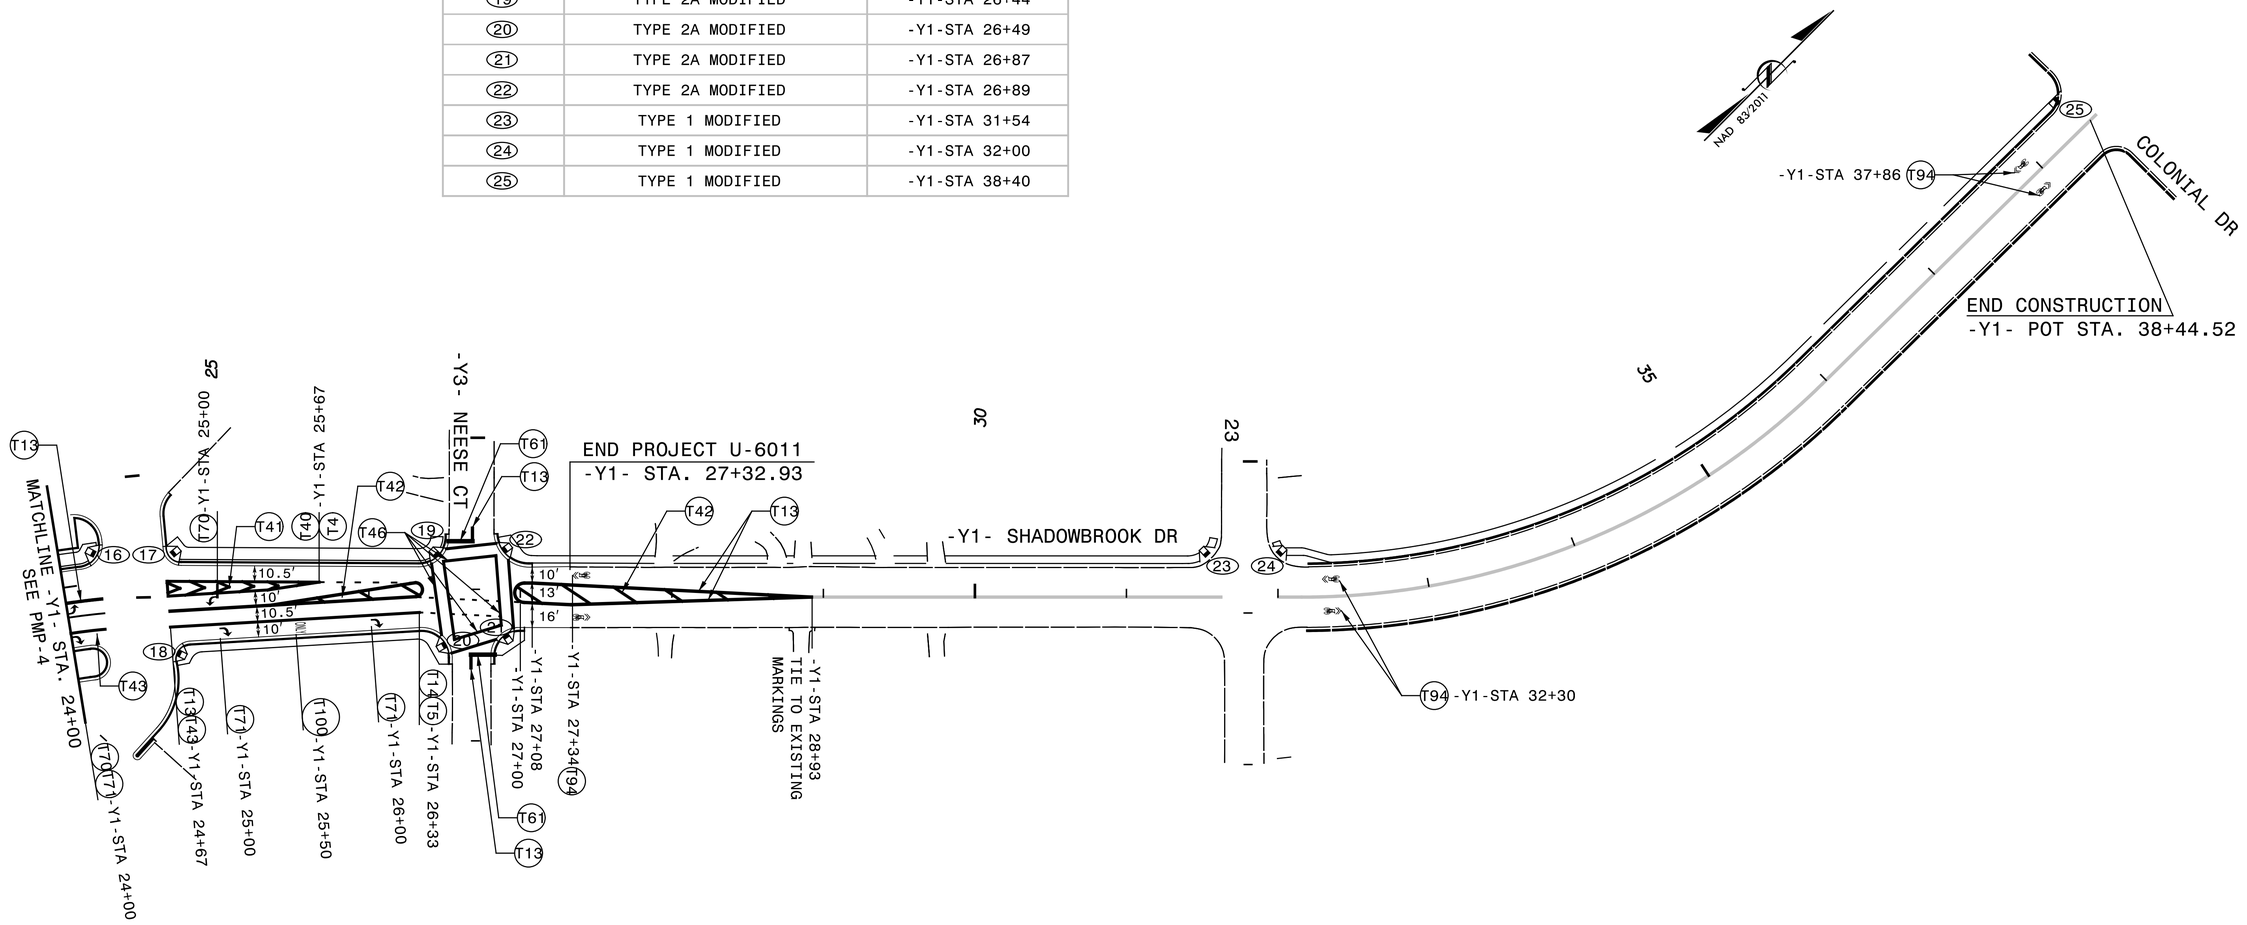

TRANSYSTEMS
1 Glenwood Avenue
Raleigh, NC 27603
Tel:919.789.9977
Fax:919.789.9591
License: F-0453

PAVEMENT MARKING DETAIL

5/1/2024
8:21:28 AM
EBRUNO
D:\TP\Traffic\PMP\U-6011_PMP-5.dgn
SE19.015.02_U-6011 US 70 Shadow Brook