Docusign Envelope ID: 658600DE-4C51-4CA9-A0E4-CF32FC7BB0AB

HDR Engineering, Inc. of the Carolinas
555 Fayetteville St, Suite 900 Raleigh, N.C. 27601
N.C.B.E.L.S. License Number: F-0116

TIP NO.	SHEET NO.
17BP.9.R.83	SIGN-3

APPROVED: Michael T. Rzepka

DATE: 7/31/2024

SEAL

NORTH CAROLINA PROFESSIONAL SEAL 15876 ENGINEER MICHAEL T. RZEPKA

DOCUMENT NOT CONSIDERED FINAL UNLESS ALL SIGNATURES COMPLETED

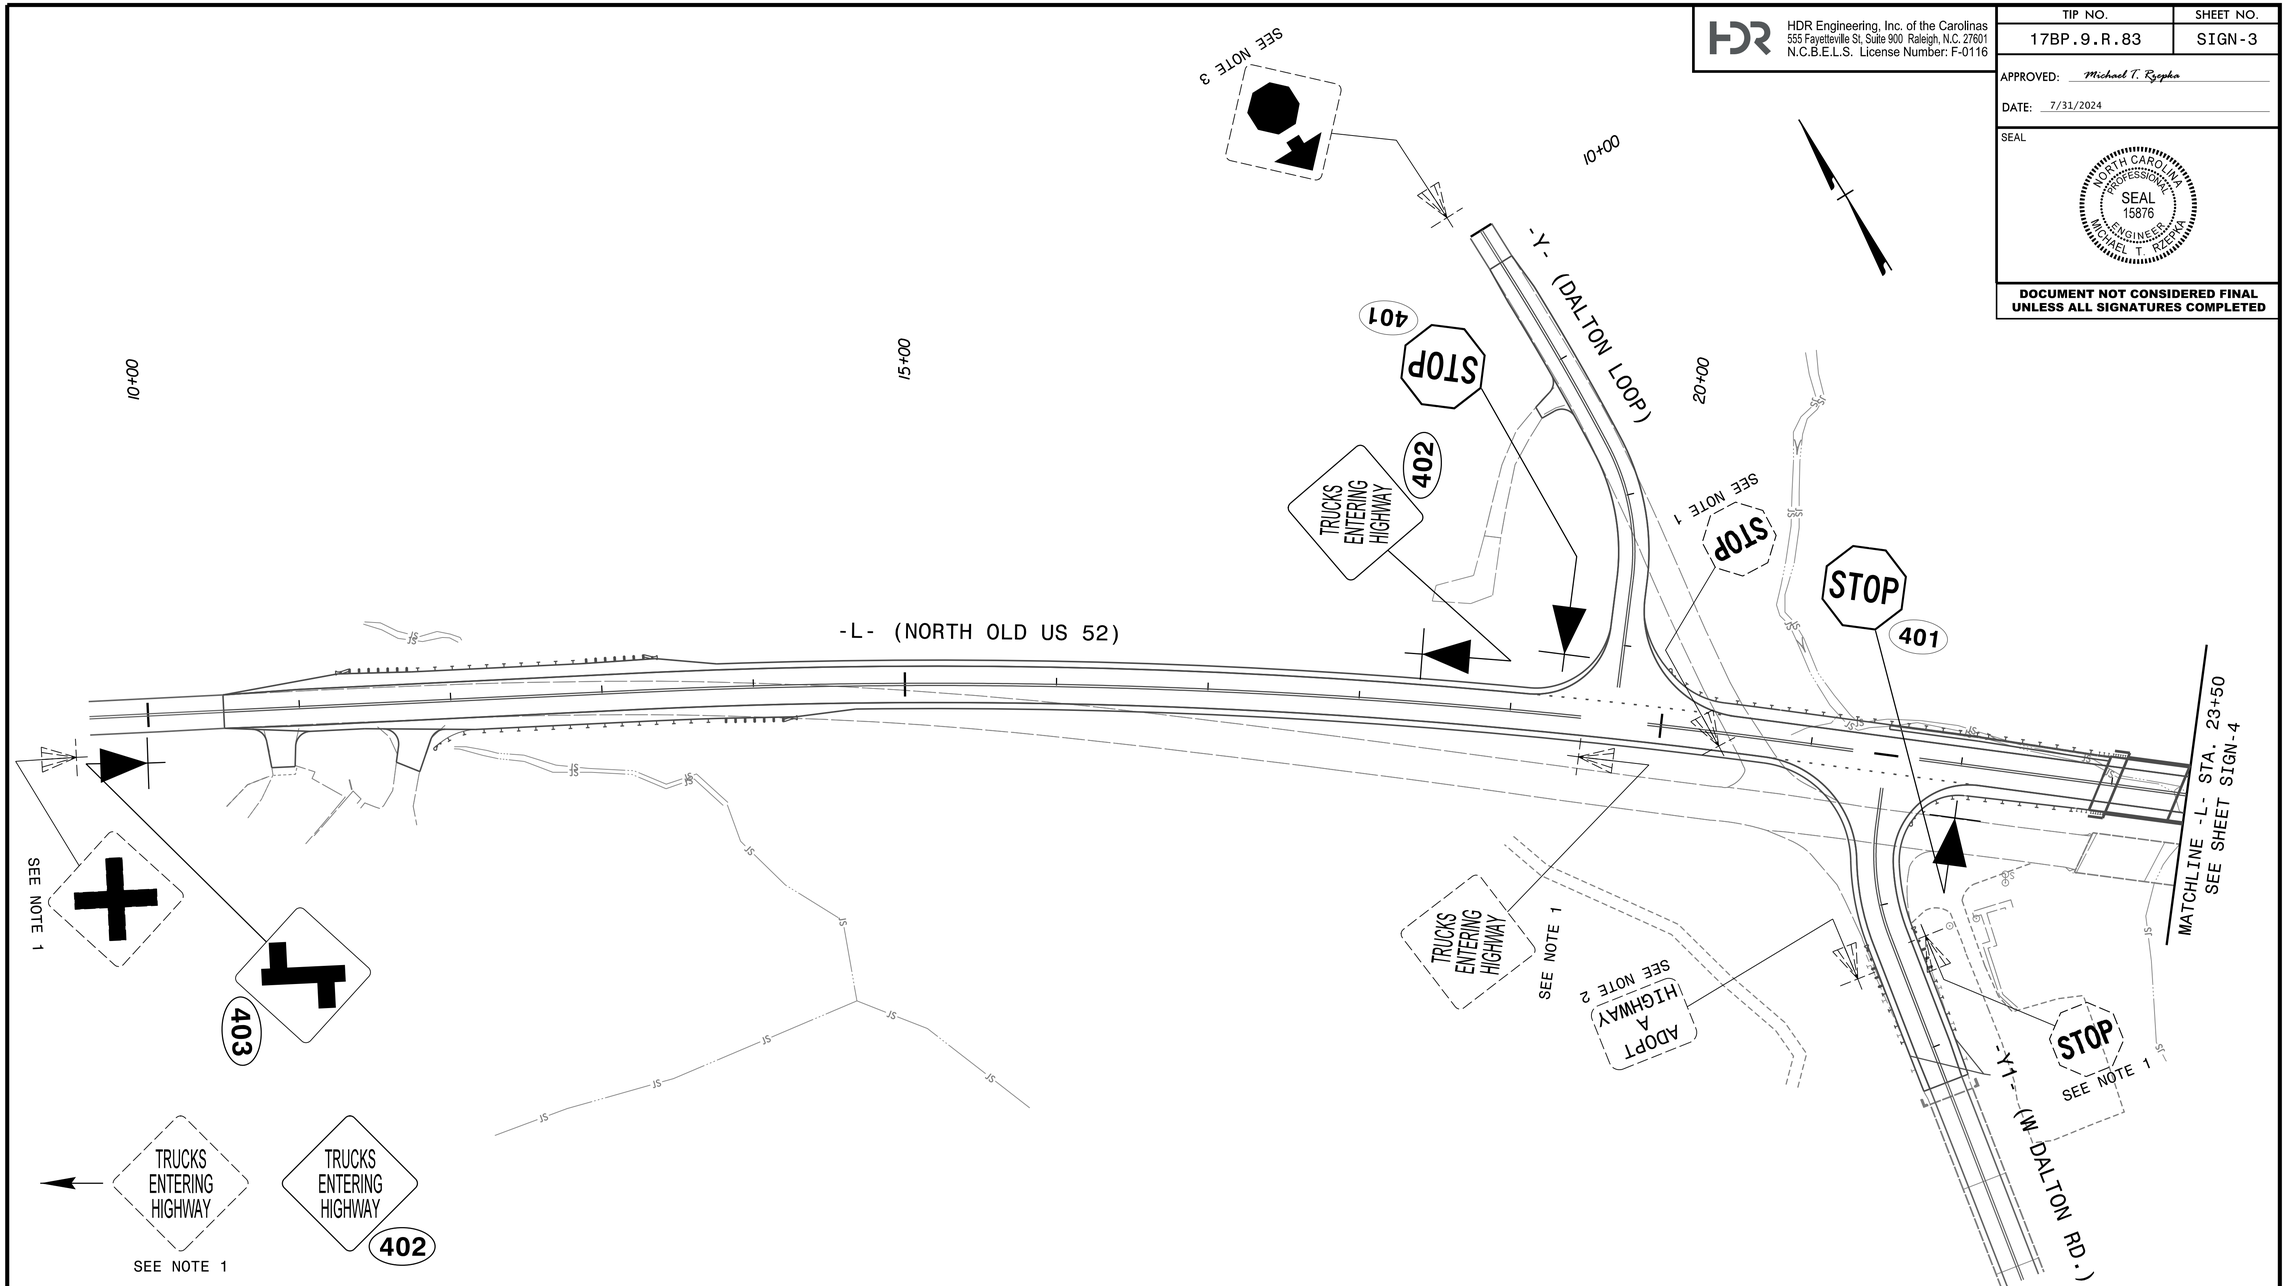

REPLACE EXITING "TRUCKS ENTERING HIGHWAY" SIGN ON SB NORTH OLD US 52, LOCATED APPROX. 1200' BEFORE ENTRANCE TO THE STOKES COUNTY RECYCLE CENTER

PROJECT NOTES

1 DISPOSAL OF SIGN SYSTEM, U-CHANNEL
2 SIGN ERECTION, RELOCATE SIGN TYPE E
3 SIGN SYSTEM TO REMAIN

EXISTING AND PROPOSED SIGNS

PLOT DRIVER: NCDOT_pdf_color_eng_50.plt PENTABLE: NCDOT_Signing.tbl
USER: CHARNDEN DATE: 07/31/24 TIME: 09:37:27
FILE: pw:\\pwhdruseas01:HDR_US_East_01\Documents\5705\10082711\6.0_CAD_BIM\6.2_Work_In_Progress\17BP.9.R.83\Traffic\Signing\CADD\Signing Layout Plans\840286_SIGN_S03.dgn