Docusign Envelope ID: 732961AB-E786-4E4F-8896-F84A7CC4D35E

PROJECT REFERENCE NO.	SHEET NO.
U-5777	SCP. 3

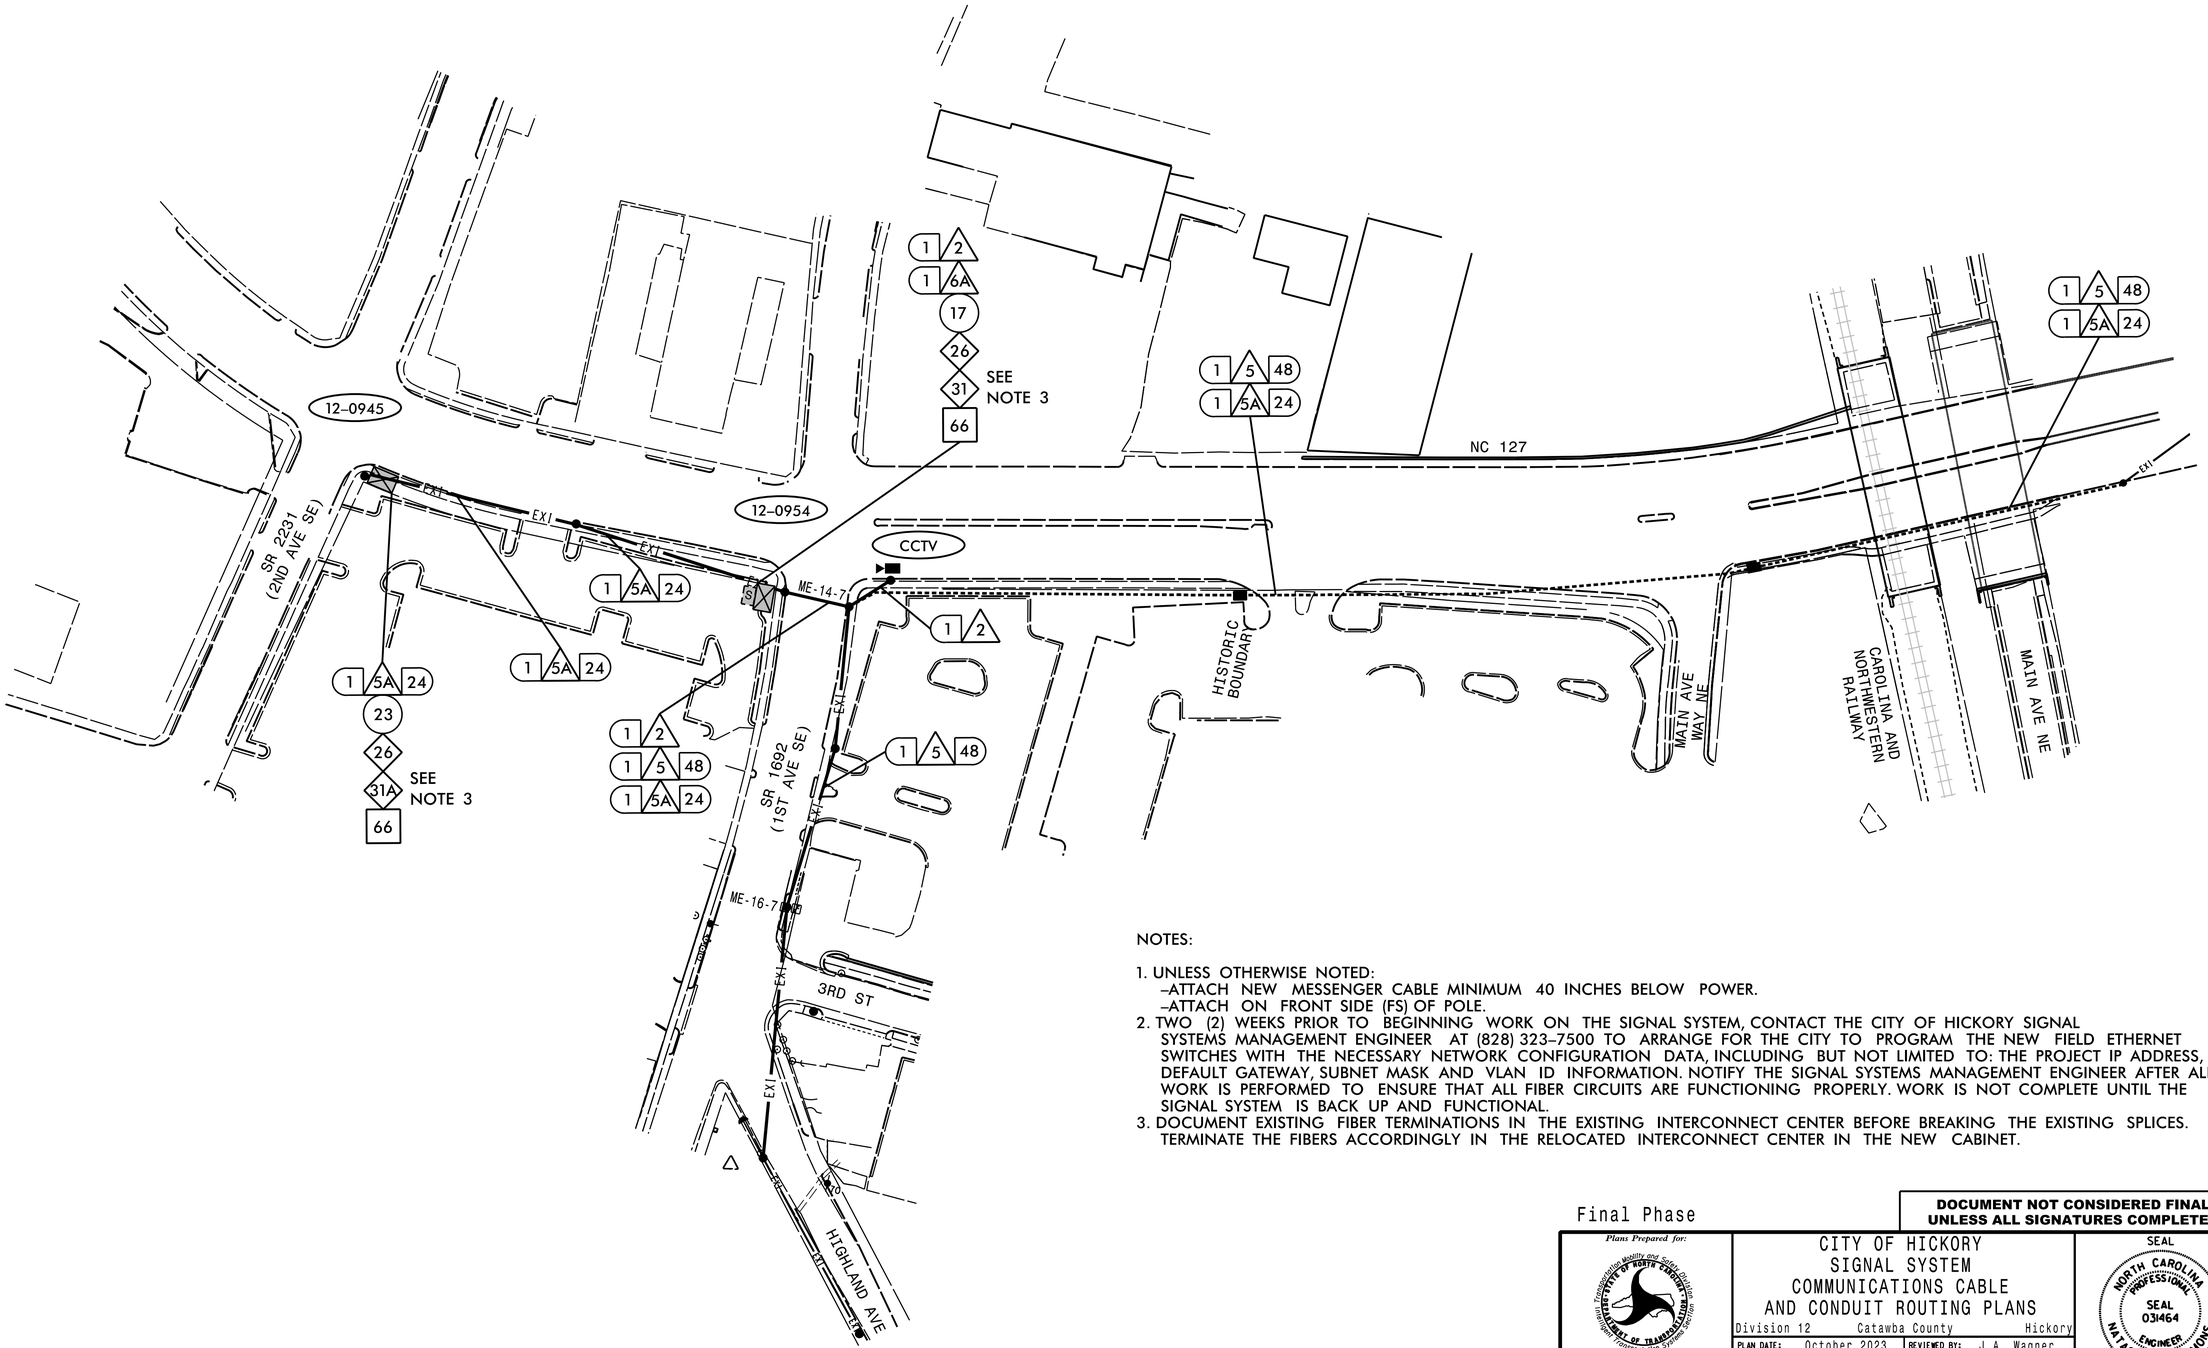

NOTES:

1. UNLESS OTHERWISE NOTED:
   –ATTACH NEW MESSENGER CABLE MINIMUM 40 INCHES BELOW POWER.
   –ATTACH ON FRONT SIDE (FS) OF POLE.
2. TWO (2) WEEKS PRIOR TO BEGINNING WORK ON THE SIGNAL SYSTEM, CONTACT THE CITY OF HICKORY SIGNAL SYSTEMS MANAGEMENT ENGINEER AT (828) 323–7500 TO ARRANGE FOR THE CITY TO PROGRAM THE NEW FIELD ETHERNET SWITCHES WITH THE NECESSARY NETWORK CONFIGURATION DATA, INCLUDING BUT NOT LIMITED TO: THE PROJECT IP ADDRESS, DEFAULT GATEWAY, SUBNET MASK AND VLAN ID INFORMATION. NOTIFY THE SIGNAL SYSTEMS MANAGEMENT ENGINEER AFTER ALL WORK IS PERFORMED TO ENSURE THAT ALL FIBER CIRCUITS ARE FUNCTIONING PROPERLY. WORK IS NOT COMPLETE UNTIL THE SIGNAL SYSTEM IS BACK UP AND FUNCTIONAL.
3. DOCUMENT EXISTING FIBER TERMINATIONS IN THE EXISTING INTERCONNECT CENTER BEFORE BREAKING THE EXISTING SPLICES. TERMINATE THE FIBERS ACCORDINGLY IN THE RELOCATED INTERCONNECT CENTER IN THE NEW CABINET.

Final Phase

DOCUMENT NOT CONSIDERED FINAL UNLESS ALL SIGNATURES COMPLETED

HNTB
HNTB NORTH CAROLINA, P.C.
343 E. Six Forks Road, Suite 200
Raleigh, North Carolina 27609
NC License No: C-1554
(919) 546-8997

Plans Prepared for:
STATE OF NORTH CAROLINA DEPARTMENT OF TRANSPORTATION
Transportation Mobility and Safety Division
Intelligent Transportation Systems Section
750 N. Greenfield Pkwy., Garner, NC 27529

CITY OF HICKORY
SIGNAL SYSTEM
COMMUNICATIONS CABLE
AND CONDUIT ROUTING PLANS

Division 12 Catawba County Hickory

PLAN DATE:	October 2023	REVIEWED BY:	J.A. Wagner
PREPARED BY:	T.R. Terrell	REVIEWED BY:	N.R. Simmons

SCALE: N/A

REVISIONS	INIT.	DATE

SEAL
NORTH CAROLINA PROFESSIONAL SEAL 031464 ENGINEER NATASHA R. SIMMONS

DocuSigned by: Natasha R. Simmons 9/6/2024
F6DA86DF5AD44A5A...
SIGNATURE DATE

CADD Filename: U5777_SCP-03.dgn