FINAL
EROSION CONTROL FOR
CONSTRUCTION SHEET 5

Kimley»Horn ©2025
421 FAYETTEVILLE STREET, SUITE 600
RALEIGH, NC 27601

RIGHT-OF-WAY REV.

CONST. REV.

PROJECT REFERENCE NO.	SHEET NO.
R-5963A	EC-21/CONST.5
R/W SHEET NO.	
ROADWAY DESIGN ENGINEER	HYDRAULICS ENGINEER

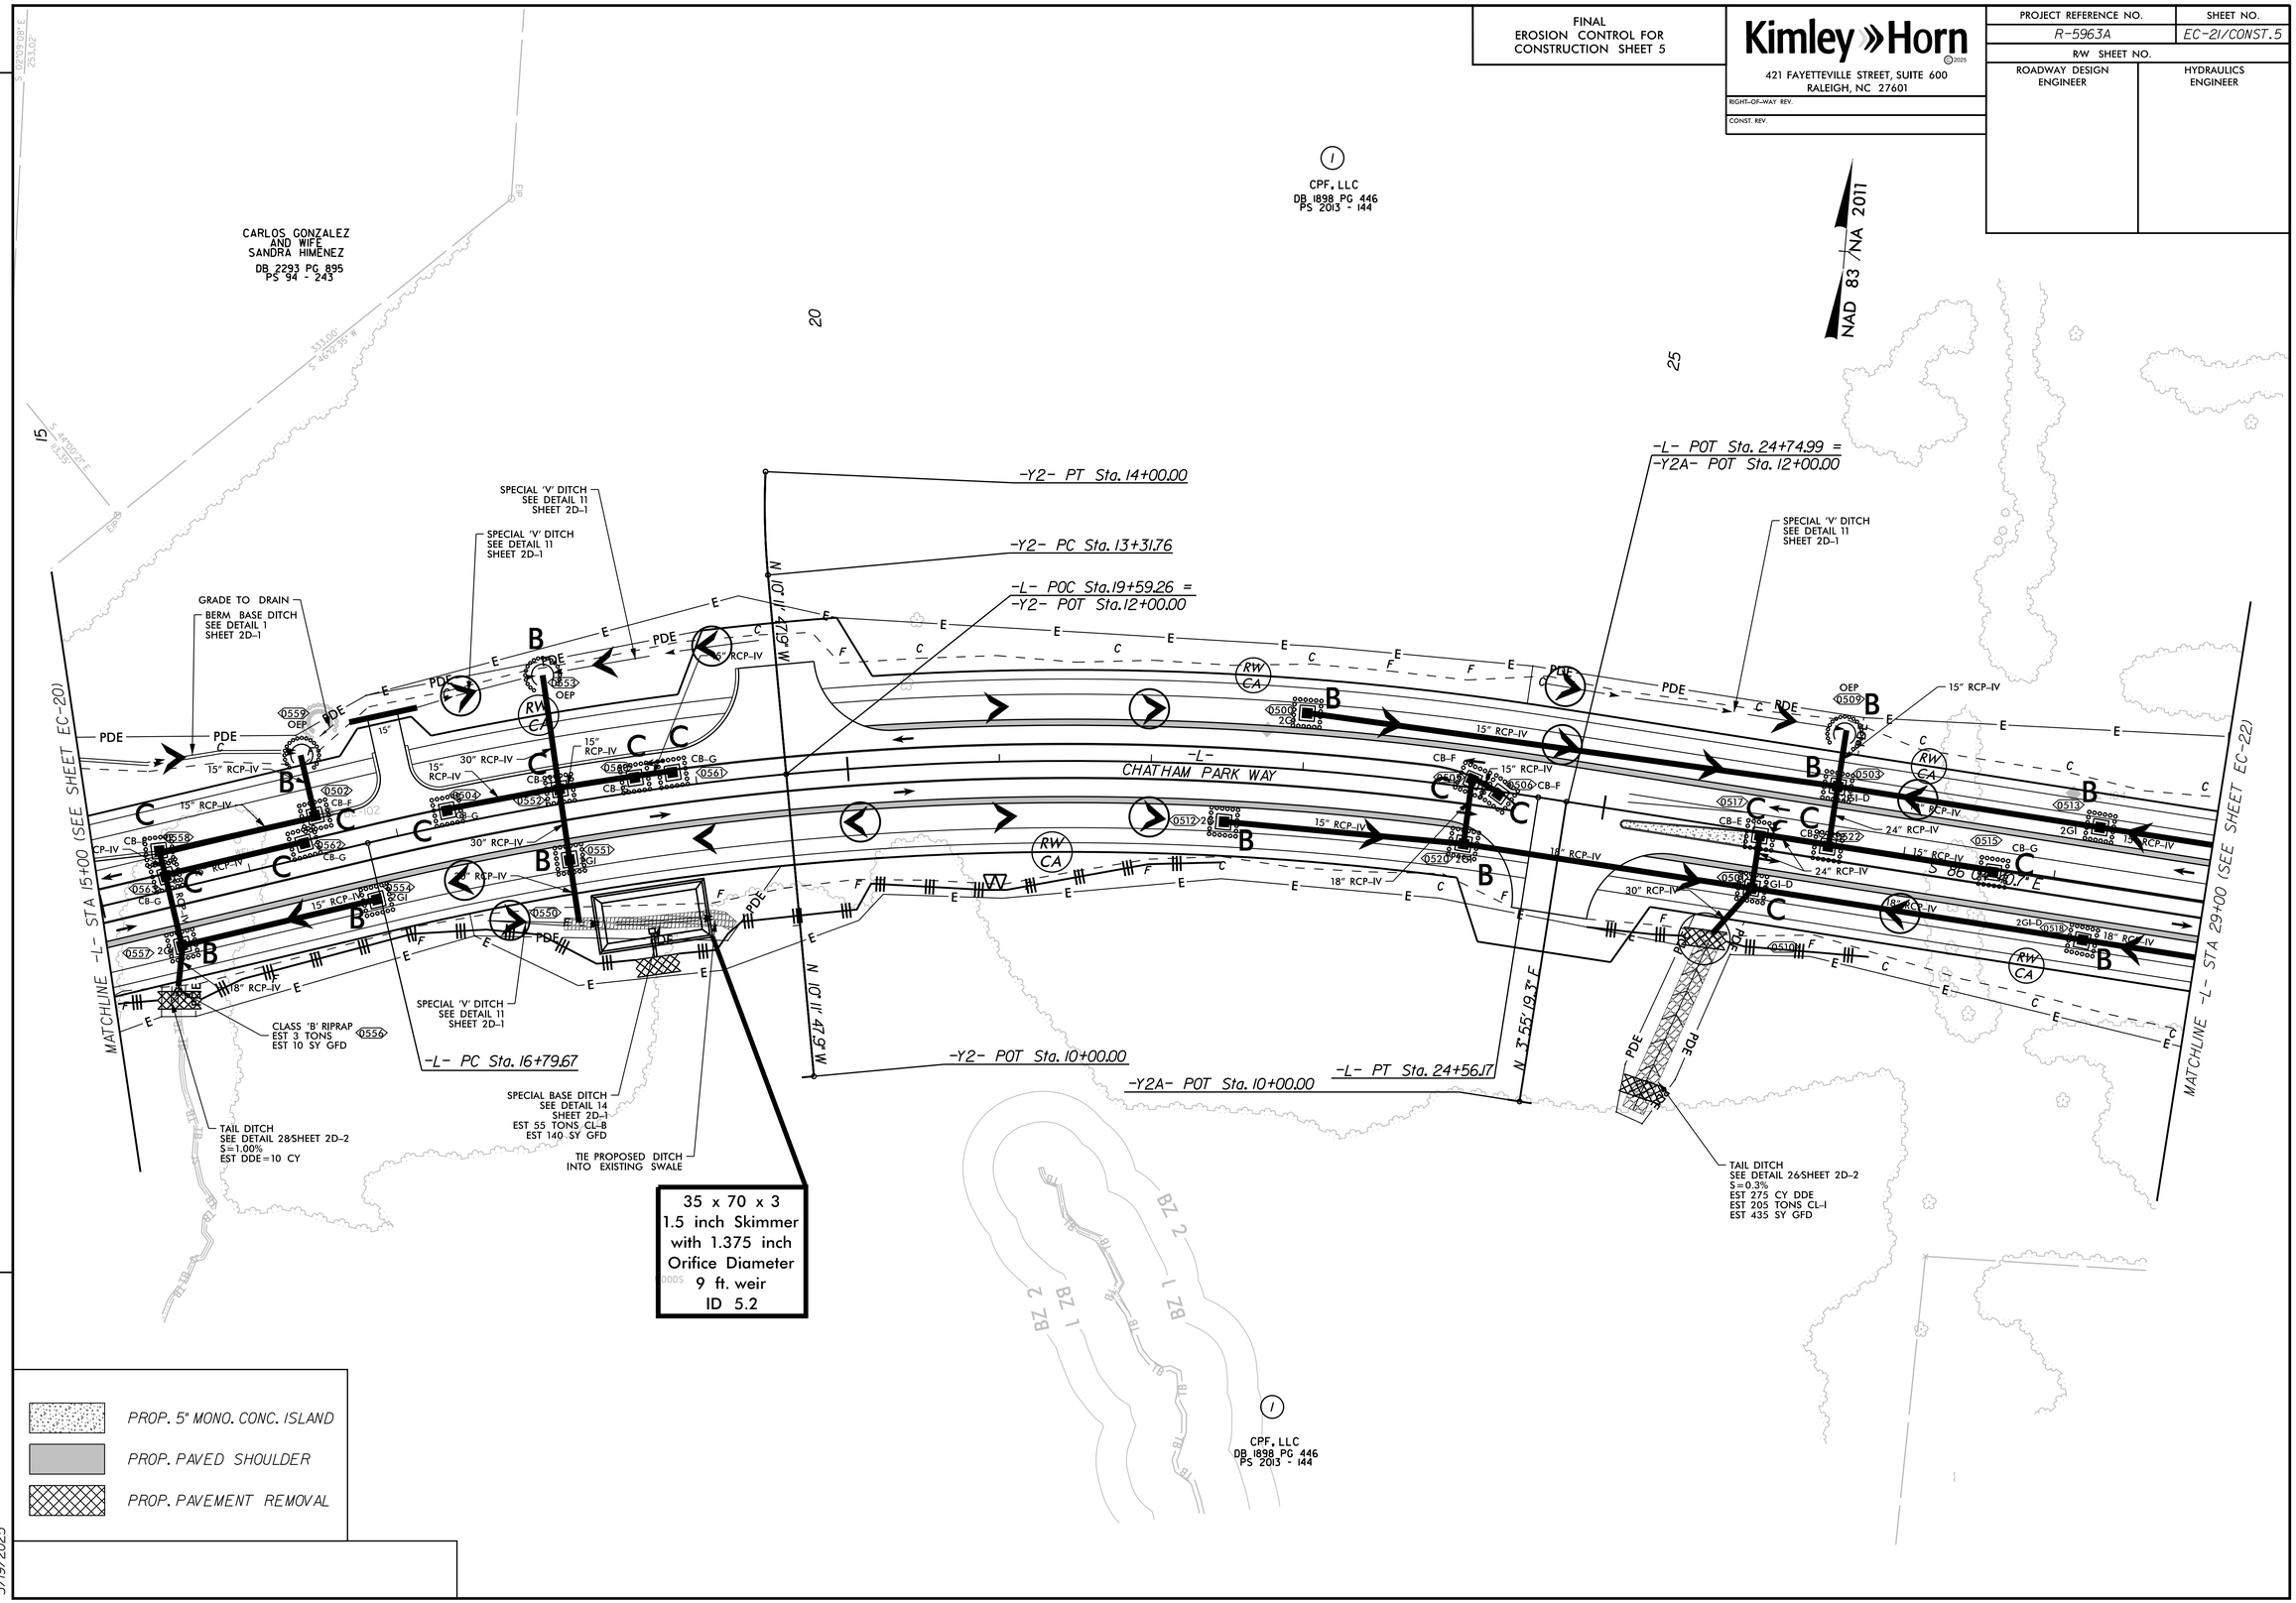

REVISIONS

K:\RAL_Roadway\011036734 - R-5963A&B\Erosion Control\PSH\FINAL\R-5963A&B_ero_psh_21.dgn

3/19/2025