FINAL
EROSION CONTROL FOR
CONSTRUCTION SHEET 18

Kimley»Horn ©2025
421 FAYETTEVILLE STREET, SUITE 600
RALEIGH, NC 27601

RIGHT-OF-WAY REV.

CONST. REV.

PROJECT REFERENCE NO.	SHEET NO.
R-5963A	EC-34/CONST.18
R/W SHEET NO.	
ROADWAY DESIGN ENGINEER	HYDRAULICS ENGINEER

NAD 83 /NA 2011

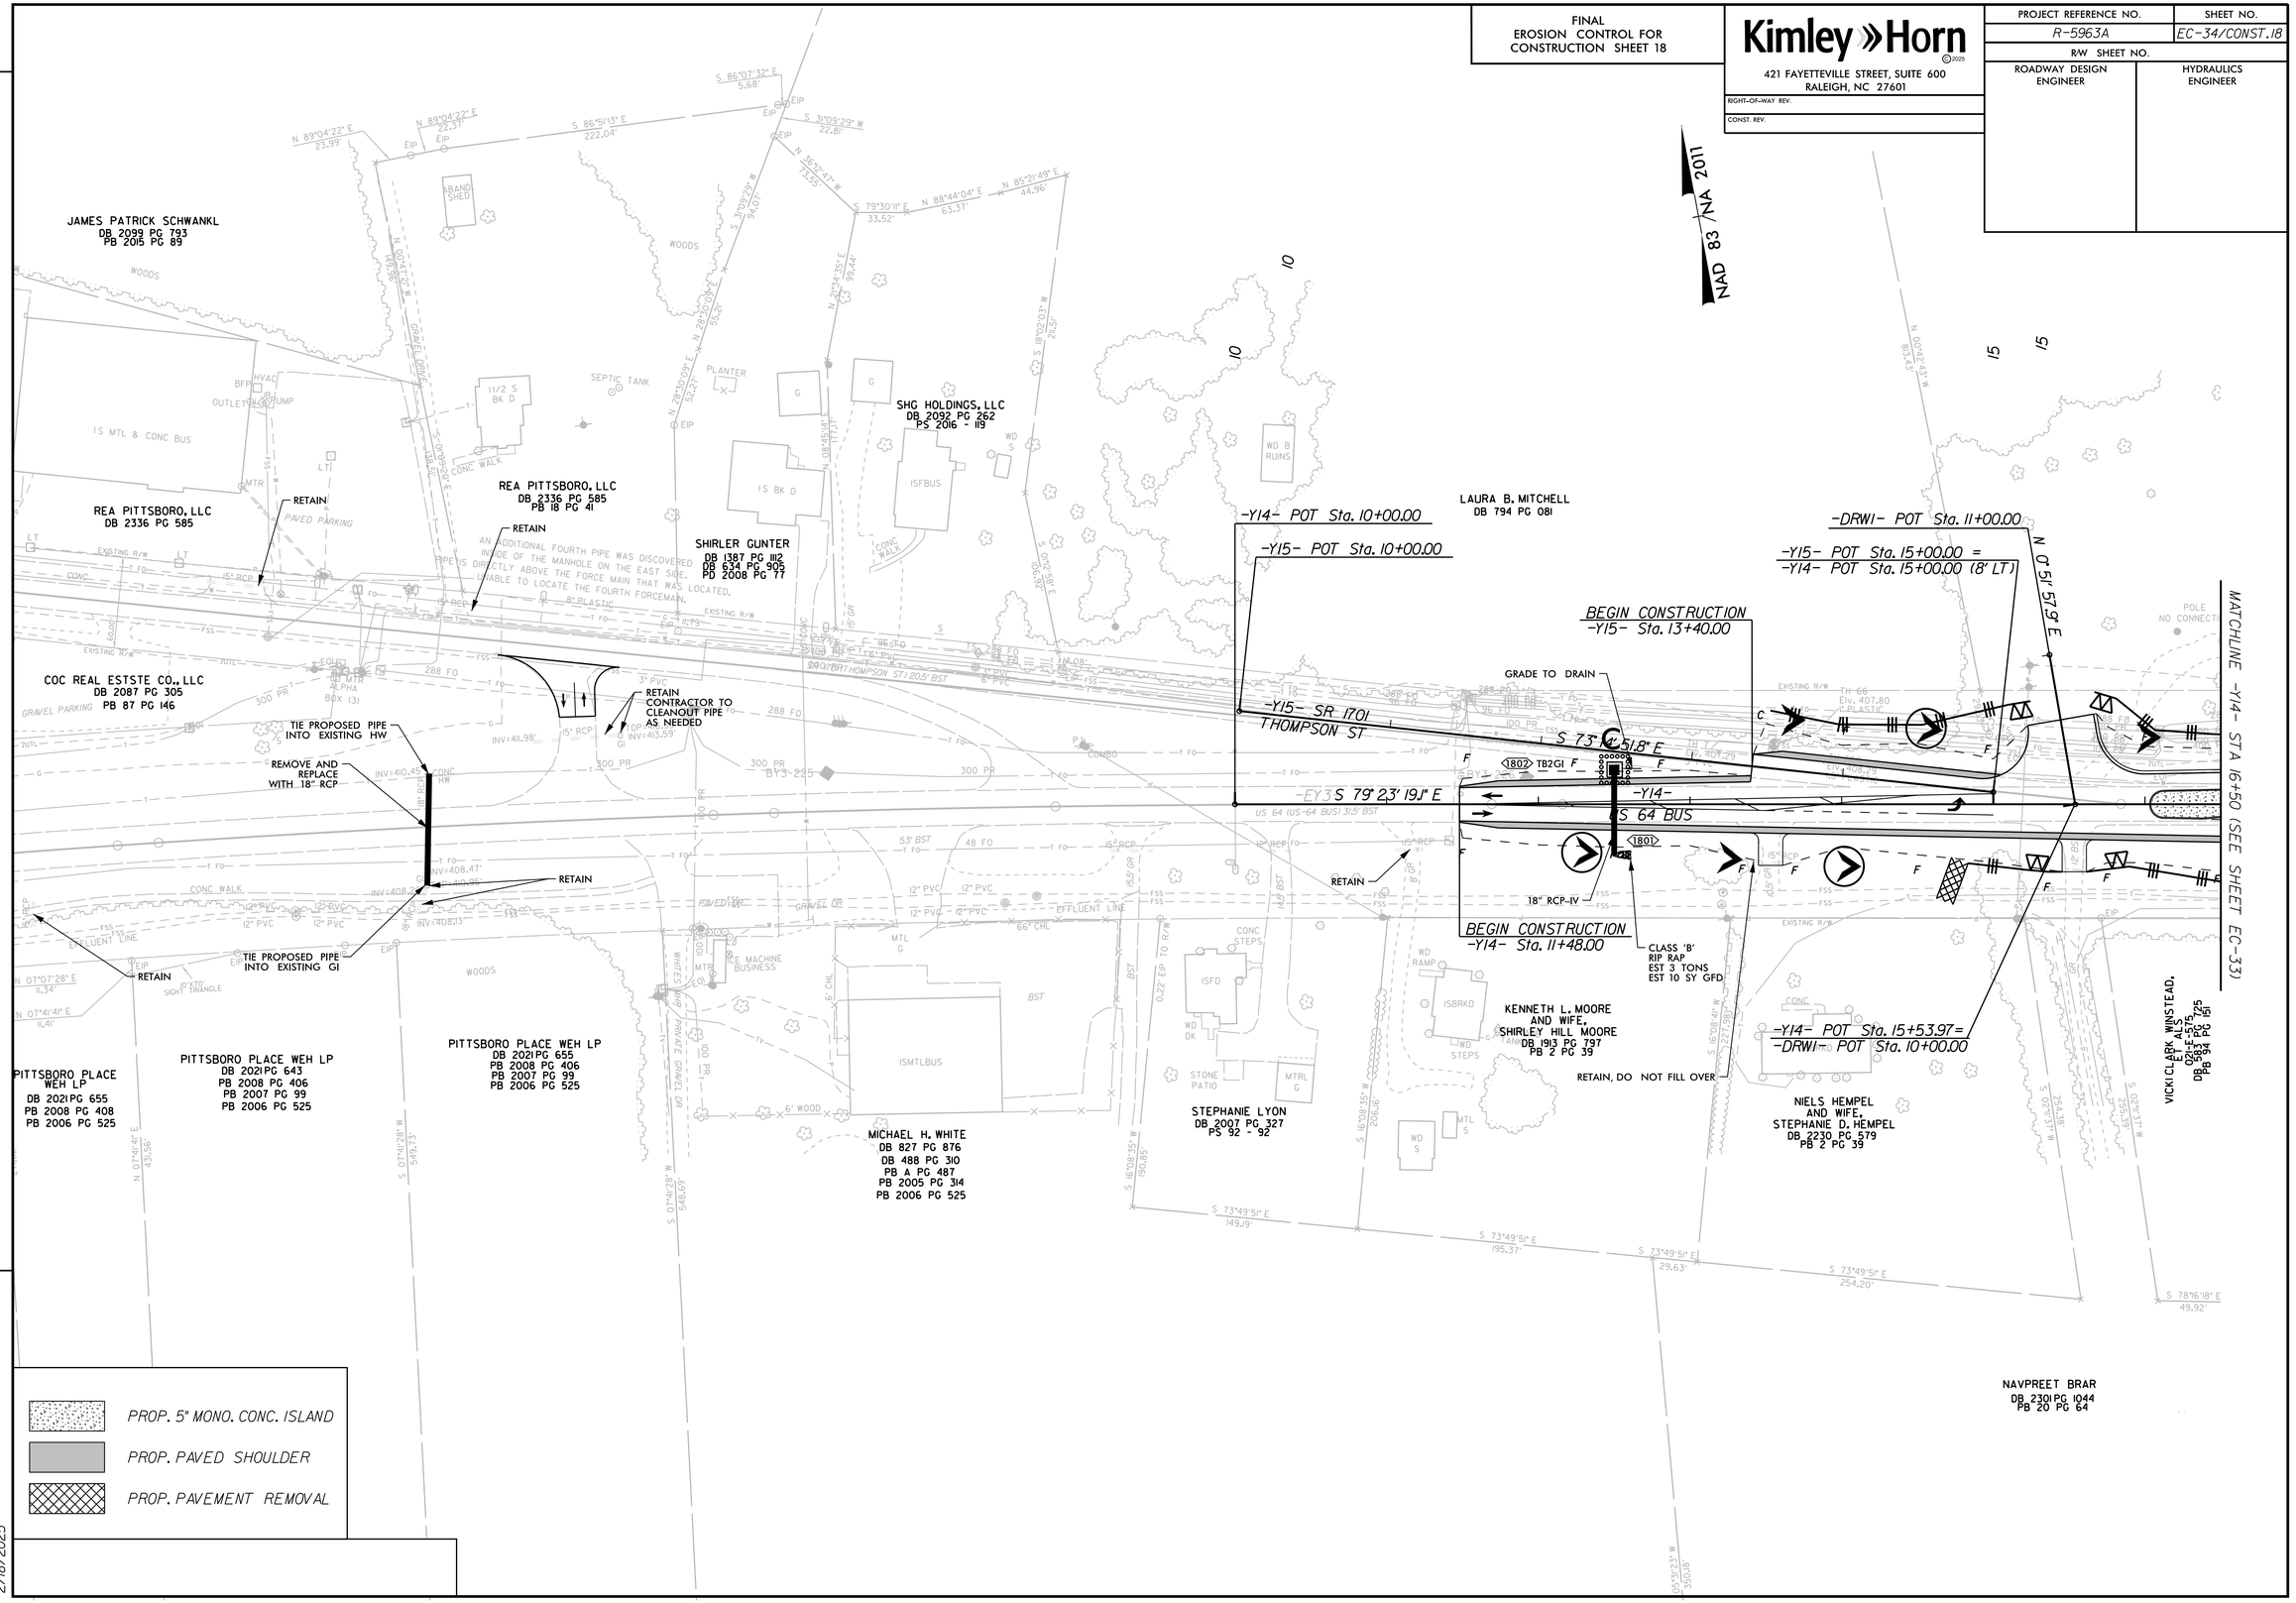

REVISIONS

K:\RAL_Roadway\DI\036734 - R-5963A&B\Erosion Control\PSH\FINAL\R-5963A&B_ero_psh_34.dgn

2/18/2025