PROJECT REFERENCE NO.	SHEET NO.
R-5963A	U0-15

UTILITIES BY OTHERS

NOTE:
ALL PROPOSED UTILITY WORK SHOWN ON THIS SHEET WILL BE DONE BY OTHERS. NO PAYMENT WILL BE MADE TO THE CONTRACTOR FOR PROPOSED UTILITY WORK SHOWN ON THIS SHEET.

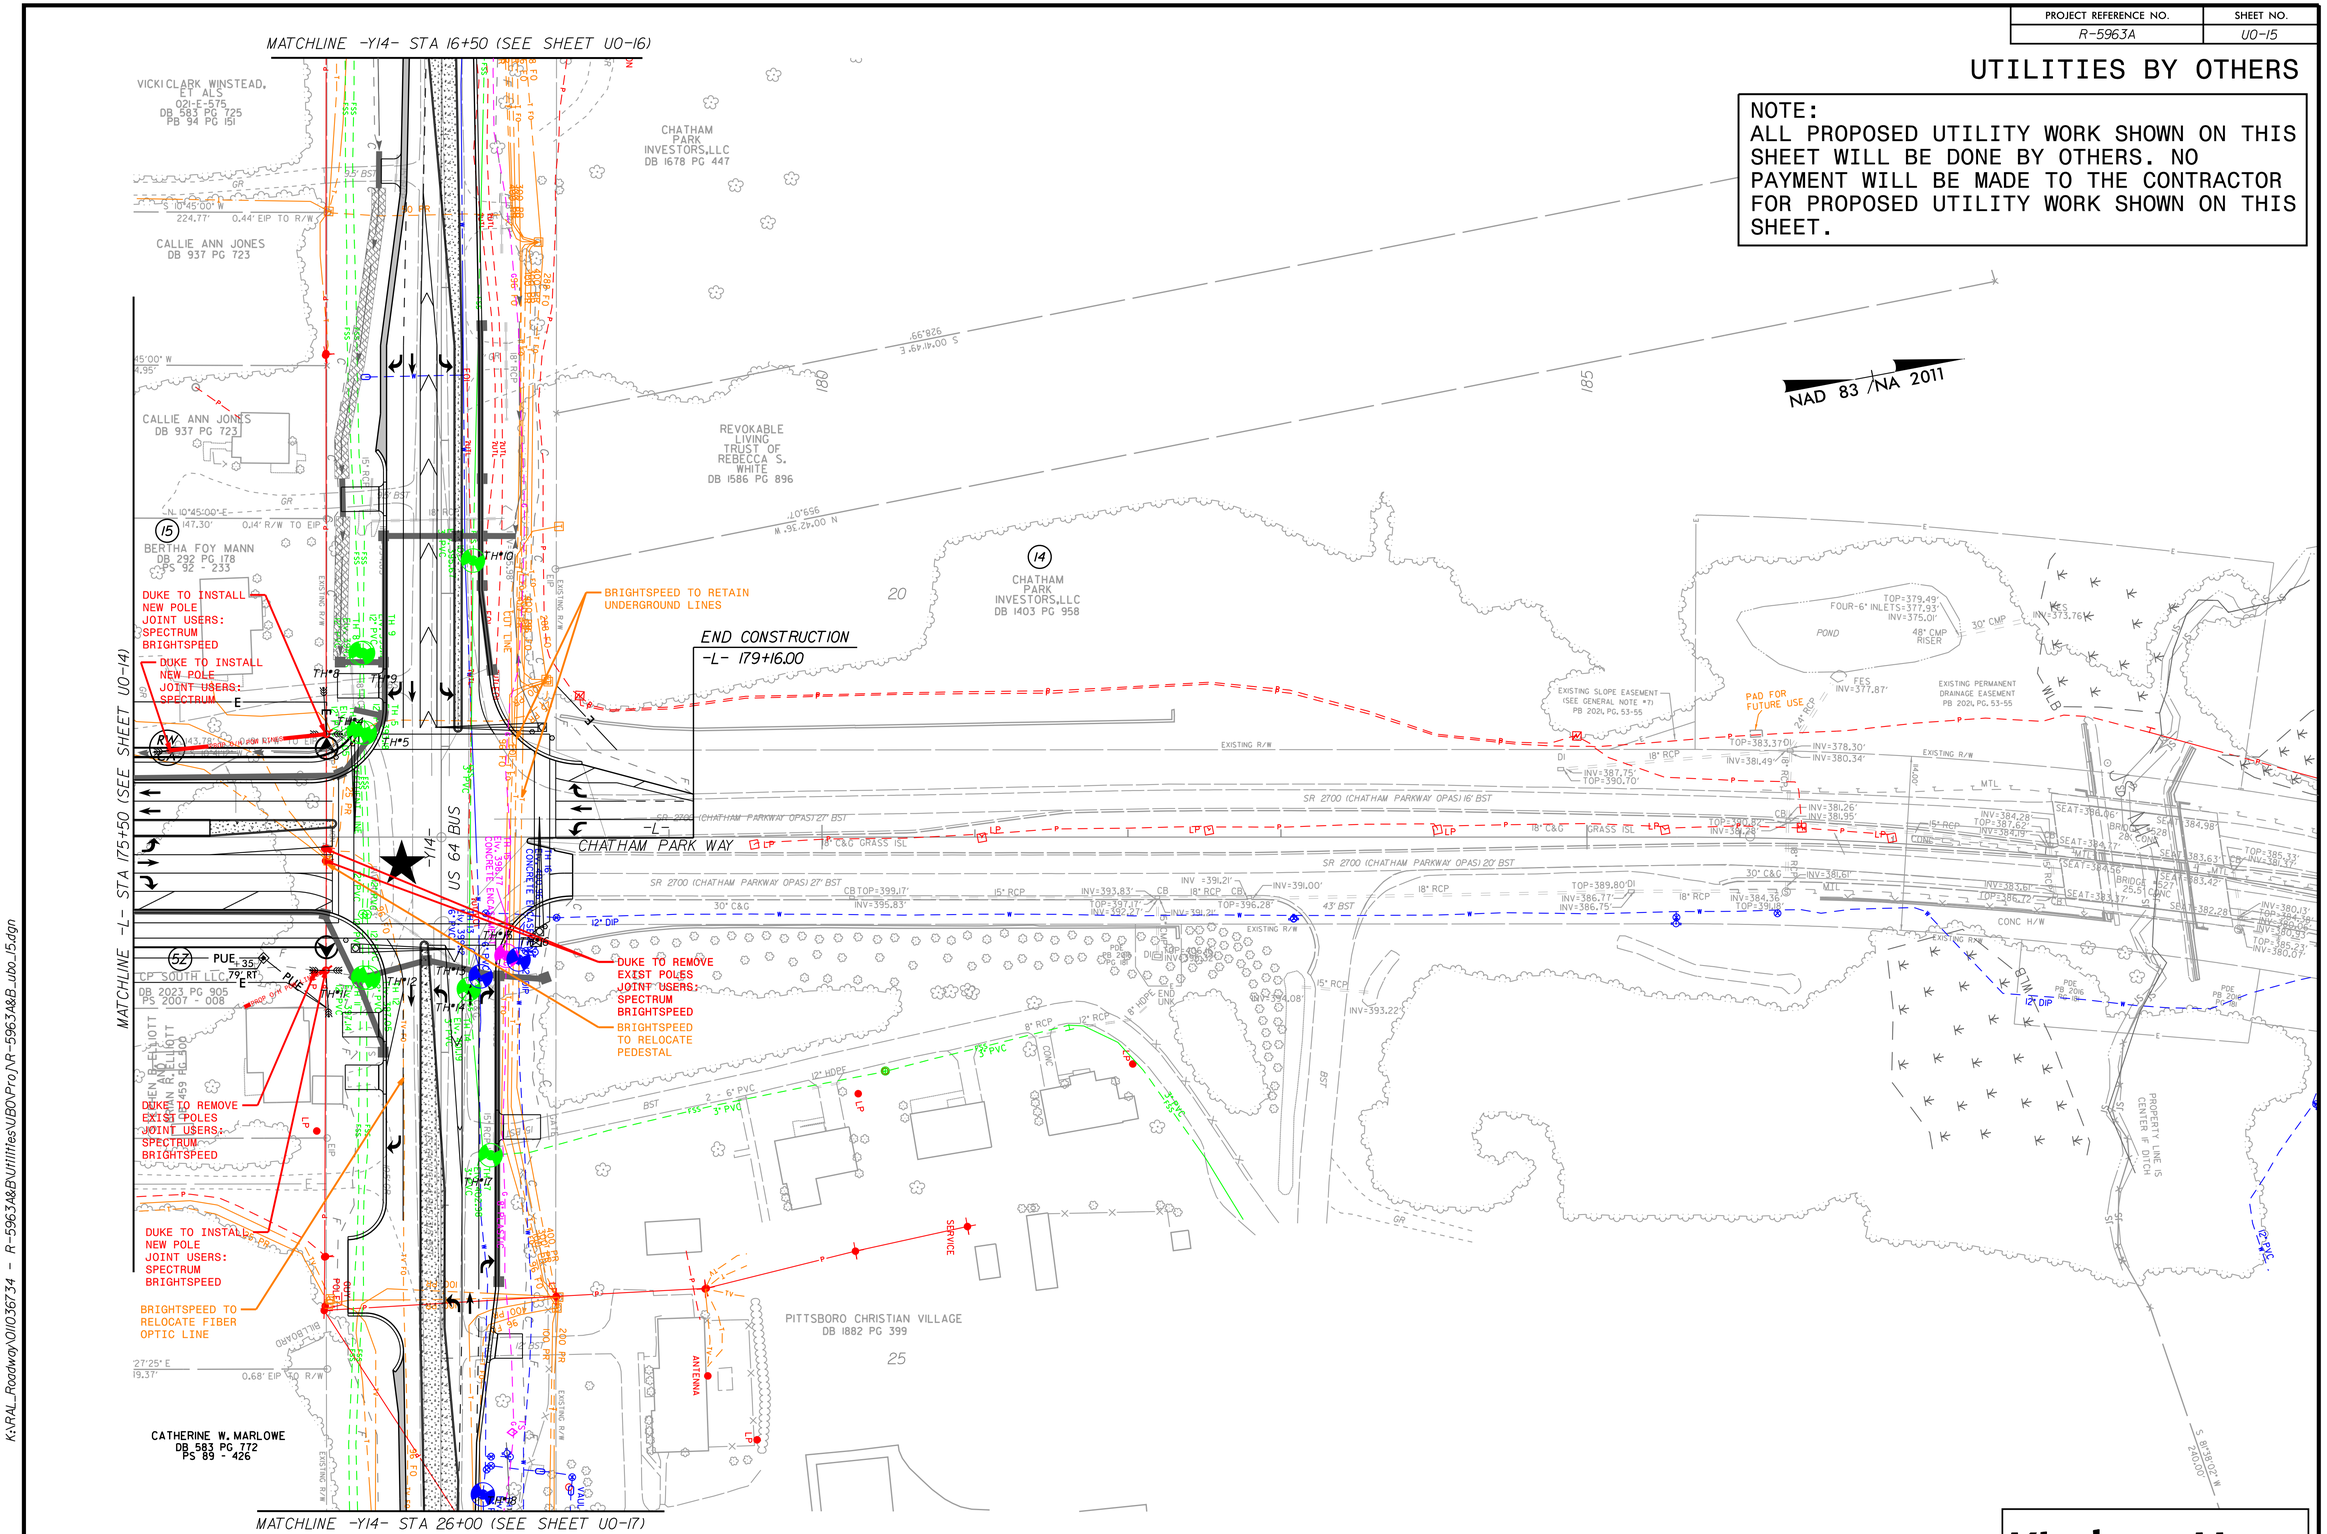

Kimley»Horn

K:\RAL_Roadway\011036734 - R-5963A&B\Utilities\UB0\Proj\R-5963A&B_ubo_l5.dgn

2/18/2025