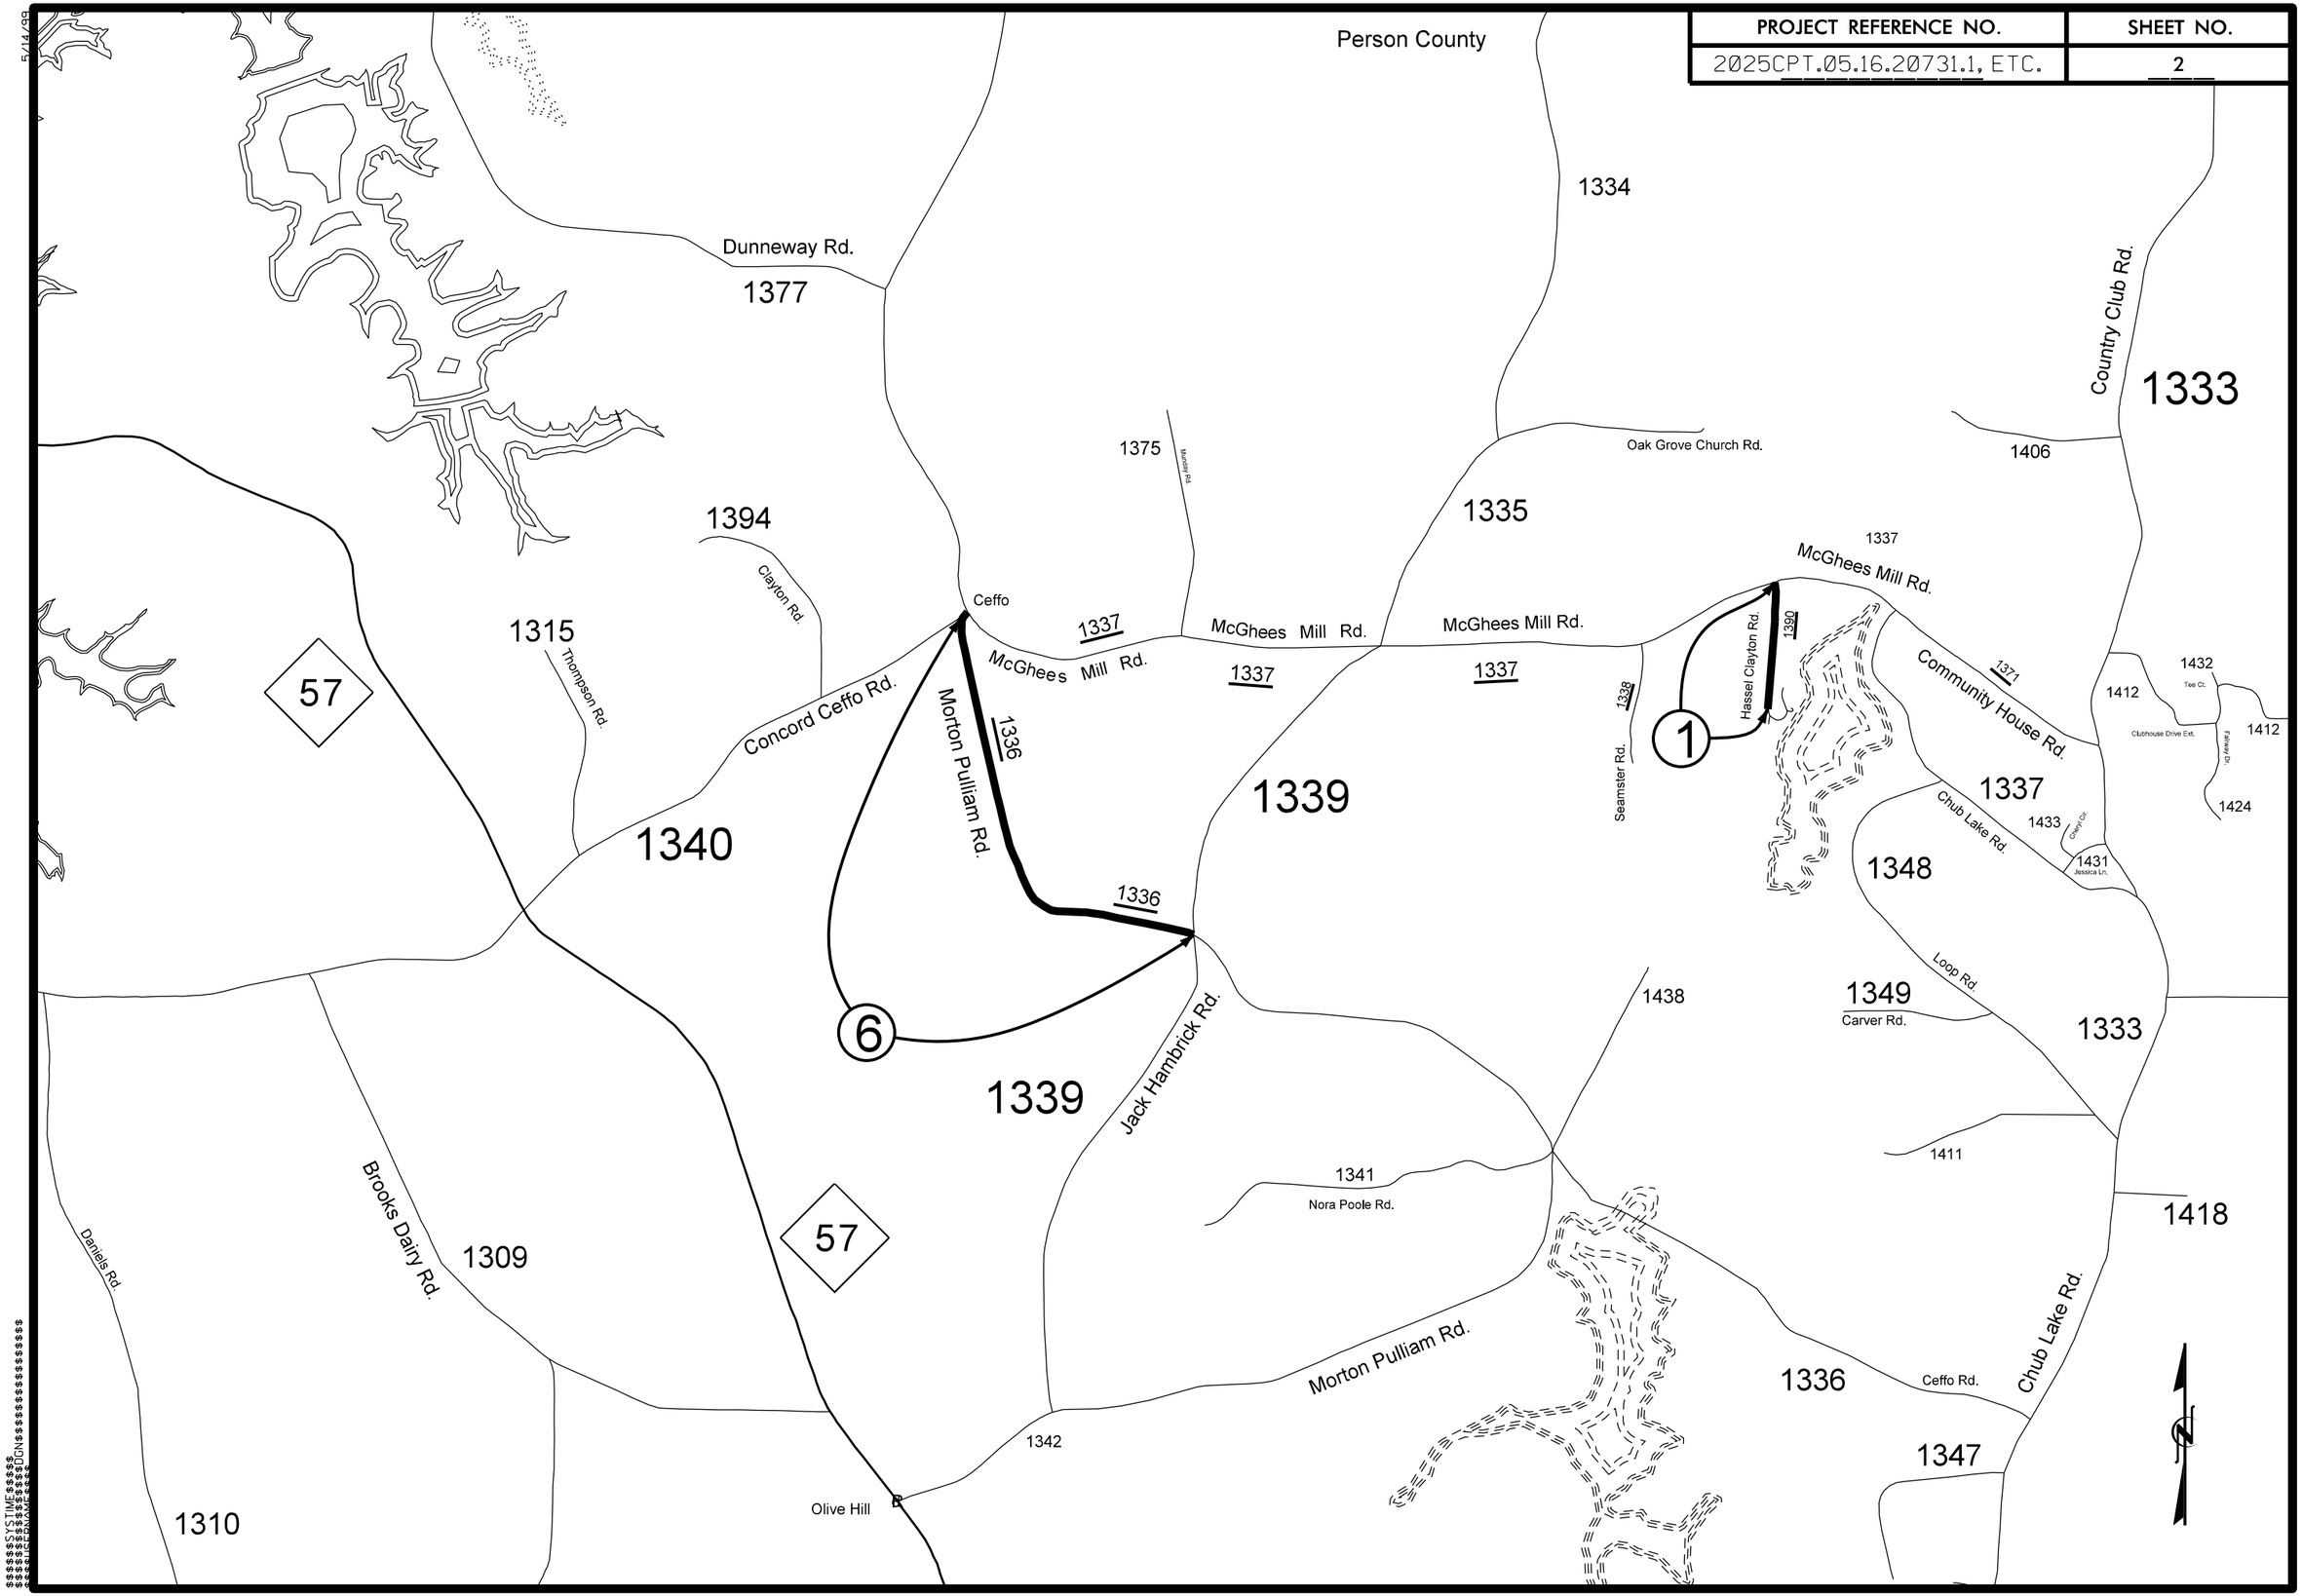PROJECT REFERENCE NO.	SHEET NO.
2025CPT.05.16.20731.1, ETC.	2