Docusign Envelope ID: 6FBC4872-412A-4243-AD56-1D5E1256CCF3

5/14/99

PROJECT REFERENCE NO.	SHEET NO.
R-5857	9

PLANS PREPARED BY :
PARSONS
RALEIGH, NORTH CAROLINA, (919) 854-1345
NC LICENSE NO. F-0246
FOR NORTH CAROLINA DEPT. OF TRANSPORTATION

SUNGATE DESIGN GROUP, P.A.
905 JONES FRANKLIN ROAD
RALEIGH, NORTH CAROLINA 27606
TEL (919) 859-2243 FAX (919) 859-2285
ENG FIRM LICENSE NO. C-850

ROADWAY DESIGN ENGINEER
NORTH CAROLINA PROFESSIONAL SEAL 036161 ENGINEER DUNCAN L. ALQUDMANI
Digitally signed by: Duncan Alquadmani
Date: 2025.03.05 14:42:22 -05'00'

HYDRAULICS ENGINEER
NORTH CAROLINA PROFESSIONAL SEAL 042697 ENGINEER JOSHUA G. DALTON
Signed by:
Date: 3/5/2025

DOCUMENT NOT CONSIDERED FINAL UNLESS ALL SIGNATURES COMPLETED

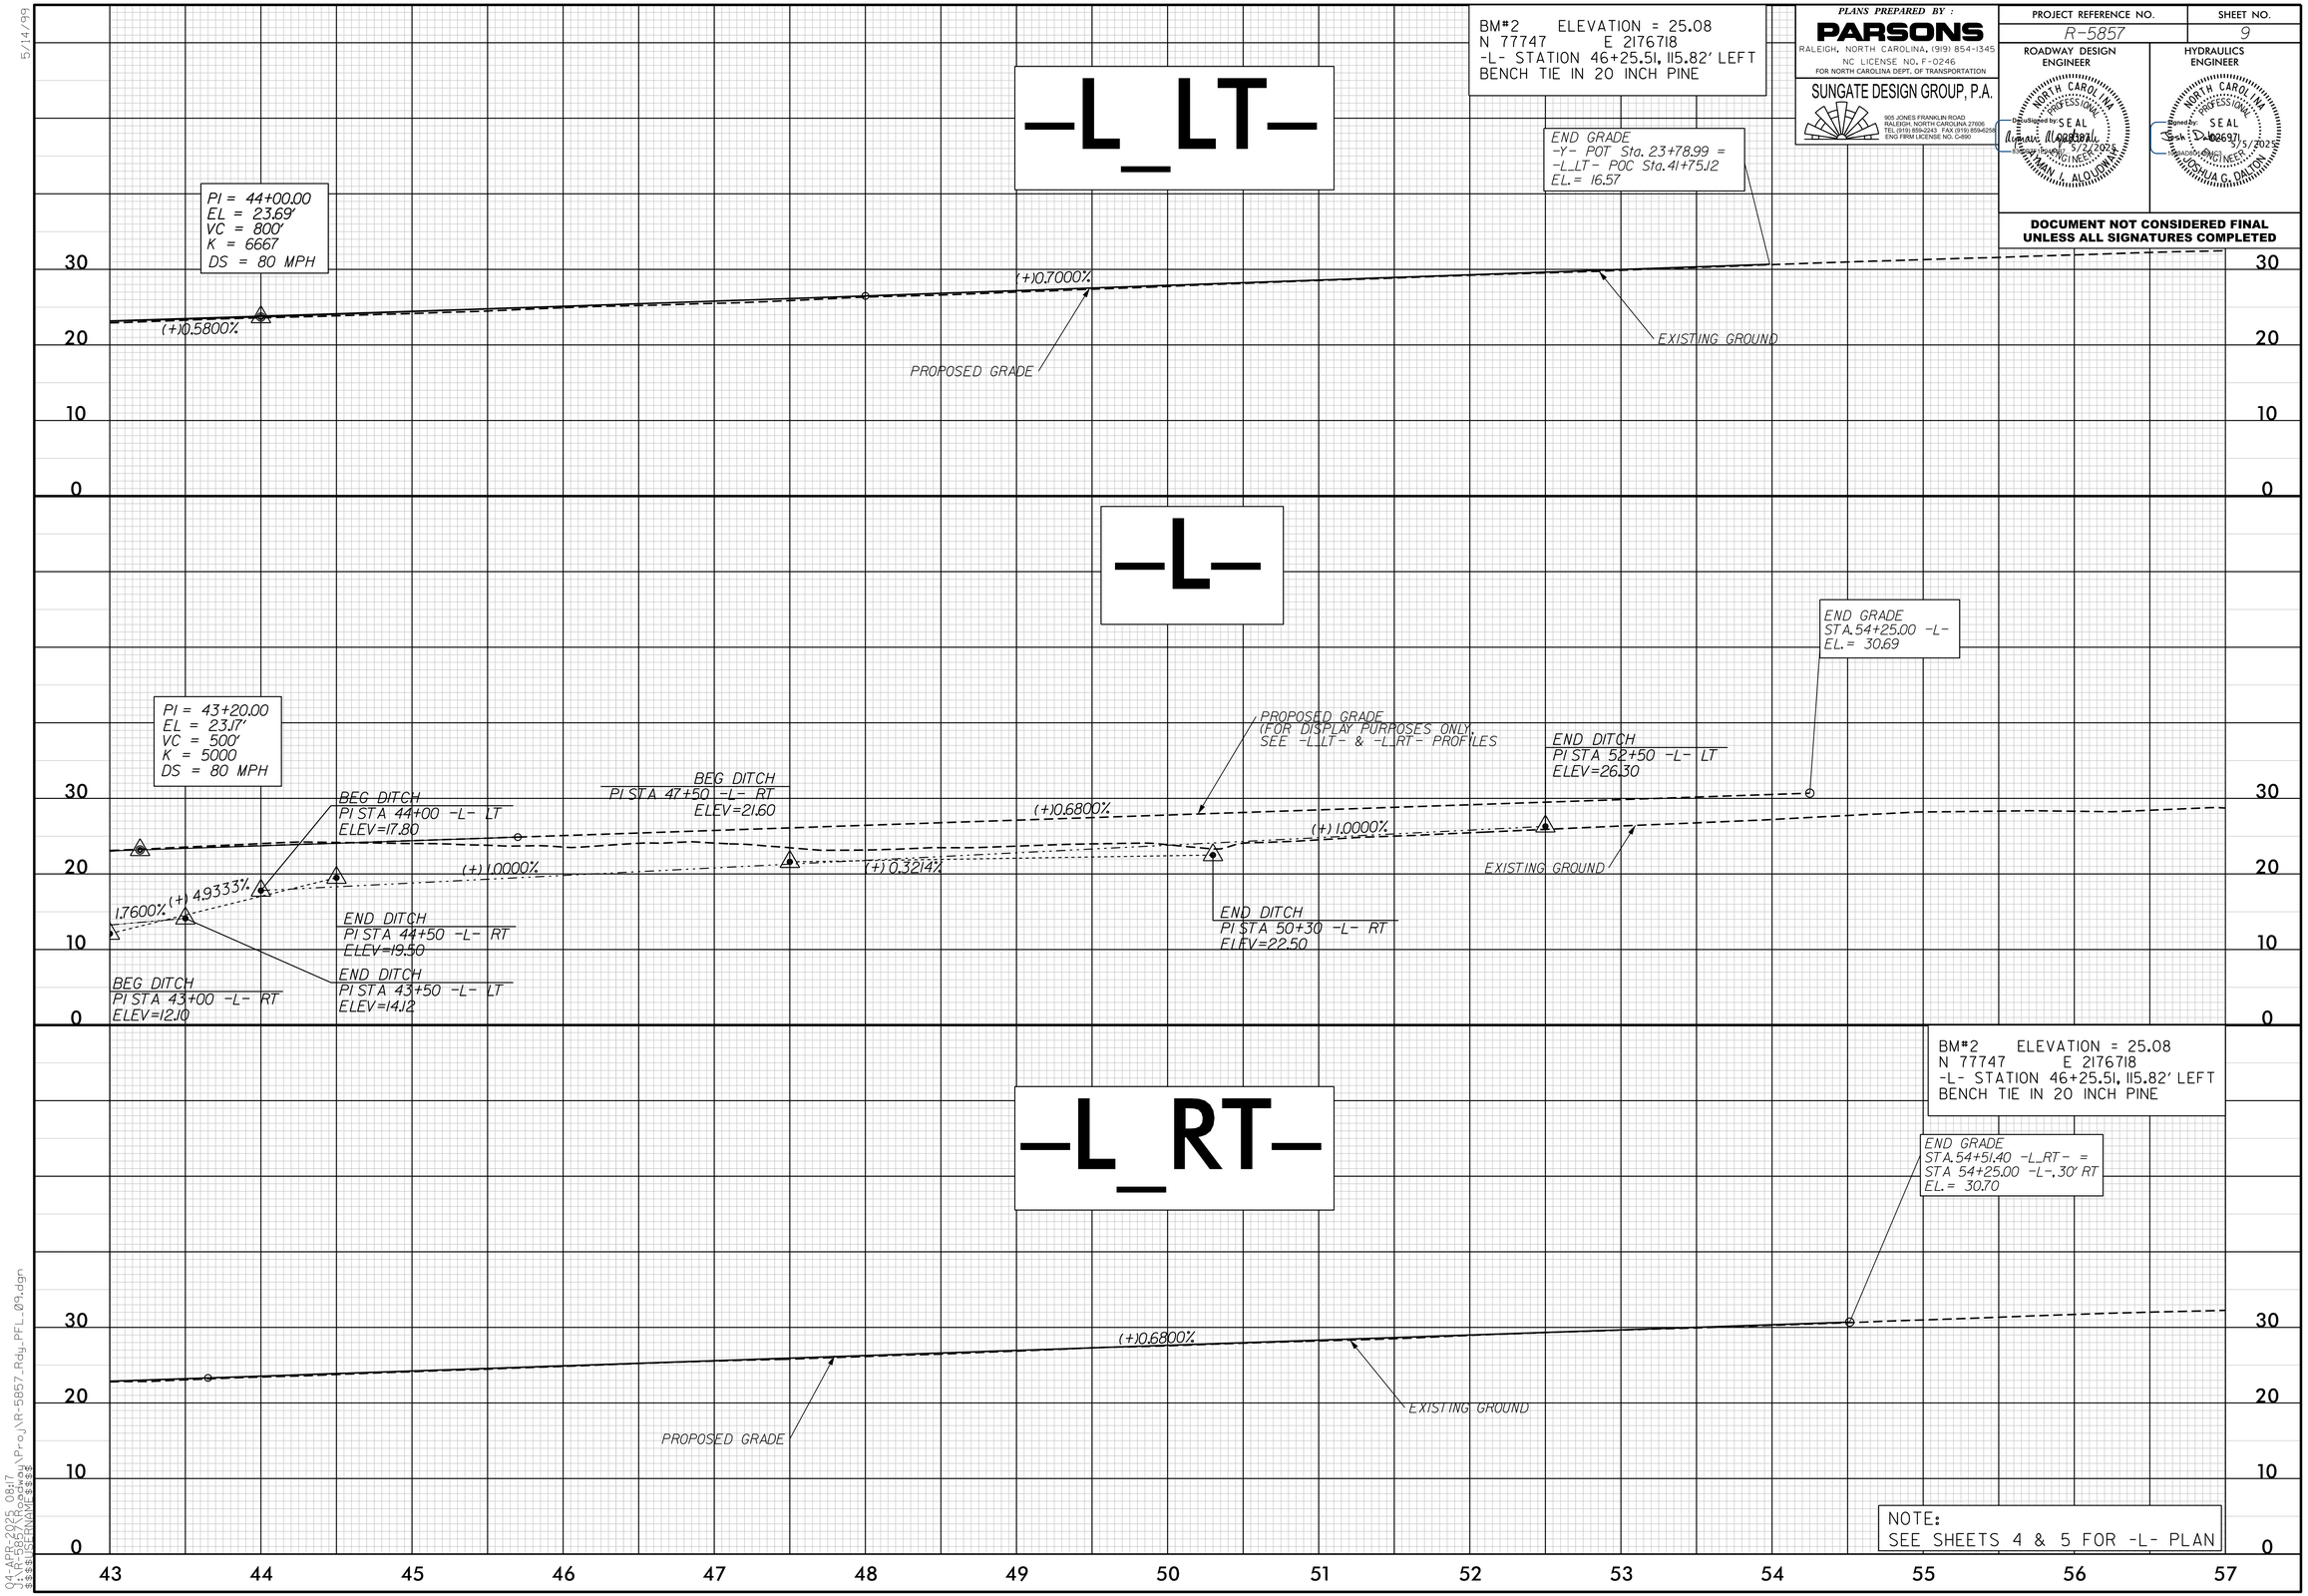

NOTE:
SEE SHEETS 4 & 5 FOR -L- PLAN

04-APR-2025 08:17
J:\R-5857_Rdy\Proj\R-5857_Rdy_PFL_09.dgn
$$$$USERNAME$$$$