Docusign Envelope ID: 470B1E3D-6BD2-4394-B797-941A18AC0270

PROJECT REFERENCE NO.	SHEET NO.
R-5857	SCP-7

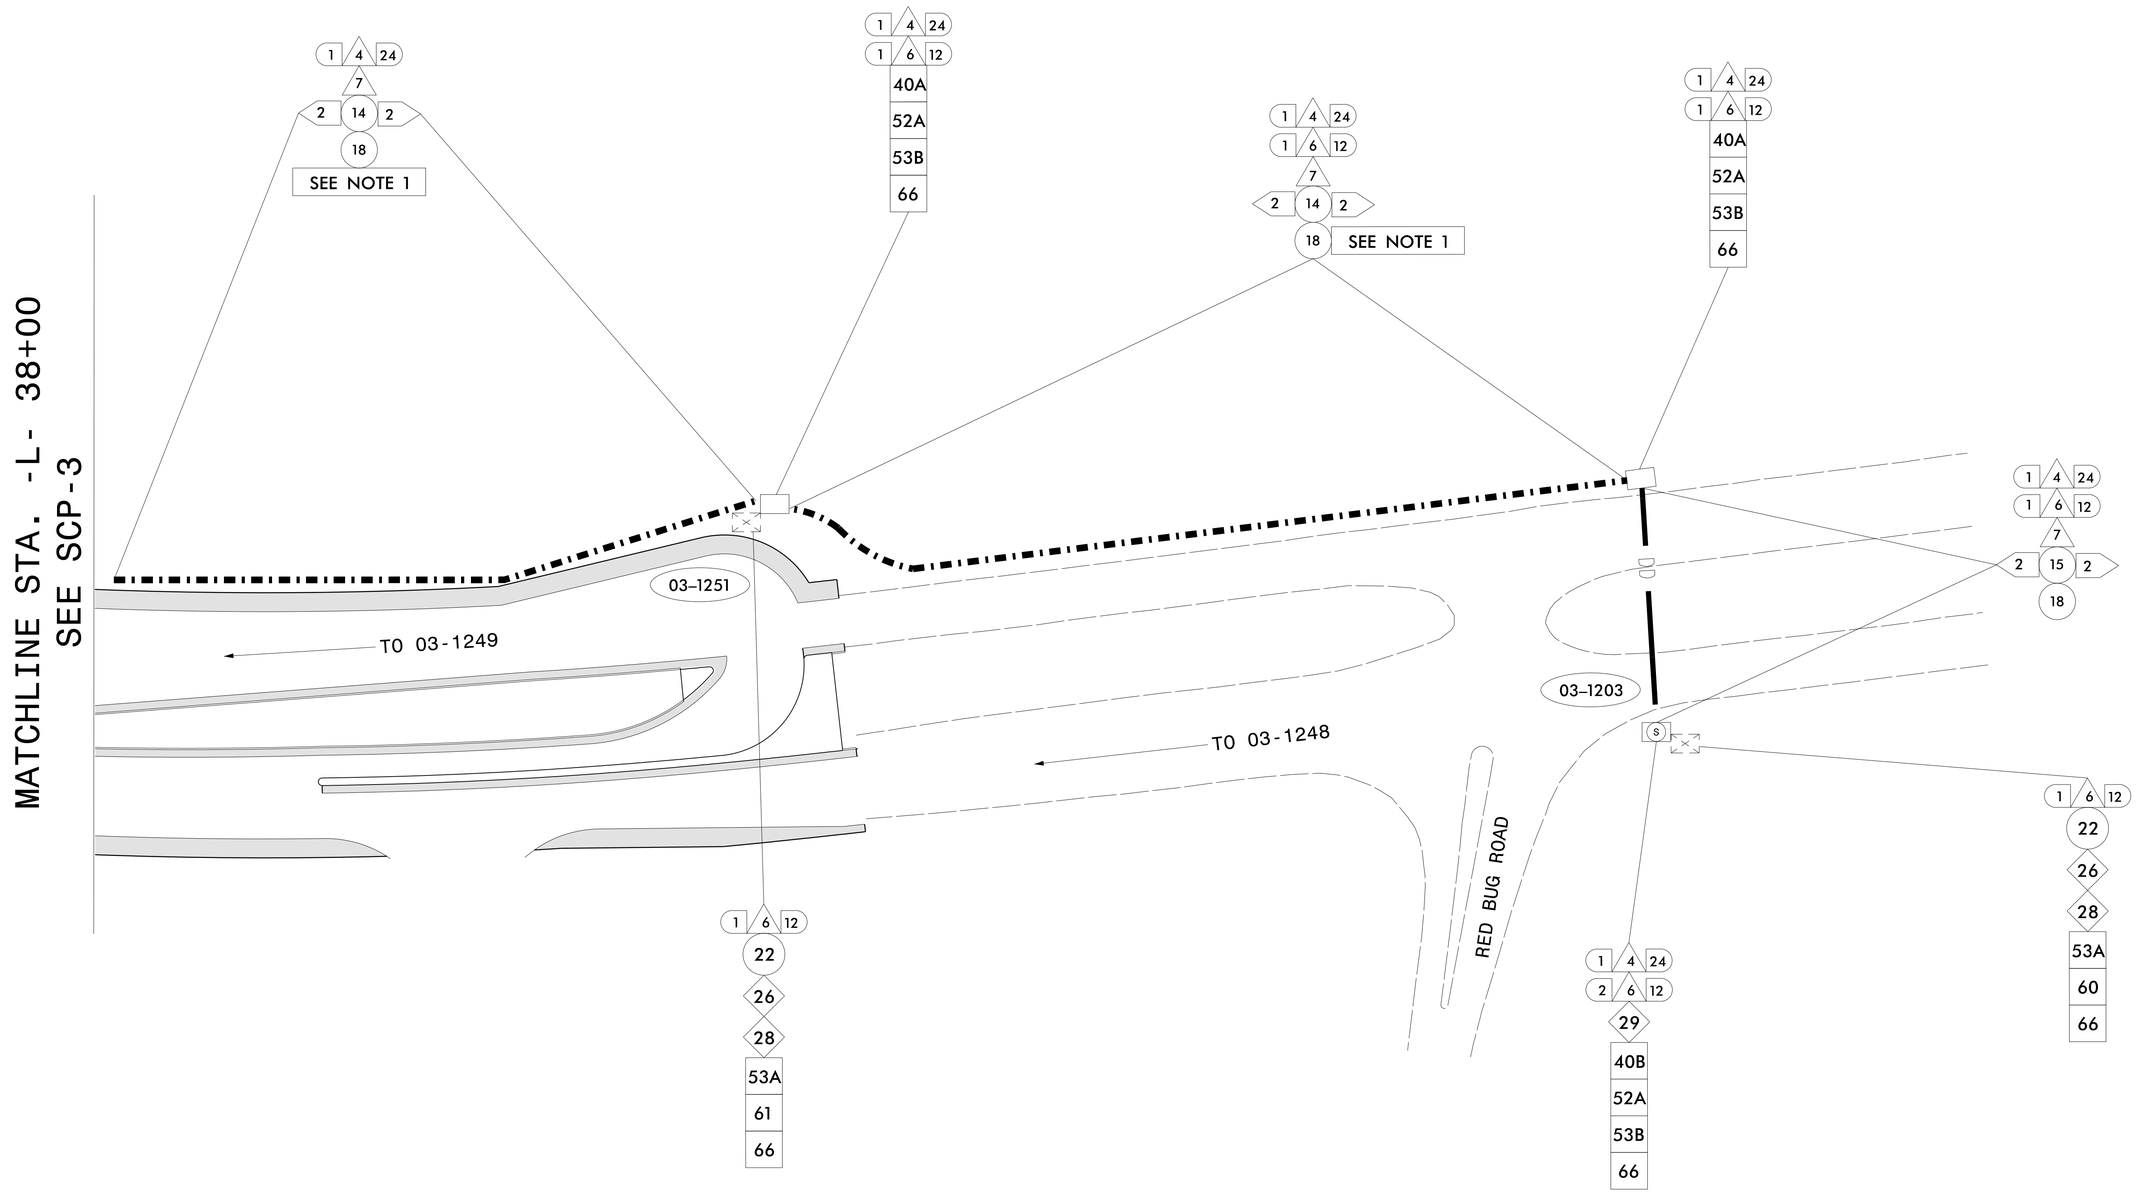

NOTE

1. FOR NEW CONDUIT PLACED ADJACENT TO THE OUTSIDE ROADWAY PAVED SHOULDER,STAY AS CLOSE AS POSSIBLE TO THE EDGE OF PAVEMENT, BUT MAINTAIN A MINIMUM OF 6′ FROM THE EDGE OF THE TRAVEL LANE.

DOCUMENT NOT CONSIDERED FINAL UNLESS ALL SIGNATURES COMPLETED

Prepared for: Transportation Mobility and Safety Division, Signal Design Section, STATE OF NORTH CAROLINA DEPARTMENT OF TRANSPORTATION
750 N.Greenfield Pkwy,Garner,NC 27529

SIGNAL SYSTEM #D03-14_SHALLOTTE

COMMUNICATIONS CABLE AND CONDUIT ROUTNG PLANS

Division 3 Brunswick County Shallotte

PLAN DATE: March 2025 REVIEWED BY: G. G. Murr, Jr.

PREPARED BY: Nadia Degbotse REVIEWED BY:

SCALE: N/A

REVISIONS	INIT.	DATE

SEAL: NORTH CAROLINA PROFESSIONAL SEAL 14543 ENGINEER GENE G. MURR, JR.

Signed by: Gene G. Murr Jr. AA6F5076CAB34CF... 4/1/2025

SIG. INVENTORY NO.

TRANSYSTEMS
1 Glenwood Avenue
Raleigh, NC 27603
Tel:919.789.9977
Fax:919.789.9591
License: F-0453

4/1/2025
R-5857_SIG_DSN_3 (SCP-7).dgn
USER:ndegbotse