PROJECT REFERENCE NO.	SHEET NO.
17BP.2.C.13	4
R/W SHEET NO.	N/A
ROADWAY DESIGN ENGINEER	HYDRAULICS ENGINEER
SEAL 042582 HEATHER C. LANE 06/02/2025	SEAL 042582 HEATHER C. LANE 06/02/2025

DOCUMENT NOT CONSIDERED FINAL UNLESS ALL SIGNATURES COMPLETED

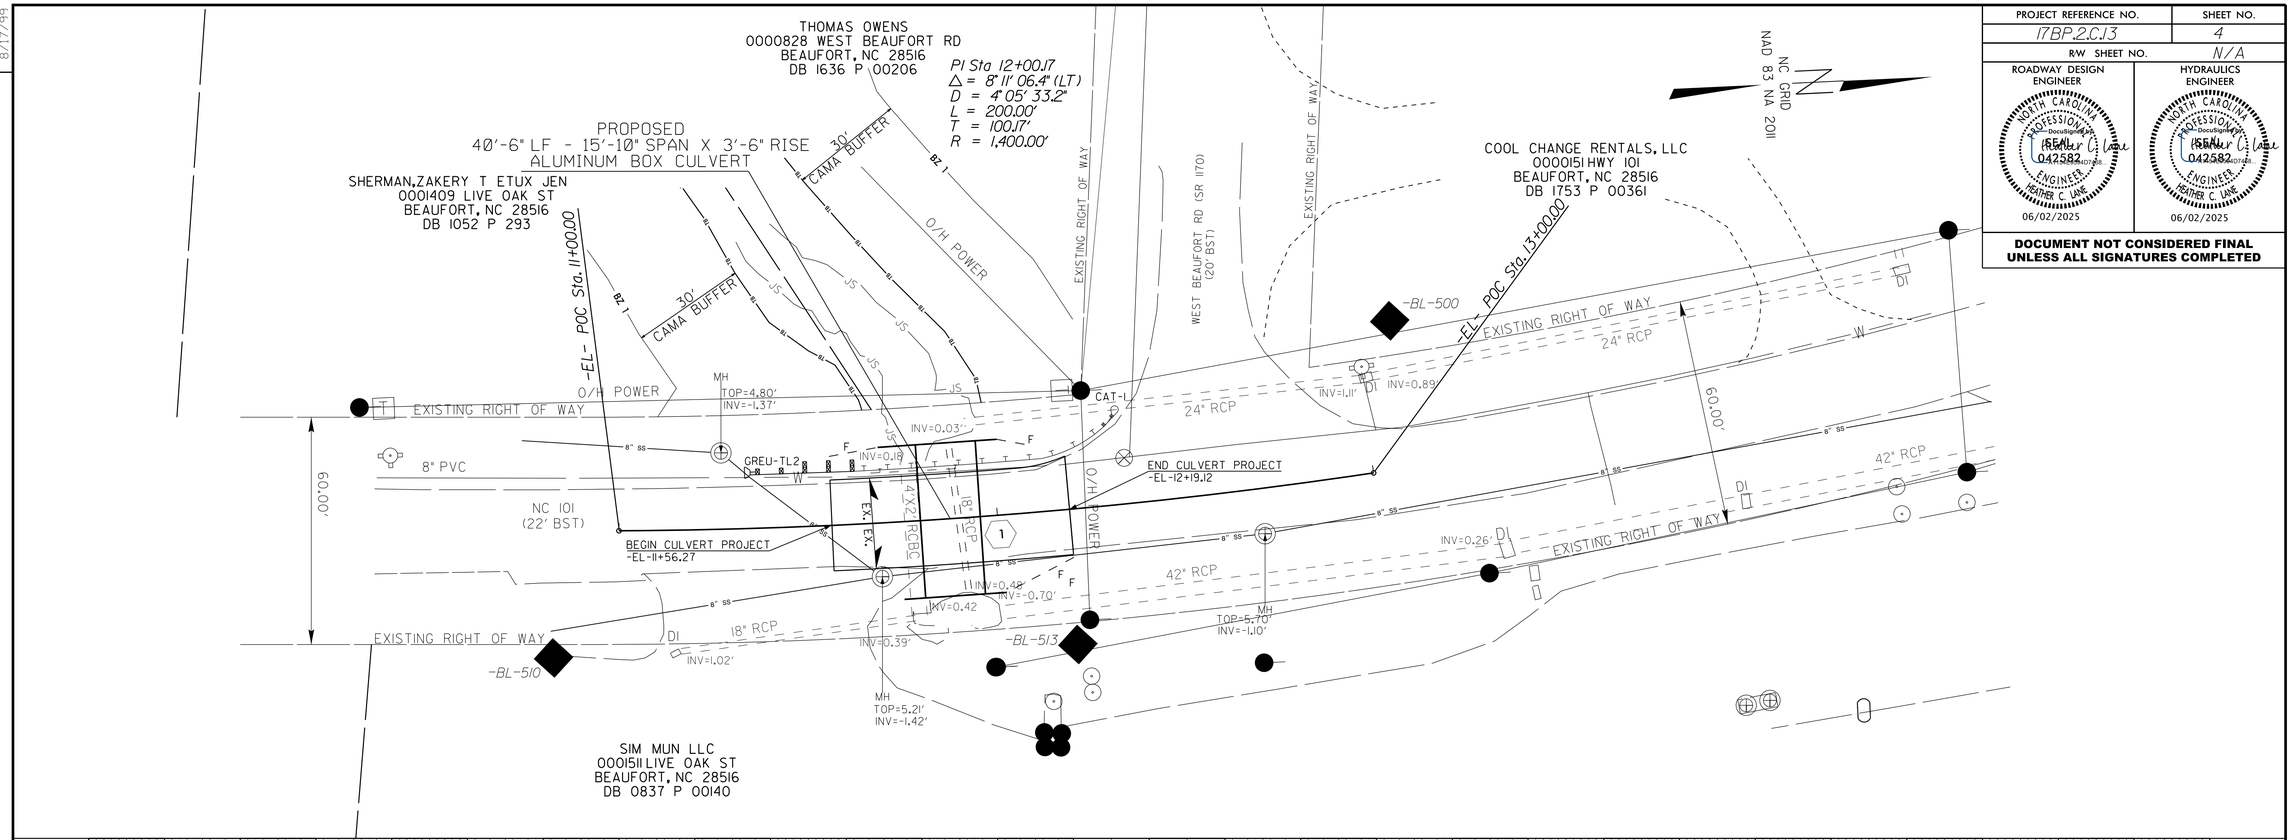

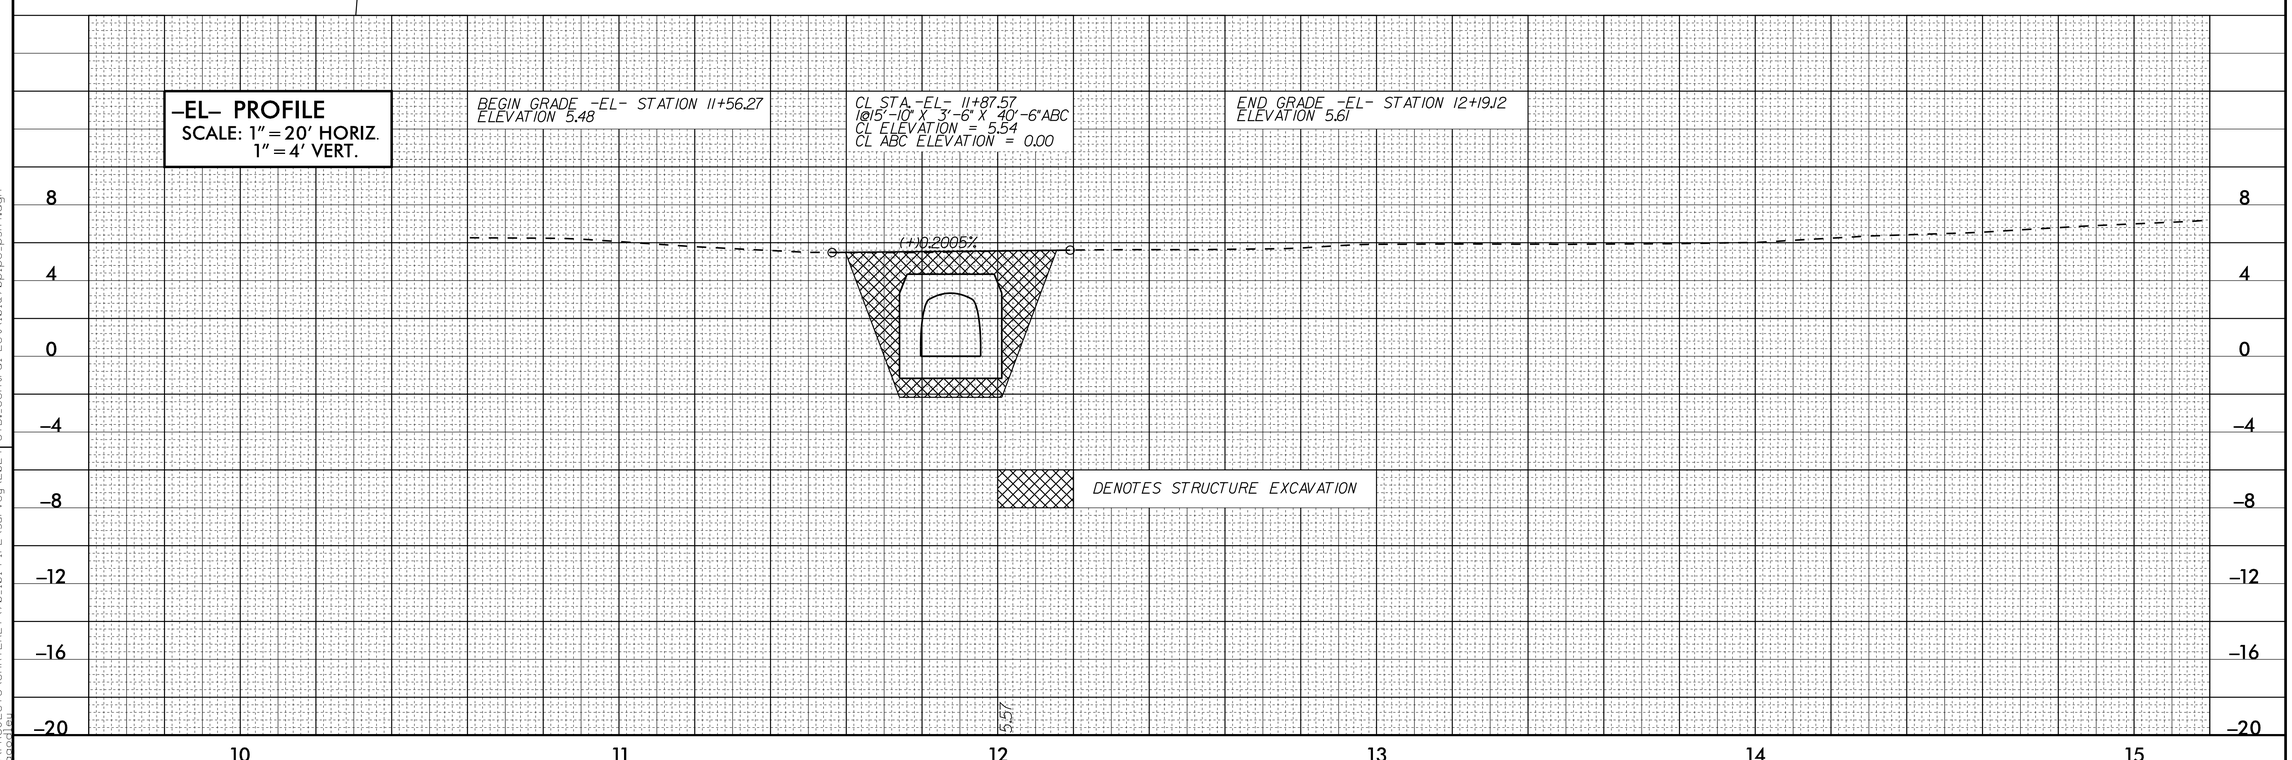

REVISIONS

8/17/99

STD._Central Let\101870pipe_psh4.dgn

05-MAY-2025 14:34
C:\PROJECTS\CAMERET\70.101 PIPE\survey\2024