TIP NO.	SHEET NO.
U-6058	PMP-4

APPROVED: DocuSigned by: John Bauman 7FFD5B4C37984D1...

DATE: 5/19/2025

SEAL

NORTH CAROLINA PROFESSIONAL SEAL 052428 ENGINEER JOHN BAUMAN

DOCUMENT NOT CONSIDERED FINAL UNLESS ALL SIGNATURES COMPLETED

NUMBER	CURB RAMP	STATION
1	TYPE 3	-L-STA 11+75
2	TYPE 3 MODIFIED	-L-STA 12+65
3	TYPE 3 MODIFIED	-L-STA 12+67
4	TYPE 3 MODIFIED	-L-STA 14+81
5	TYPE 1A	-L-STA 14+87
6	TYPE 1 MODIFIED	-L-STA 16+58
7	TYPE 1 MODIFIED	-Y-STA 10+62
8	TYPE 1A	-Y-STA 12+38
9	TYPE 3 MODIFIED	-Y-STA 12+39

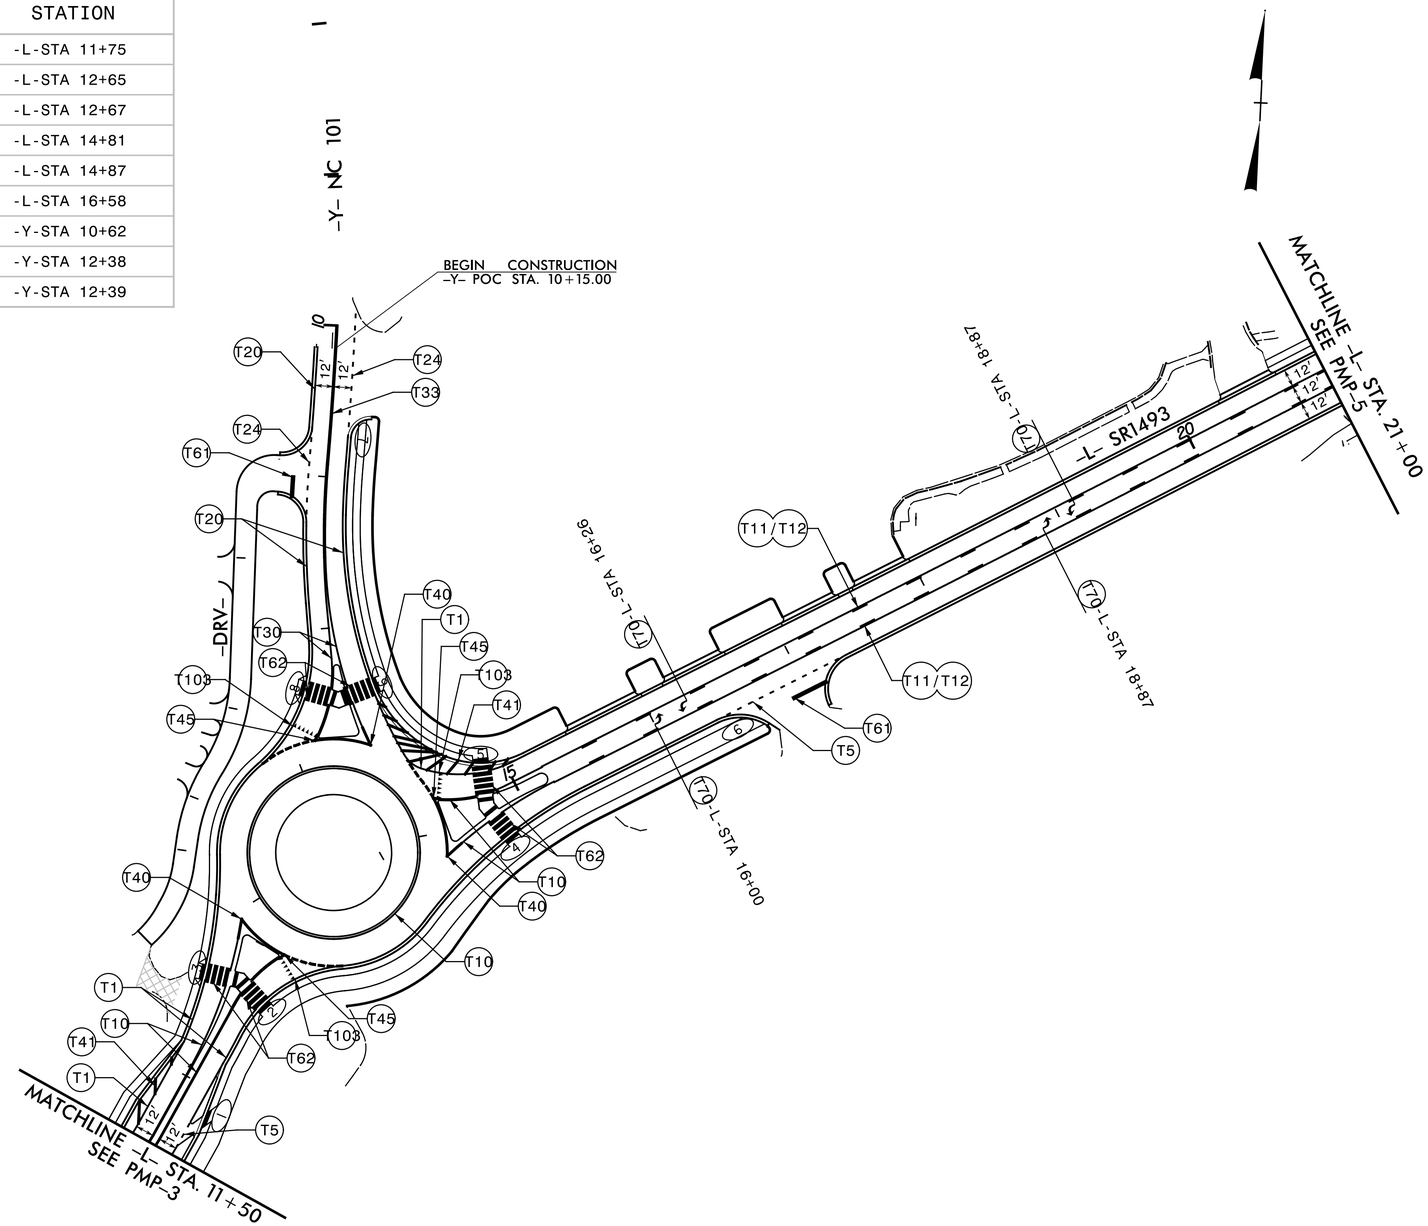

TRANSYSTEMS

1 Glenwood Avenue
Raleigh, NC 27603
Tel:919.789.9977
Fax:919.789.9591
License: F-0453

PAVEMENT MARKING DETAIL

5/19/2025
R:\Traffic\PMP\U-6058_PMP-5.dgn
SE17.117.00_U-6058\TP\Traffic\PMP\U-6058_PMP-5.dgn
Drawing