PROJECT NOTES

1. DISPOSAL OF SIGN SYSTEM, U-CHANNEL
2. DISPOSAL OF SIGN SYSTEM, OVERHEAD ON WIRE
3. SIGN ERECTION, RELOCATE SIGN TYPE E
4. DISPOSAL OF SIGN SYSTEM, WOOD

TIP NO.	SHEET NO.
U-6058	SIGN-8

APPROVED: DocuSigned by: John Bauman 7FFD5B4C37984D1...

DATE: 5/19/2025

SEAL

NORTH CAROLINA PROFESSIONAL SEAL 052428 ENGINEER JOHN BAUMAN

DOCUMENT NOT CONSIDERED FINAL UNLESS ALL SIGNATURES COMPLETED

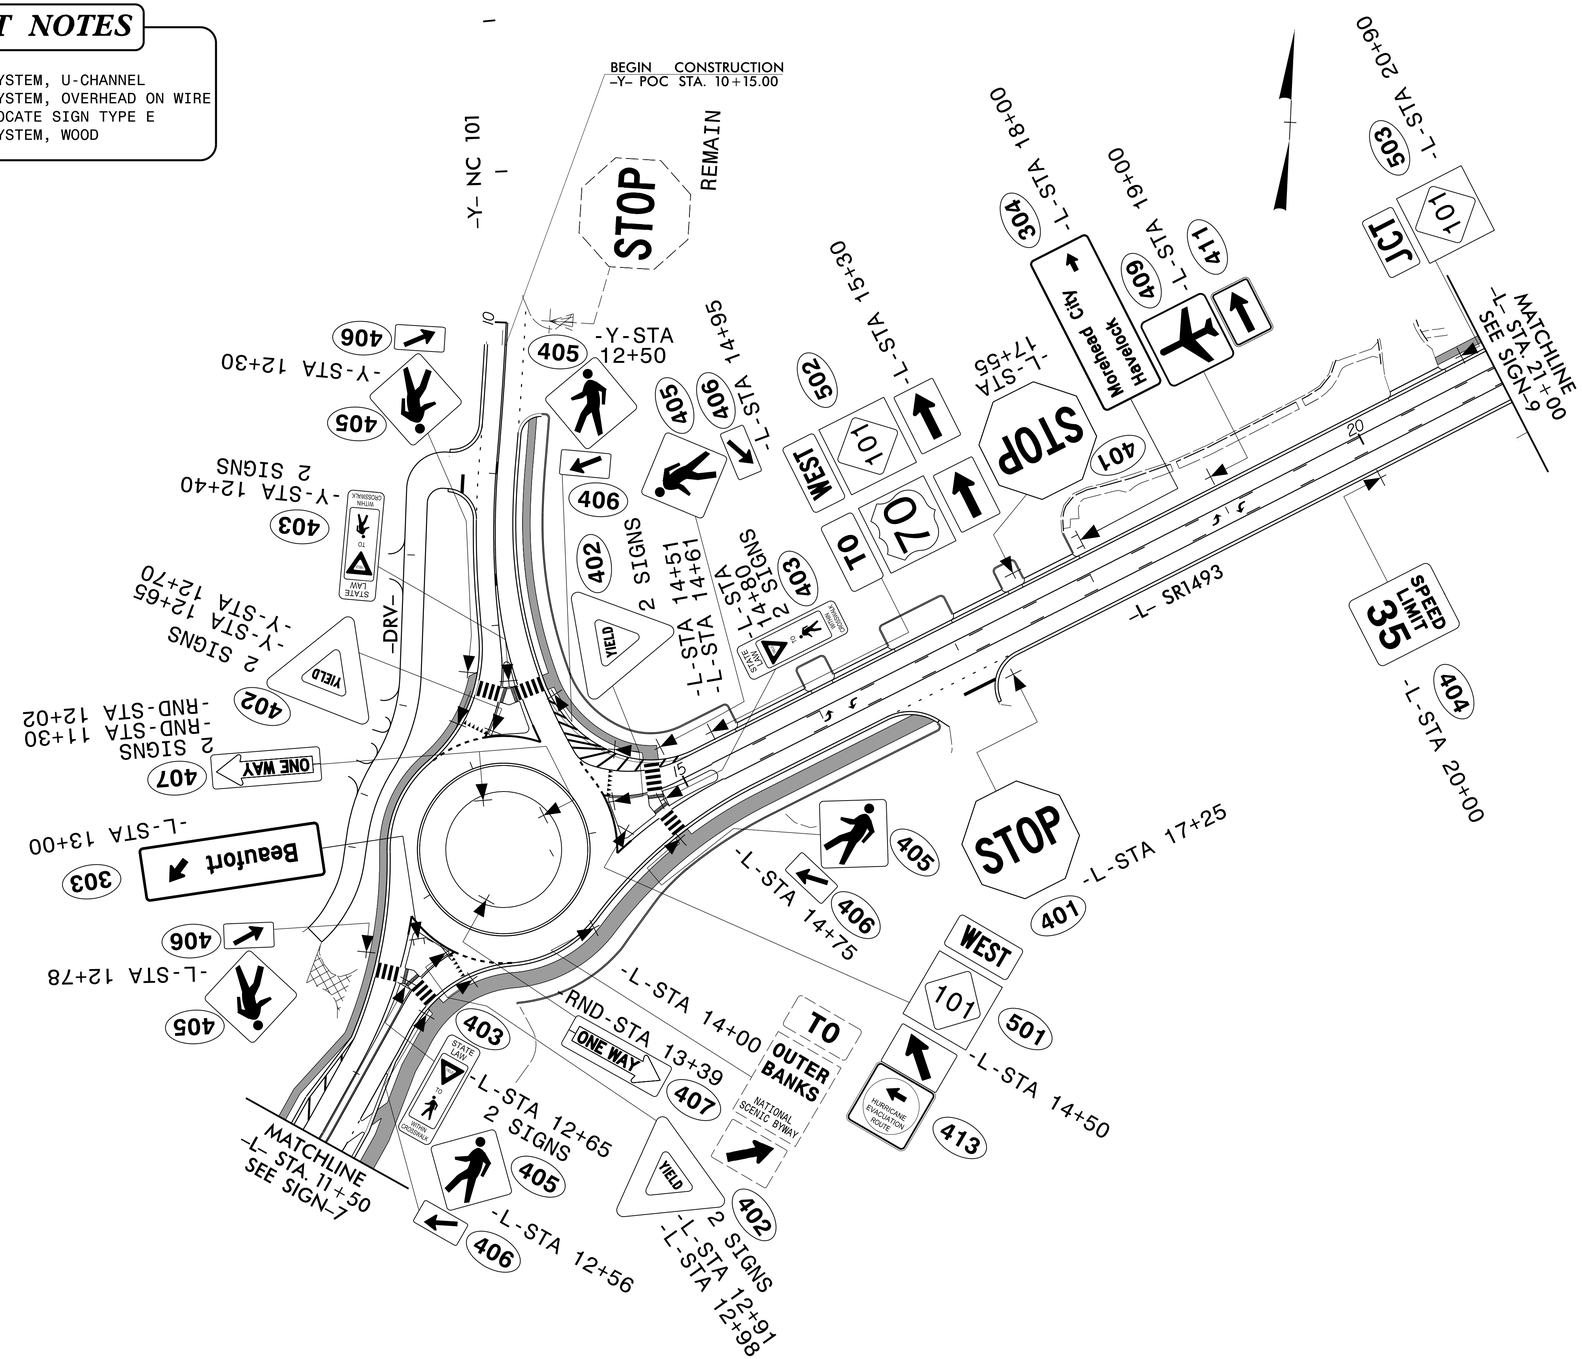

NOTE:

ALL EXISTING SIGNS WITHIN THE PROJECT LIMITS SHALL BE REMOVED AND DISPOSED OF UNLESS OTHERWISE NOTED ON PLANS.

TRANSYSTEMS
1 Glenwood Avenue
Raleigh, NC 27603
Tel:919.789.9977
Fax:919.789.9591
License: F-0453

PROPOSED SIGNING

5/19/2025
...\Signing\U-6058_SIGN-8.dgn
USER:jbauman