Docusign Envelope ID: F1E04483-0E0A-439C-A6AB-7362125EEEE3

HDR Engineering, Inc. of the Carolinas
555 Fayetteville St, Suite 900 Raleigh, N.C. 27601
N.C.B.E.L.S. License Number: F-0116

PROJECT REFERENCE NO.	SHEET NO.
R-4463A	16

ROADWAY DESIGN ENGINEER
NORTH CAROLINA PROFESSIONAL SEAL 042343 ENGINEER ALEXANDER D. SNIDER
5/22/2025

HYDRAULICS ENGINEER
NORTH CAROLINA PROFESSIONAL SEAL 042034 ENGINEER JOSHUA J. MASSRICK
5/22/2025

DOCUMENT NOT CONSIDERED FINAL UNLESS ALL SIGNATURES COMPLETED

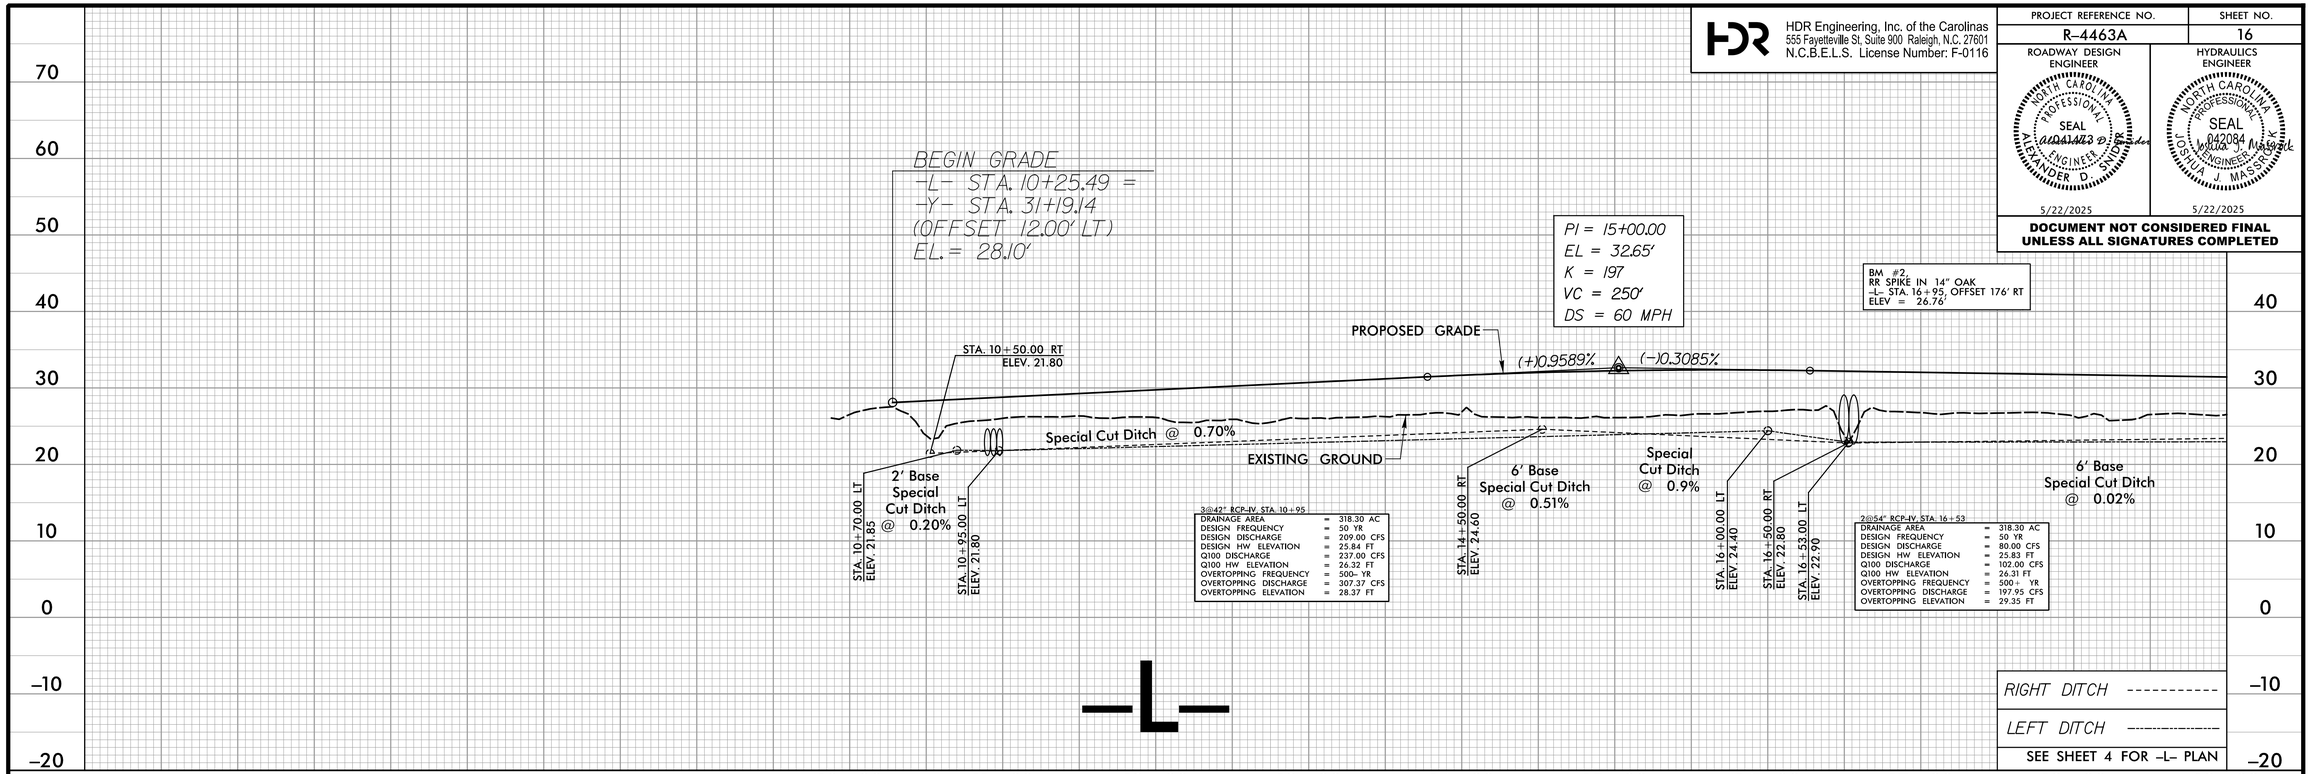

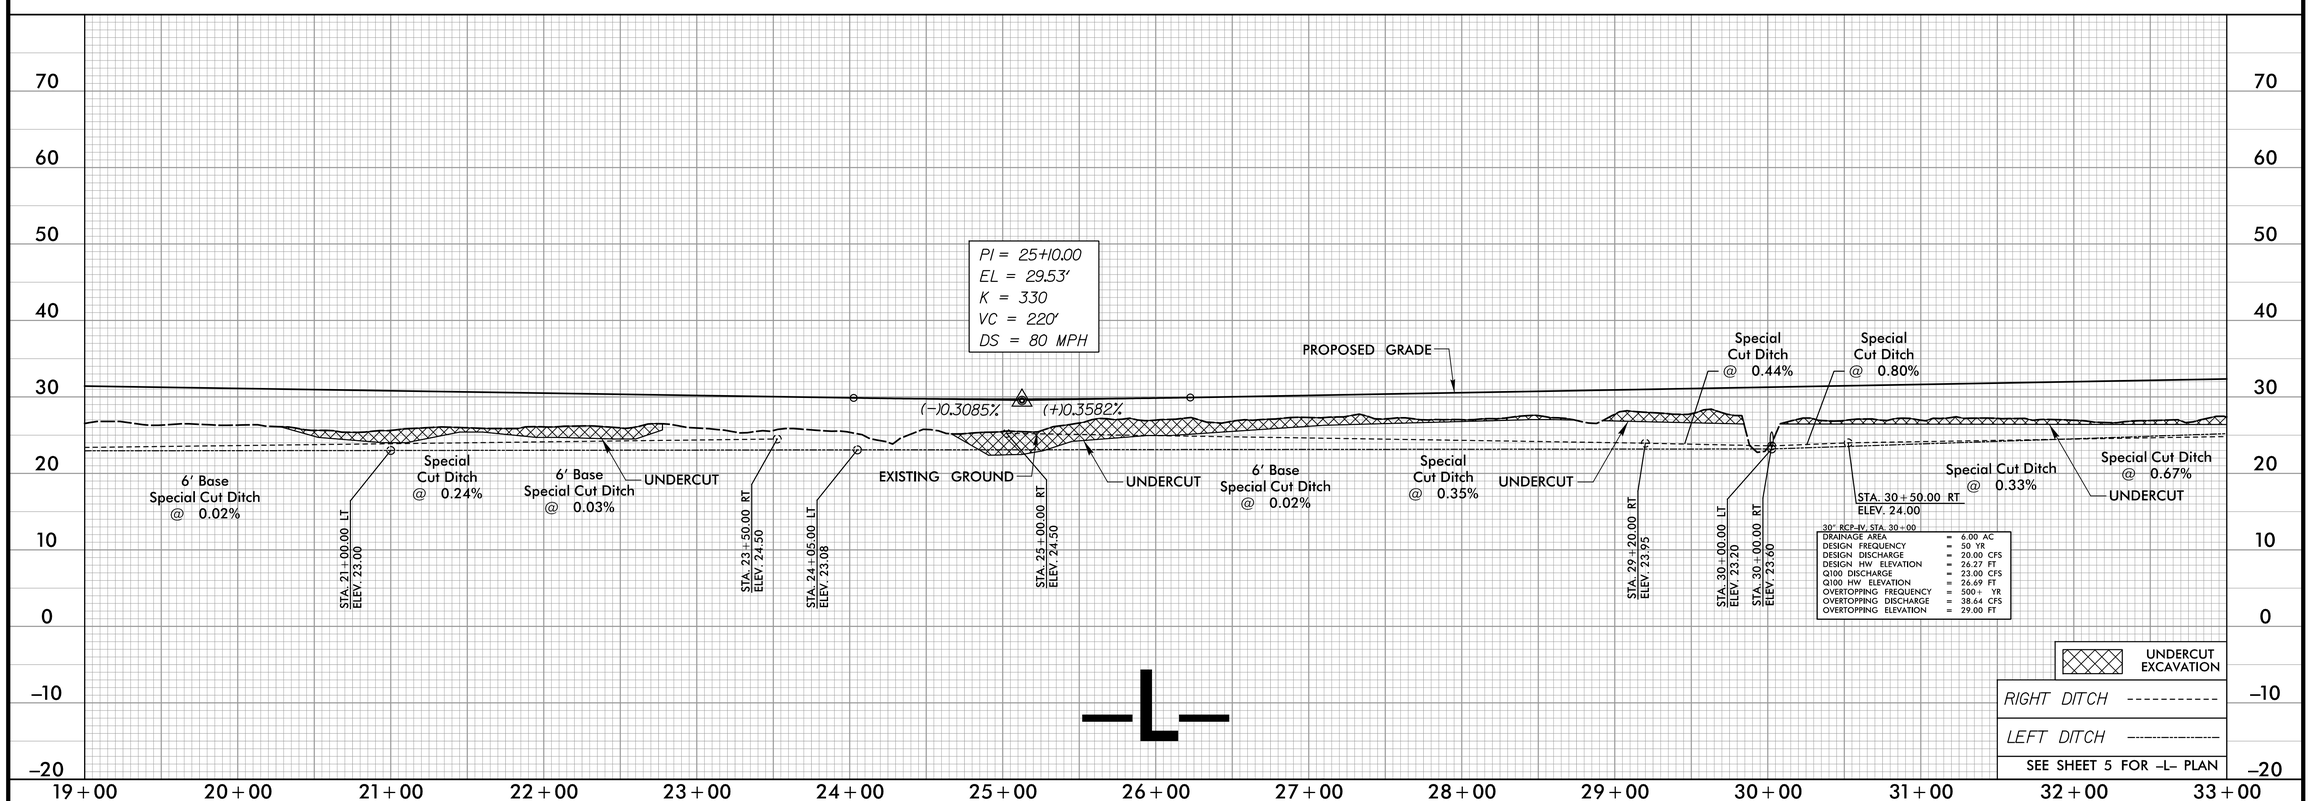

PLOT DRIVER: ncdot_eng.pdf_fullsize.pltcfg
USER: ASNIDER
FILE: R4463A_RDY_PFL-16.dgn
DATE: 2/18/2025
TIME: 12:01:40 PM
PENTABLE: roadway_v8.tbl