-Y4- CURVE DATA		-Y5- CURVE DATA
PI Sta 10+60.71	PI Sta 11+96.56	PI Sta 13+36.26
△ = 2° 19' 07.7" (RT)	△ = 8° 48' 53.0" (RT)	△ = 3° 32' 51.5" (LT)
D = 1° 54' 35.5"	D = 5° 52' 35.4"	D = 1° 02' 30.3"
L = 121.41'	L = 150.00'	L = 340.55'
T = 60.71'	T = 75.15'	T = 170.33'
R = 3,000.00'	R = 975.00'	R = 5,500.00'
SE = EXISTING	SE = NC	SE = EXISTING
	DS = 15 MPH	

NAD 83/NA 2011

I , Robert H. Bengtson , certify that the right of way and permanent easement monumentation for this project shown herein was completed under my direct and responsible charge from an actual survey made under my supervision; that all horizontal closures had a minimum ratio of precision of 1:10,000 (Class A). Field work was performed from 11/7/22 to 2/9/23, and all coordinates are based on NAD83/1995; That this survey was performed to meet the requirements of 21NCAC 56.1600 as applicable.

This 21st day of February, 2023.

DocuSigned by:
Robert H. Bengtson
A4B0B0A4A4A4A4...

Professional Land Surveyor L-3453

PROJECT REFERENCE NO.	SHEET NO.
U-6005	RW04

Location and Surveys

Dewberry
Dewberry Engineers Inc.
551 PINEY FOREST ROAD
DANVILLE, VA 24540
PHONE: 434.797.4497
FAX: 434.797.4341
NCBELS #F-0929

PROJECT SURVEYOR

NORTH CAROLINA PROFESSIONAL SEAL L-3453 LAND SURVEYOR ROBERT H. BENGTSON

2/21/2023

DOCUMENT NOT CONSIDERED FINAL UNLESS ALL SIGNATURES COMPLETED

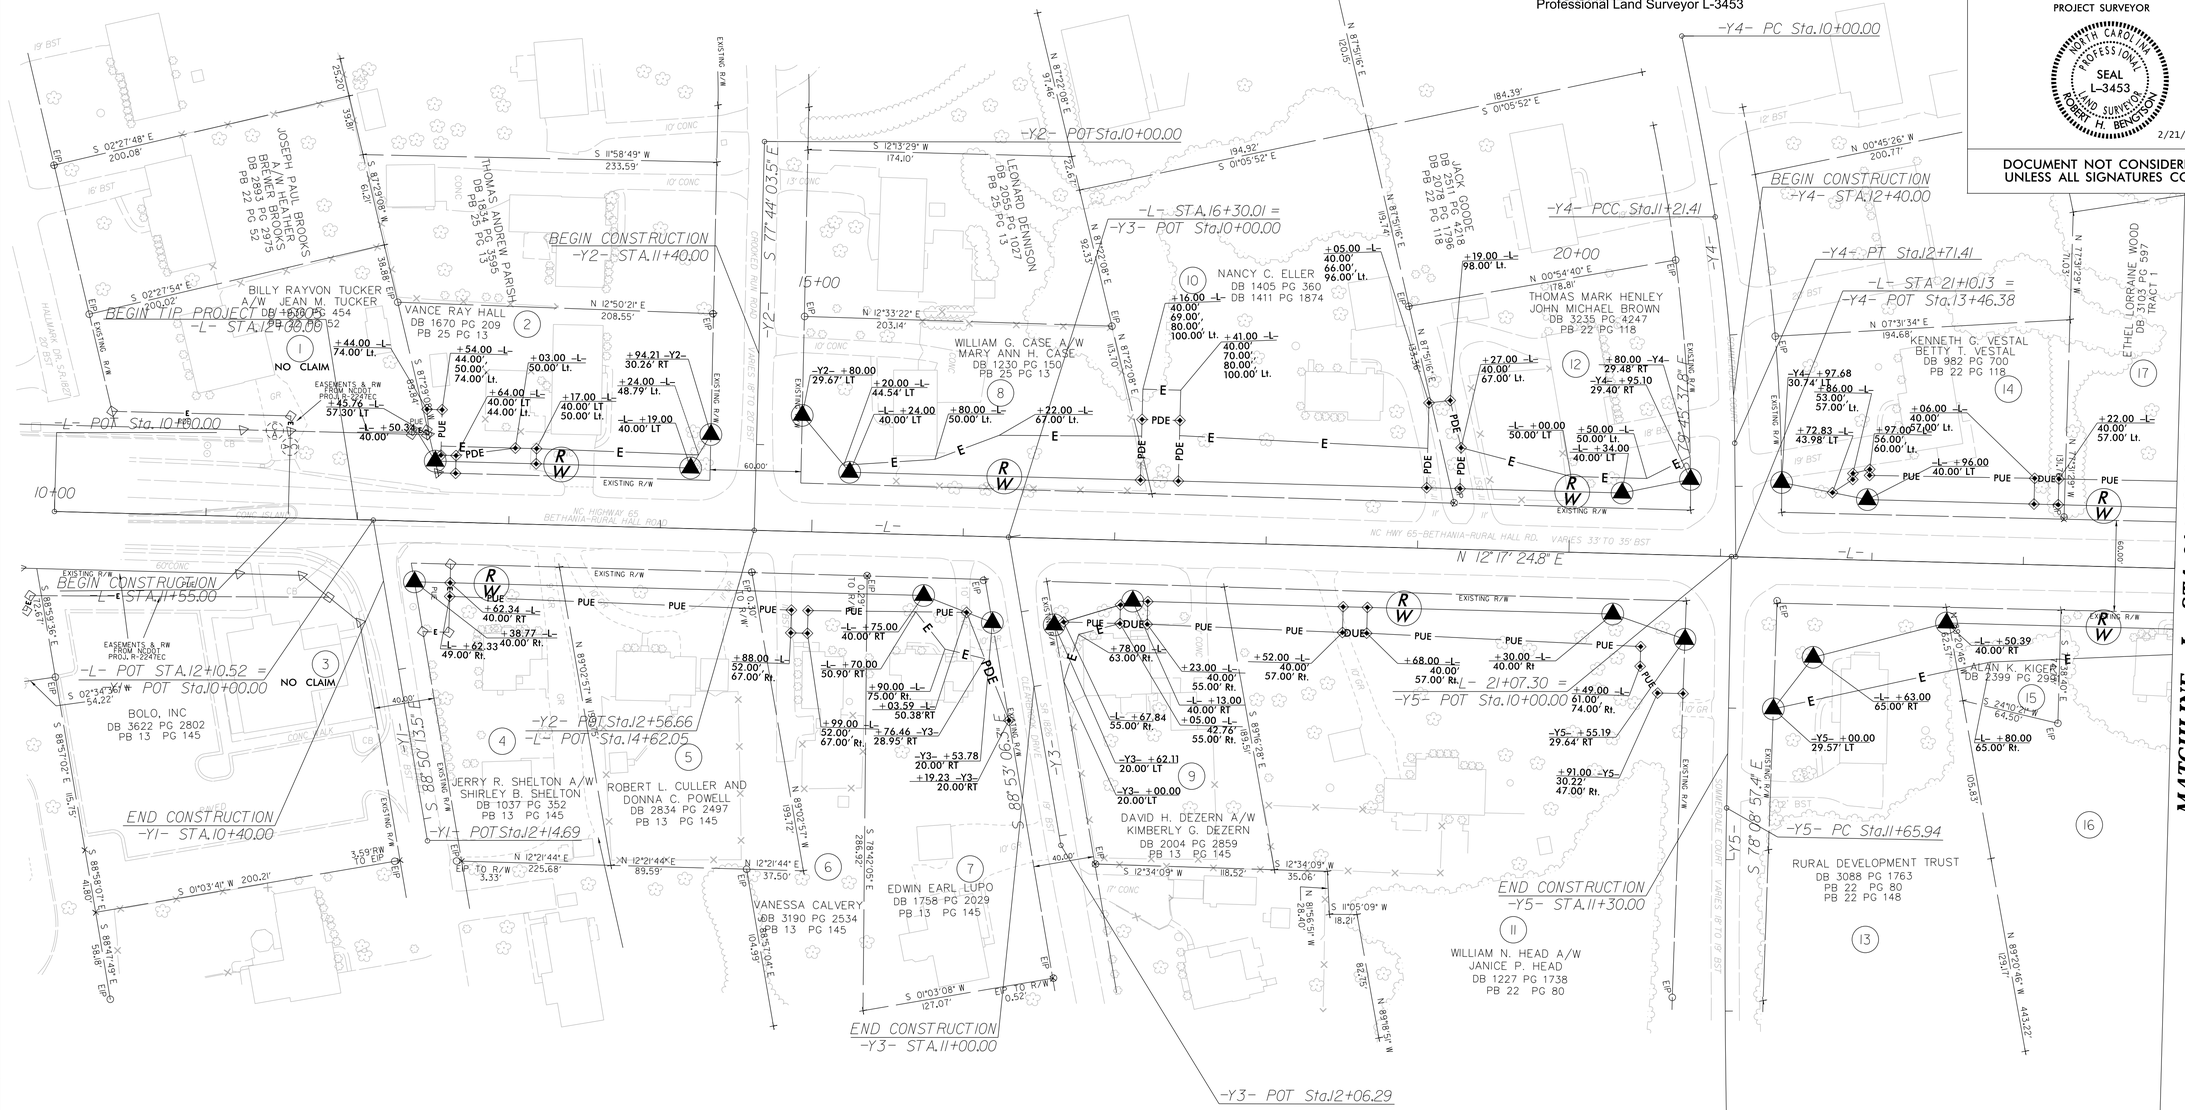

NOTES:

1. IF FURTHER INFORMATION REGARDING PROJECT CONTROL IS NEEDED PLEASE CONTACT THE LOCATION AND SURVEYS UNIT.
2. PROJECT CONTROL WAS ESTABLISHED USING GNSS, THE GLOBAL NAVIGATION SATELLITE SYSTEM.
3. RIGHT OF WAY MONUMENTATION ESTABLISHED 11/22 TO 2/23.

REVISIONS

6/2/99

B:\FEB 2023 UG47
B:\50103803\AD Survey\MICROSTATION\RW SHEETS\U6005_LS_RW04_230221.dgn
bpowell A1 PF2SQWGR