Docusign Envelope ID: 5177CFA7-EDF4-437B-A0DA-E57335F945C4

12/1/23

REVISIONS

MATCHLINE -L- STA. 14+00 SHEET UC-4

FORSYTH COUNTY

PROJECT REFERENCE NO.	SHEET NO.
U-6005	UC-5B

DESIGNED BY: ELM
DRAWN BY: ELM
CHECKED BY: MUP
APPROVED BY: MUP
REVISED:

NORTH CAROLINA DEPARTMENT OF TRANSPORTATION

UTILITIES ENGINEERING SEC.
PHONE:(919)707-6690
FAX:(919)250-4151

NORTH CAROLINA PROFESSIONAL SEAL 20212 ENGINEER MICHAEL UMPLETT
5/29/2024 AM EDT

UTILITY CONSTRUCTION PLANS ONLY

DOCUMENT NOT CONSIDERED FINAL UNTIL ALL SIGNATURES ARE COMPLETED
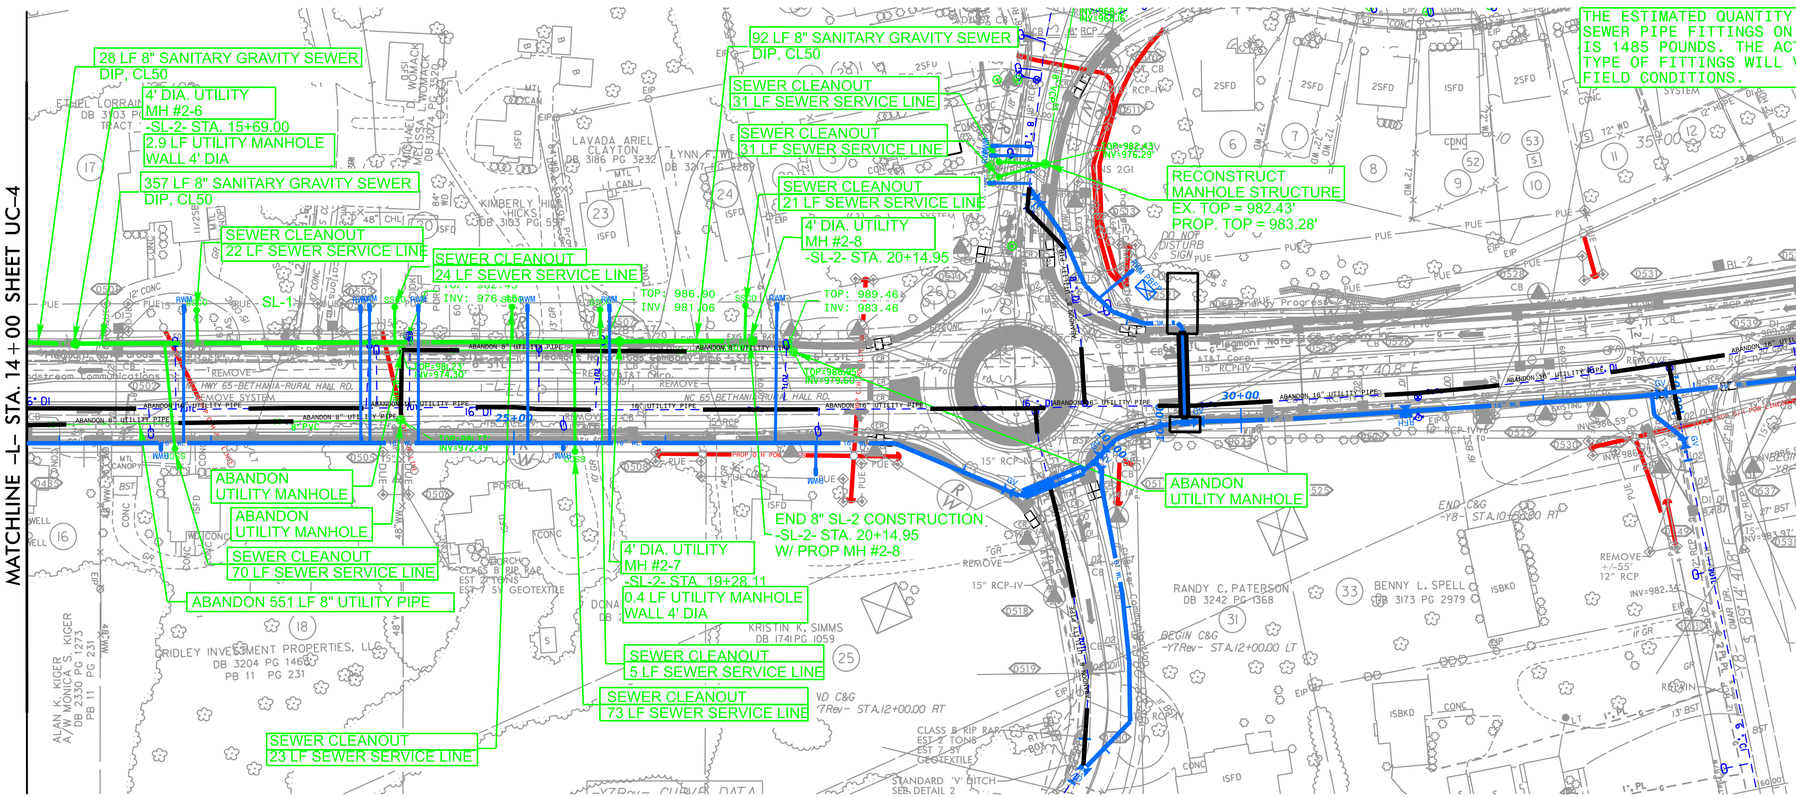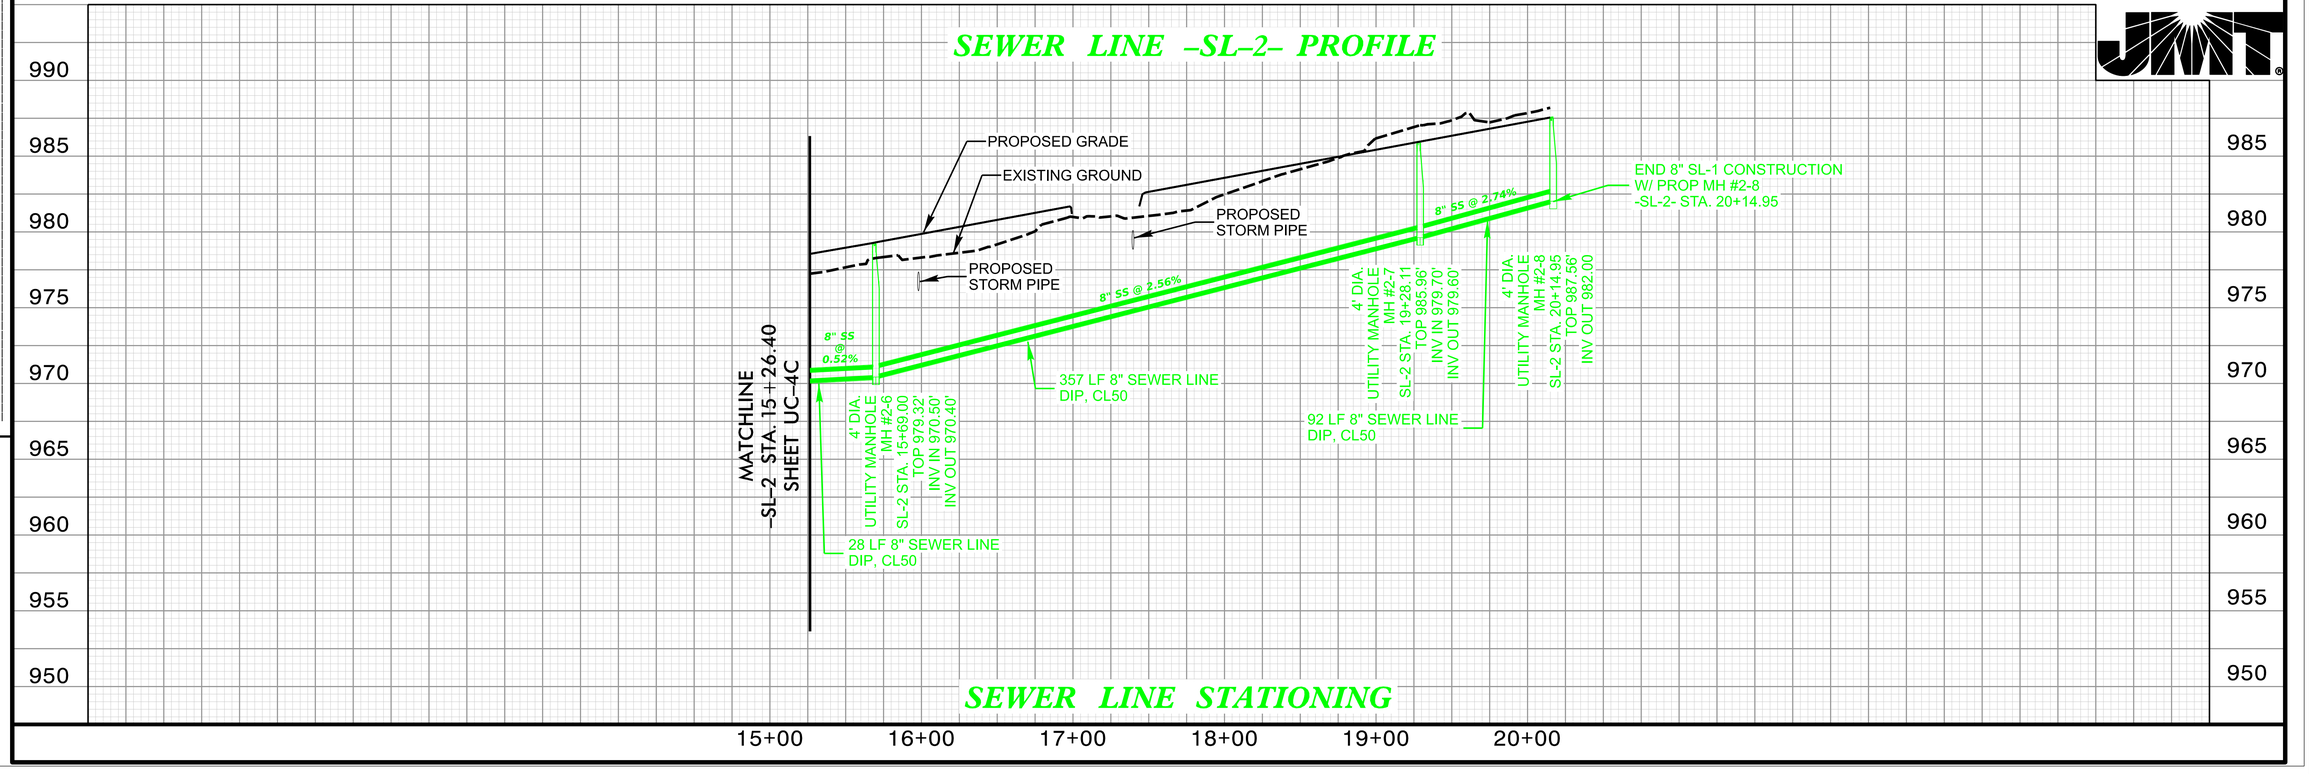
UTILITY CONSTRUCTION