Docusign Envelope ID: 825CA1D3-C83B-4E4F-A166-9093D210B055

TIP NO.	SHEET NO.
U-4758	SIGN-05

APPROVED: DocuSigned by: Milton Acevedo 1183FB84556346A...

DATE: 3/14/2025

SEAL

NORTH CAROLINA PROFESSIONAL SEAL 056426 ENGINEER MILTON R. ACEVEDO

DOCUMENT NOT CONSIDERED FINAL UNLESS ALL SIGNATURES COMPLETED

AtkinsRéalis
1616 EAST MILLBROOK ROAD, SUITE 160
RALEIGH, NORTH CAROLINA 27609
(919) 876-6888 NCBEES #F-0326

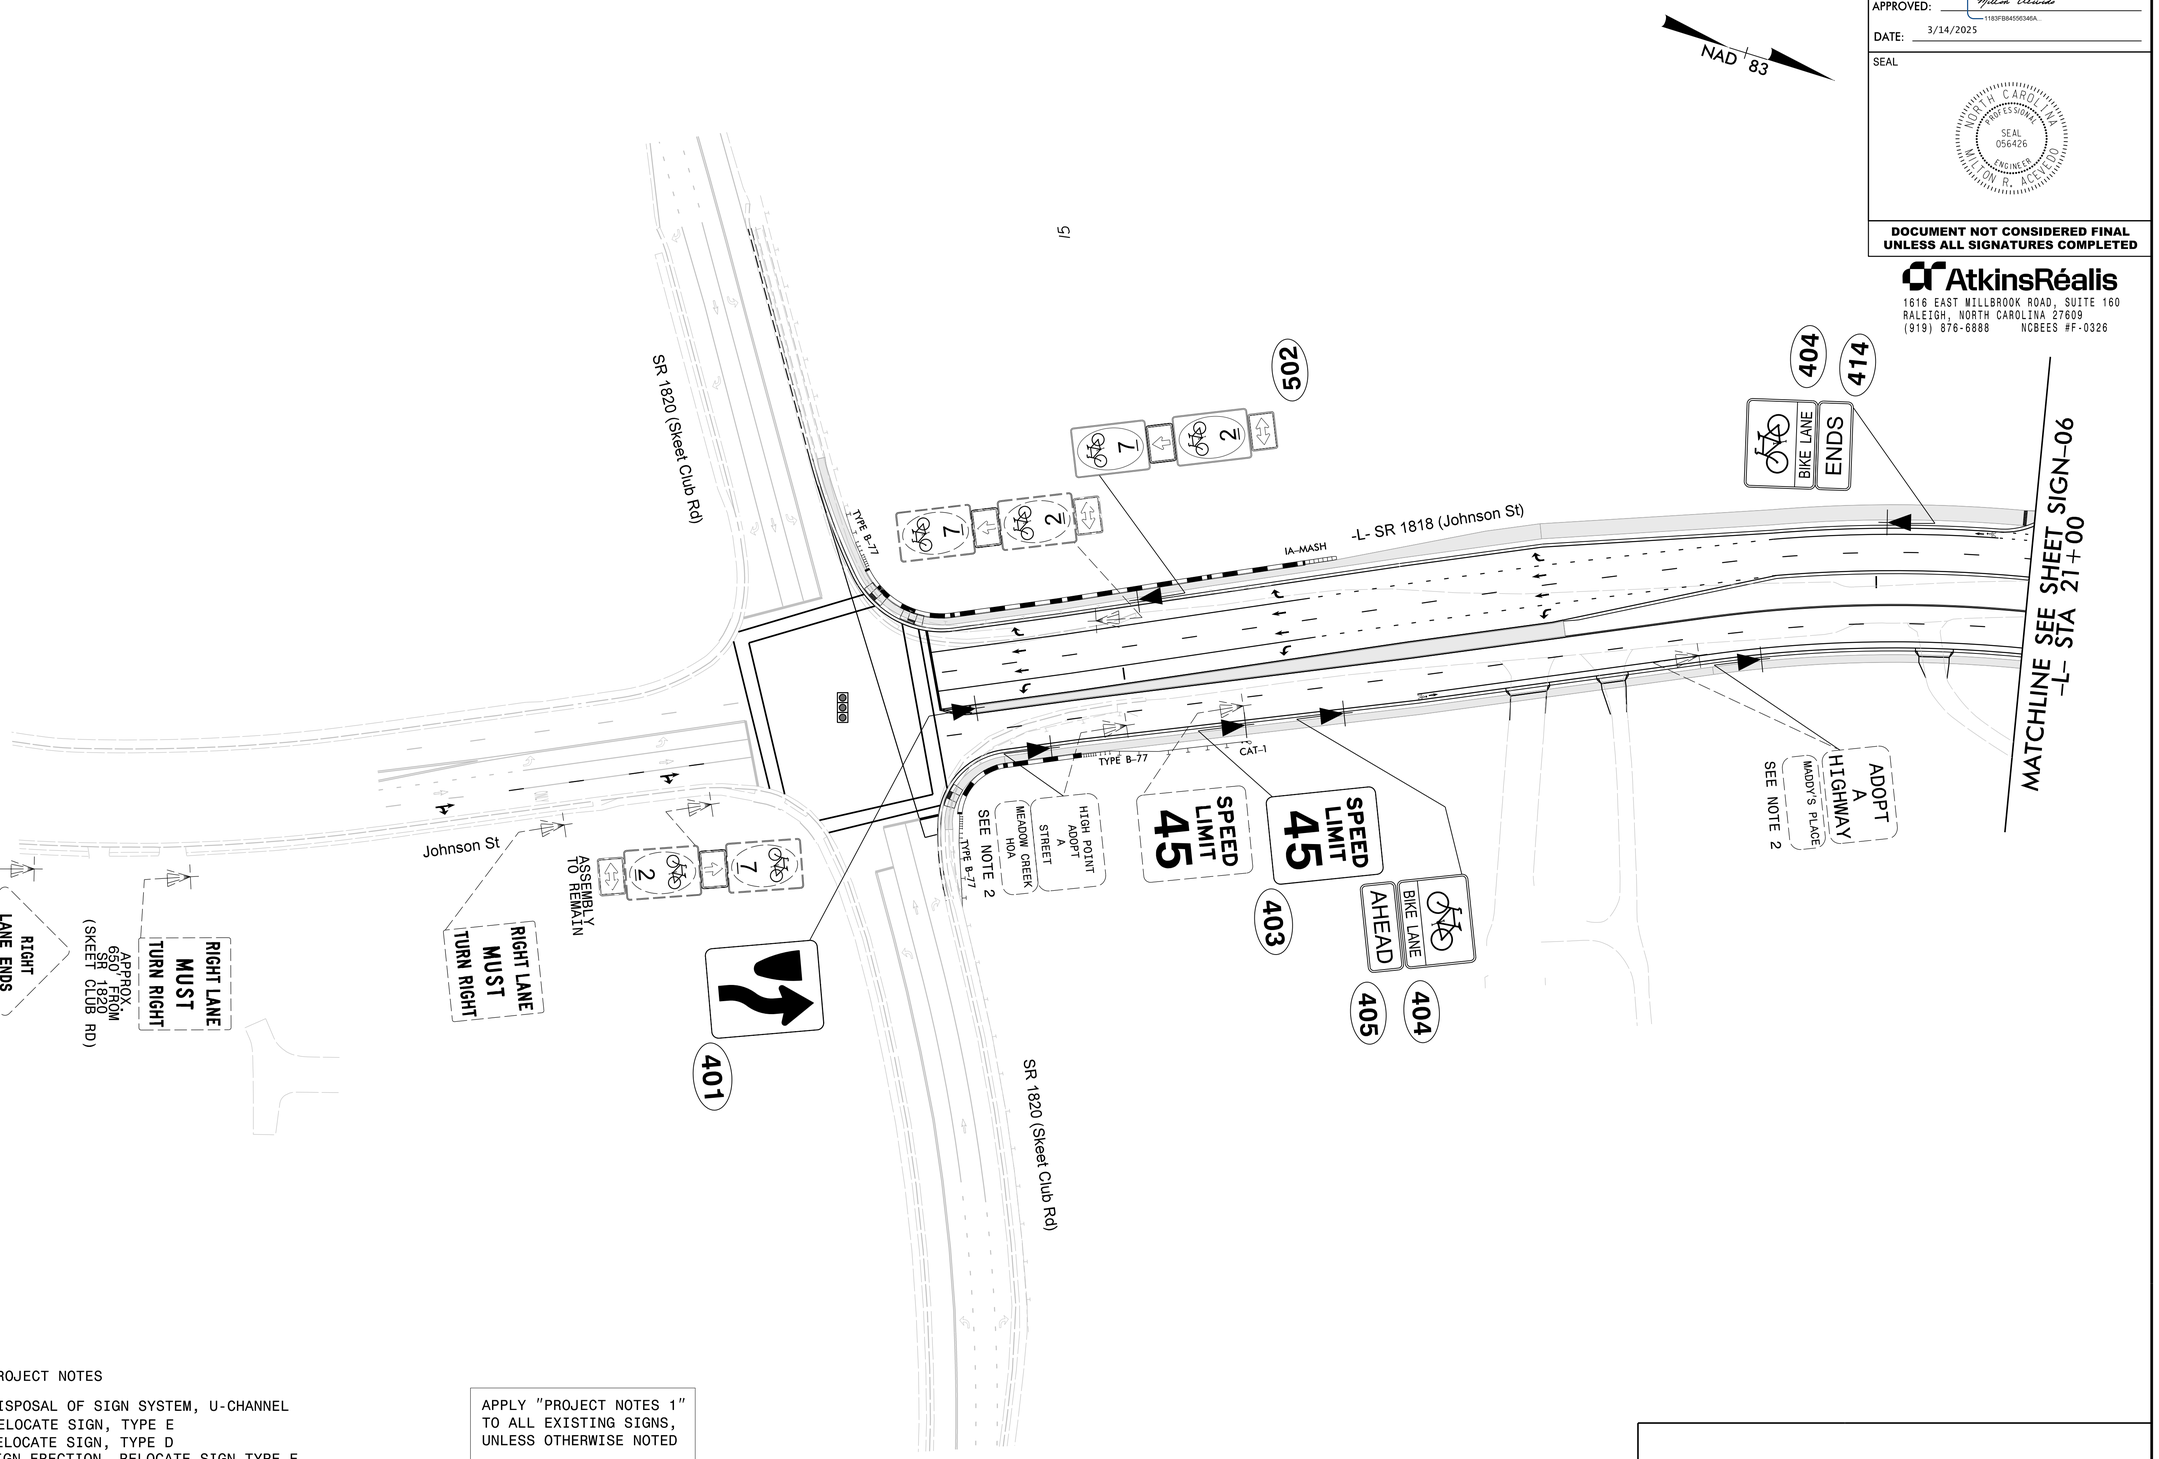

PROJECT NOTES

1 DISPOSAL OF SIGN SYSTEM, U-CHANNEL
2 RELOCATE SIGN, TYPE E
3 RELOCATE SIGN, TYPE D
4 SIGN ERECTION, RELOCATE SIGN TYPE E
5 SIGN ERECTION, RELOCATE SIGN TYPE D

APPLY "PROJECT NOTES 1" TO ALL EXISTING SIGNS, UNLESS OTHERWISE NOTED

SIGN DETAIL SHEET

14-MAR-2025 17:28
pw://SUSPD0036343.wsatkins.com:ATKNANC01/Documents/Roads and Bridges/Projects/100059632 JSSR Sig and ITS/Signing/Signing Unsealed Plans 100%/U4758_SGN_SIGN_05.dgn
ACEV7019 AT LU542154