PROJECT REFERENCE NO.	SHEET NO.
NC-9	EC-07/CONST.07
R/W SHEET NO.	

NOTE: FOR -L- PROFILE SEE SHEET 12 & 13

NAD 83 /NA 2011

CLEARING AND GRUBBING
EROSION CONTROL FOR
CONSTRUCTION SHEET 07

NOTE:
PLACE TEMPORARY ROCK SEDIMENT DAMS TYPE - B AND TEMPORARY ROCK SILT CHECKS TYPE - A AT DRAINAGE OUTLETS.

ENVIRONMENTALLY SENSITIVE AREA
SEE PROJECT SPECIAL PROVISIONS

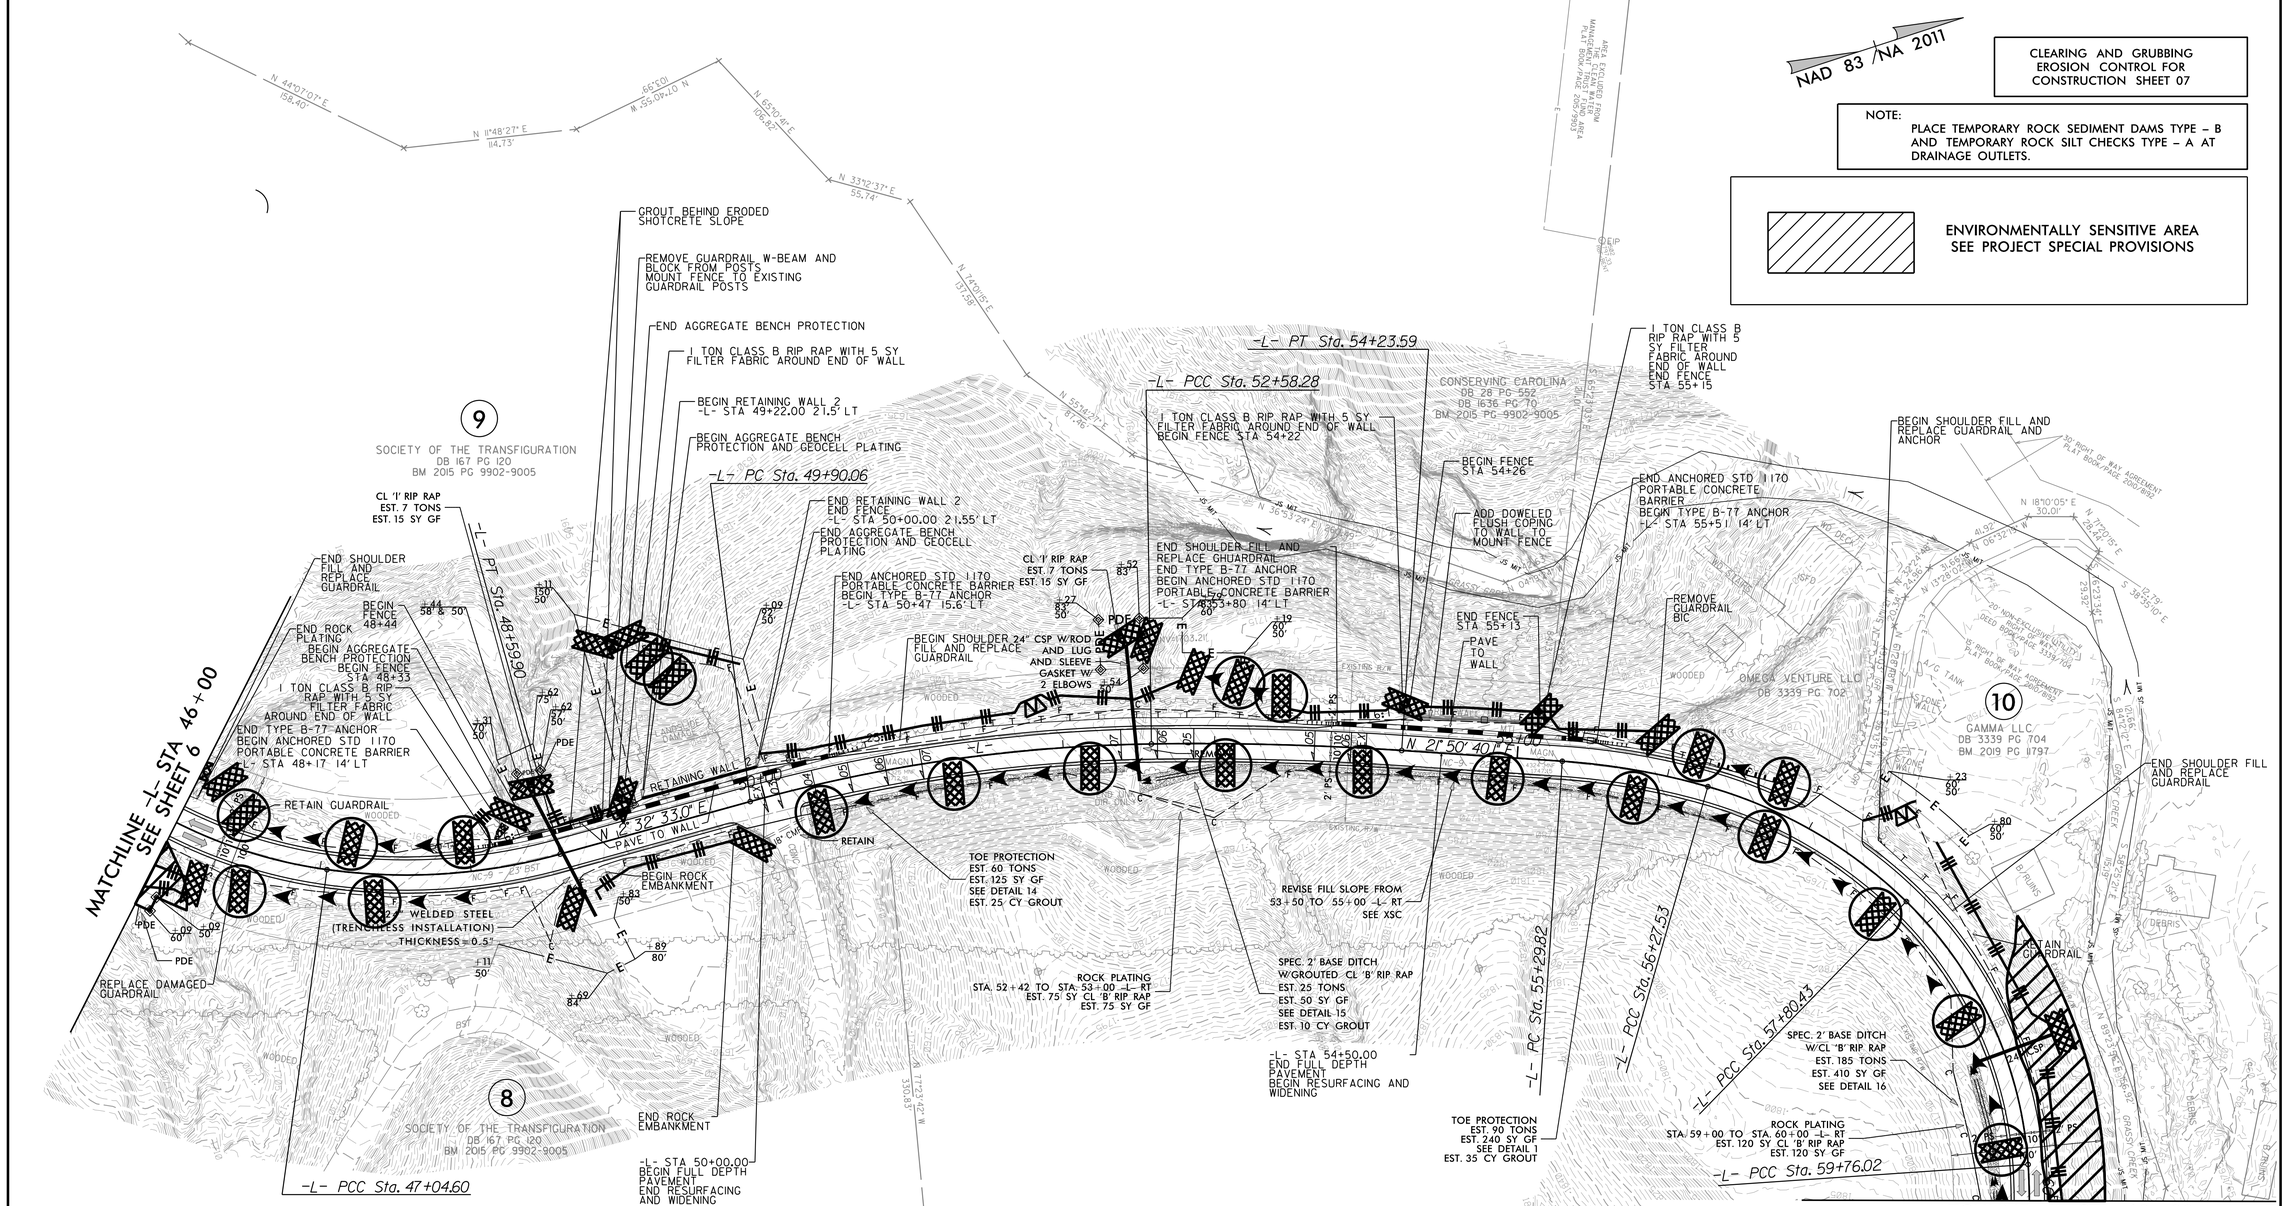
MATCHLINE -L- STA 46+00
SEE SHEET 6
MATCHLINE -L- STA 60+00
SEE SHEET 8
-L- PT Sta. 48+59.90
-L- PCC Sta. 47+04.60
-L- PC Sta. 49+90.06
-L- PCC Sta. 52+58.28
-L- PT Sta. 54+23.59
-L- PC Sta. 55+29.82
-L- PCC Sta. 56+27.53
-L- PCC Sta. 57+80.43
-L- PCC Sta. 59+76.02
N 2° 32' 33.0" E
N 2° 50' 40" E
GROUT BEHIND ERODED SHOTCRETE SLOPE
REMOVE GUARDRAIL W-BEAM AND BLOCK FROM POSTS MOUNT FENCE TO EXISTING GUARDRAIL POSTS
END AGGREGATE BENCH PROTECTION
1 TON CLASS B RIP RAP WITH 5 SY FILTER FABRIC AROUND END OF WALL
BEGIN RETAINING WALL 2 -L- STA 49+22.00 21.5' LT
BEGIN AGGREGATE BENCH PROTECTION AND GEOCELL PLATING
END RETAINING WALL 2 END FENCE -L- STA 50+00.00 21.55' LT
END AGGREGATE BENCH PROTECTION AND GEOCELL PLATING
END ANCHORED STD 1170 PORTABLE CONCRETE BARRIER BEGIN TYPE B-77 ANCHOR -L- STA 50+47 15.6' LT
BEGIN SHOULDER 24" CSP W/ROD FILL AND REPLACE GUARDRAIL AND LUG AND SLEEVE GASKET W/ 2 ELBOWS
1 TON CLASS B RIP RAP WITH 5 SY FILTER FABRIC AROUND END OF WALL
END TYPE B-77 ANCHOR BEGIN ANCHORED STD 1170 PORTABLE CONCRETE BARRIER -L- STA 48+17 14' LT
END SHOULDER FILL AND REPLACE GUARDRAIL
END ROCK PLATING BEGIN AGGREGATE BENCH PROTECTION BEGIN FENCE STA 48+33
BEGIN FENCE 48+44
CL 'I' RIP RAP EST. 7 TONS EST. 15 SY GF
RETAIN GUARDRAIL
REPLACE DAMAGED GUARDRAIL
RETAINING WALL 2
PAVE TO WALL
RETAIN
BEGIN ROCK EMBANKMENT
2" WELDED STEEL (TRENCHLESS INSTALLATION) THICKNESS = 0.5"
END ROCK EMBANKMENT
-L- STA 50+00.00 BEGIN FULL DEPTH PAVEMENT END RESURFACING AND WIDENING
TOE PROTECTION EST. 60 TONS EST. 125 SY GF SEE DETAIL 14 EST. 25 CY GROUT
ROCK PLATING STA. 52+42 TO STA. 53+00 -L- RT EST. 75 SY CL 'B' RIP RAP EST. 75 SY GF
1 TON CLASS B RIP RAP WITH 5 SY FILTER FABRIC AROUND END OF WALL BEGIN FENCE STA 54+22
END SHOULDER FILL AND REPLACE GHUARDRAIL END TYPE B-77 ANCHOR BEGIN ANCHORED STD 1170 PORTABLE CONCRETE BARRIER -L- STA 53+80 14' LT
REVISE FILL SLOPE FROM 53+50 TO 55+00 -L- RT SEE XSC
SPEC. 2' BASE DITCH W/GROUTED CL 'B' RIP RAP EST. 25 TONS EST. 50 SY GF SEE DETAIL 15 EST. 10 CY GROUT
-L- STA 54+50.00 END FULL DEPTH PAVEMENT BEGIN RESURFACING AND WIDENING
TOE PROTECTION EST. 90 TONS EST. 240 SY GF SEE DETAIL 1 EST. 35 CY GROUT
BEGIN FENCE STA 54+26
ADD DOWELED FLUSH COPING TO WALL TO MOUNT FENCE
END FENCE STA 55+13
PAVE TO WALL
1 TON CLASS B RIP RAP WITH 5 SY FILTER FABRIC AROUND END OF WALL END FENCE STA 55+15
END ANCHORED STD 1170 PORTABLE CONCRETE BARRIER BEGIN TYPE B-77 ANCHOR -L- STA 55+51 14' LT
REMOVE GUARDRAIL BIC
BEGIN SHOULDER FILL AND REPLACE GUARDRAIL AND ANCHOR
END SHOULDER FILL AND REPLACE GUARDRAIL
RETAIN GUARDRAIL
SPEC. 2' BASE DITCH W/CL 'B' RIP RAP EST. 185 TONS EST. 410 SY GF SEE DETAIL 16
ROCK PLATING STA. 59+00 TO STA. 60+00 -L- RT EST. 120 SY CL 'B' RIP RAP EST. 120 SY GF
9
SOCIETY OF THE TRANSFIGURATION DB 167 PG 120 BM 2015 PG 9902-9005
8
SOCIETY OF THE TRANSFIGURATION DB 167 PG 120 BM 2015 PG 9902-9005
CONSERVING CAROLINA DB 28 PG 552 DB 1636 PG 70 BM 2015 PG 9902-9005
OMEGA VENTURE LLC DB 3339 PG 702
10
GAMMA LLC DB 3339 PG 704 BM 2019 PG 1797
N 44°07'07" E 158.40'
N 11°48'27" E 114.73'
N 07°40'35" W 103.99'
N 63°10'41" E 106.82'
N 33°12'37" E 55.74'
N 74°10'15" E 137.58'
N 55°16'21" E 87.46'
N 36°53'26" E 90.00'
N 18°02'52" E 859.35'
N 18°10'05" E 30.01'
N 77°20'15" E 28.23'
S 39°55'10" E 12.73'
N 06°52'04" W 41.52'
N 13°28'02" W 24.36'
N 06°23'36" E 23.32'
S 32°52'22" E 330.35'
N 13°23'42" W 330.35'
S 39°52'22" E 330.35'
S 39°52'22" E 330.35'
N 39°52'22" W 330.35'
N 39°52'22" W 330.35'
N 39°52'22" W