PROJECT REFERENCE NO.	SHEET NO.
NC-9	EC-15/CONST.07
R/W SHEET NO.	

NOTE: FOR -L- PROFILE SEE SHEET 12 & 13

NAD 83 /NA 2011
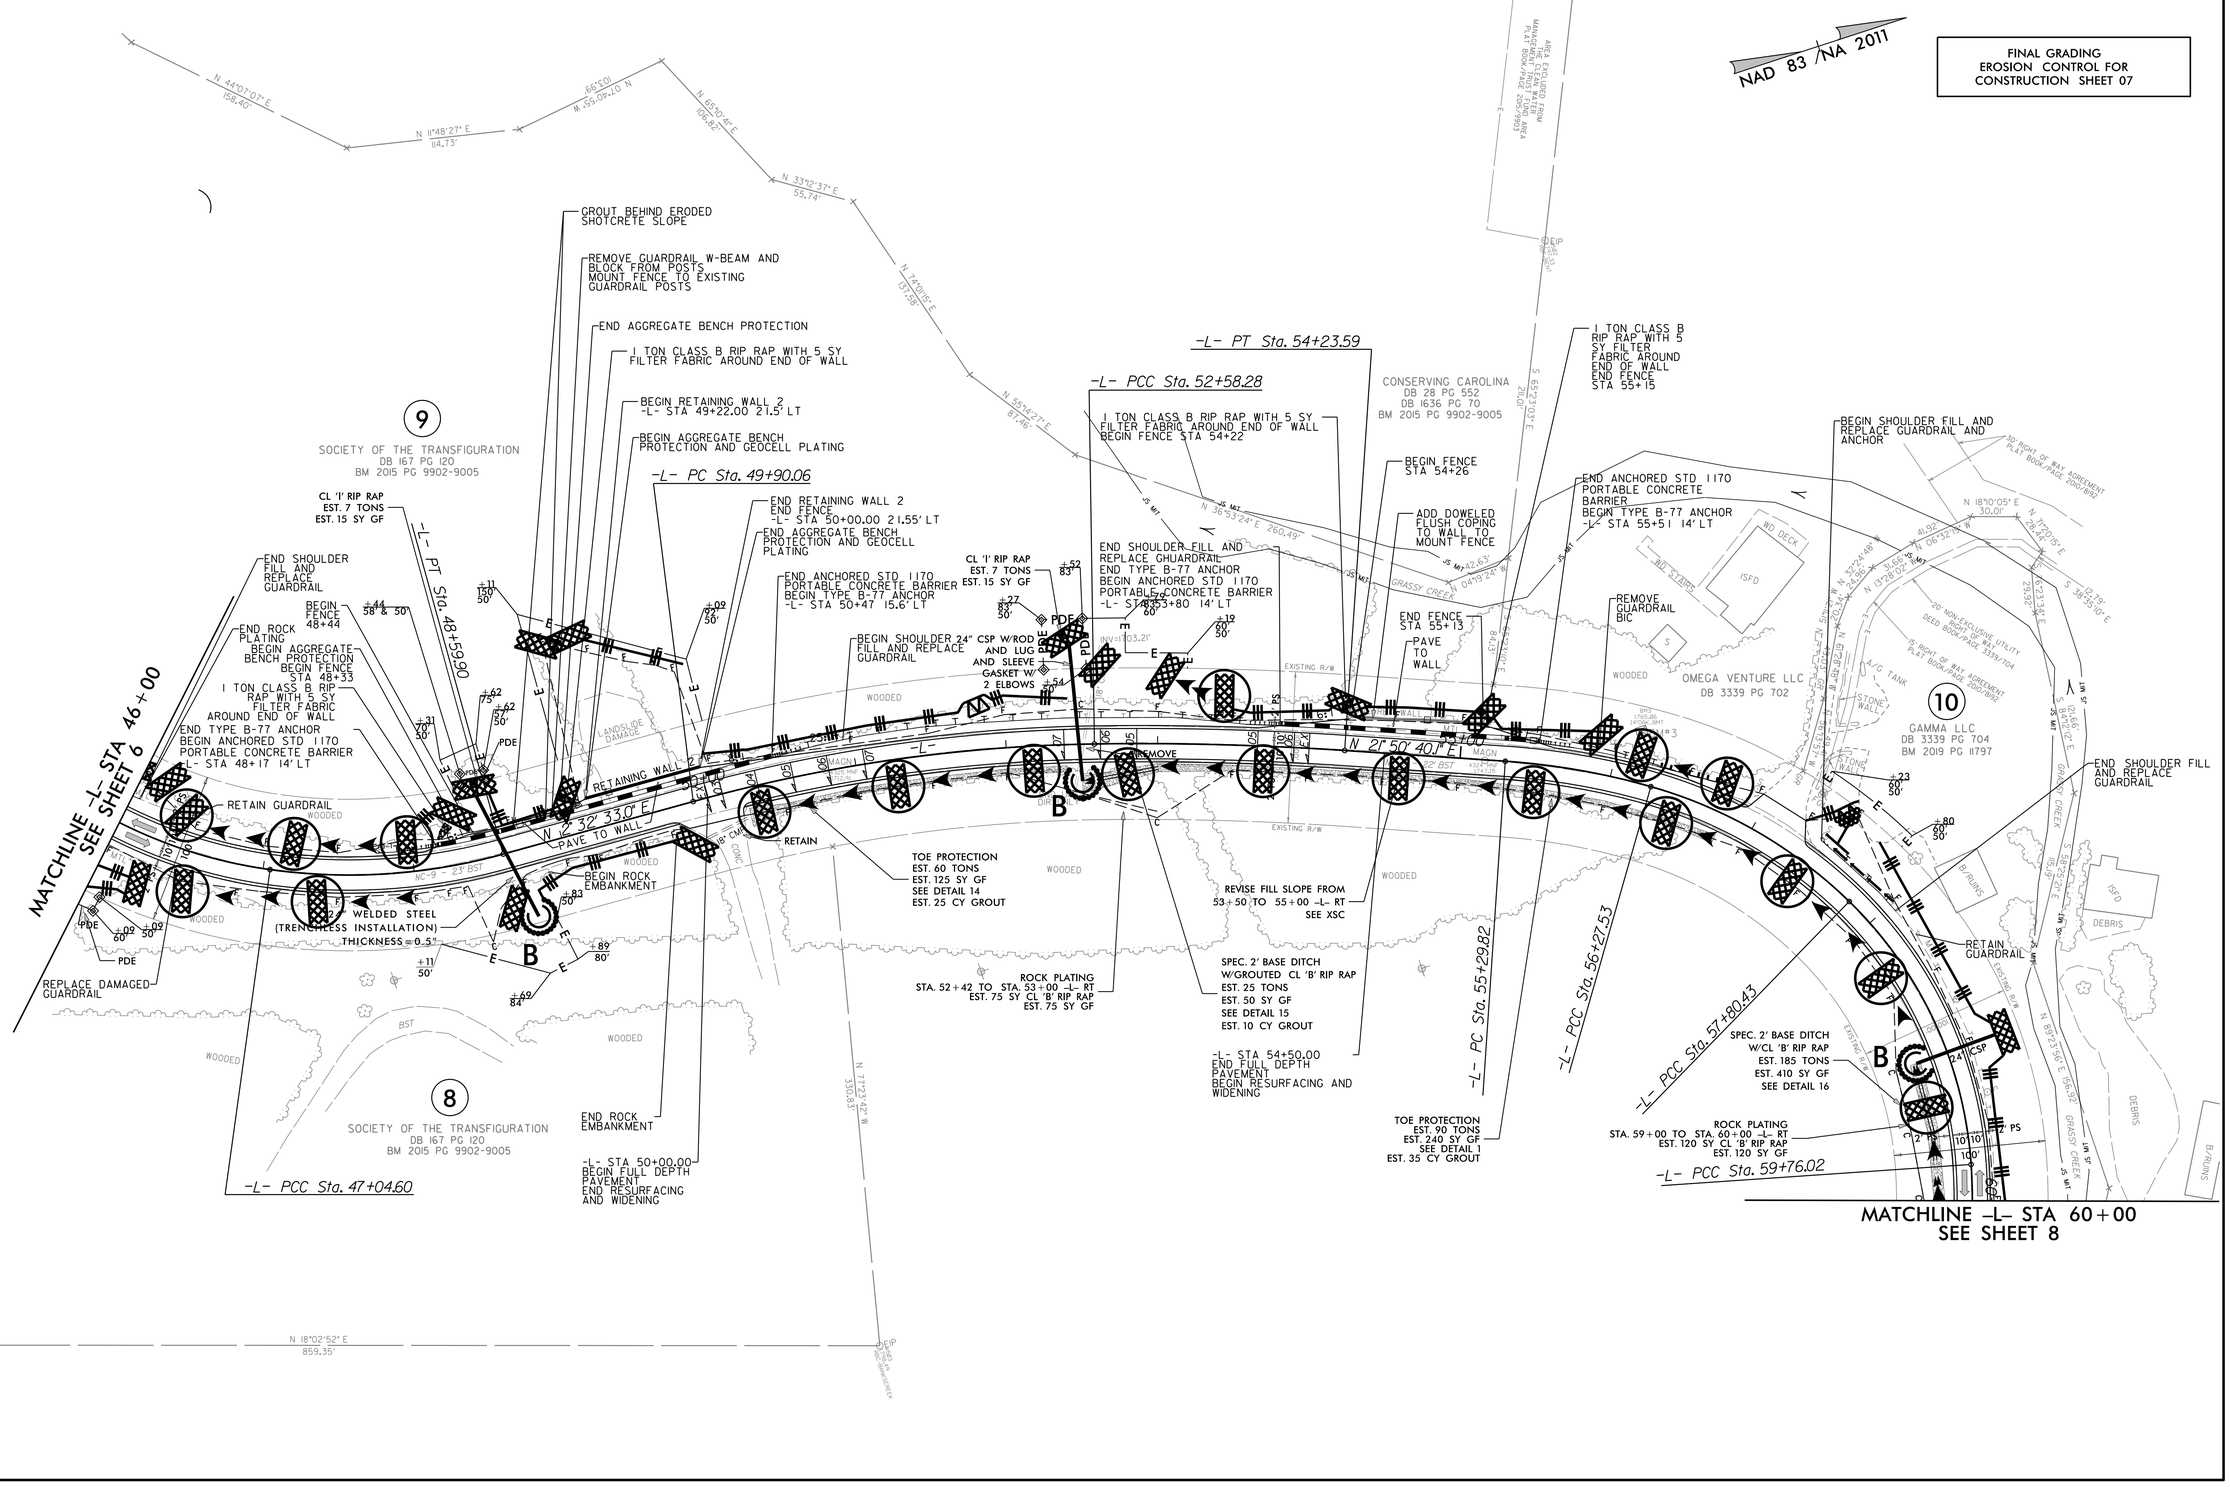
FINAL GRADING
EROSION CONTROL FOR
CONSTRUCTION SHEET 07