7/2/99

NOTE: FOR -L- PROFILE SEE SHEET 14

PROJECT REFERENCE NO.	SHEET NO.
NC-9	EC-17/CONST.09
R/W SHEET NO.	

FINAL GRADING
EROSION CONTROL FOR
CONSTRUCTION SHEET 09

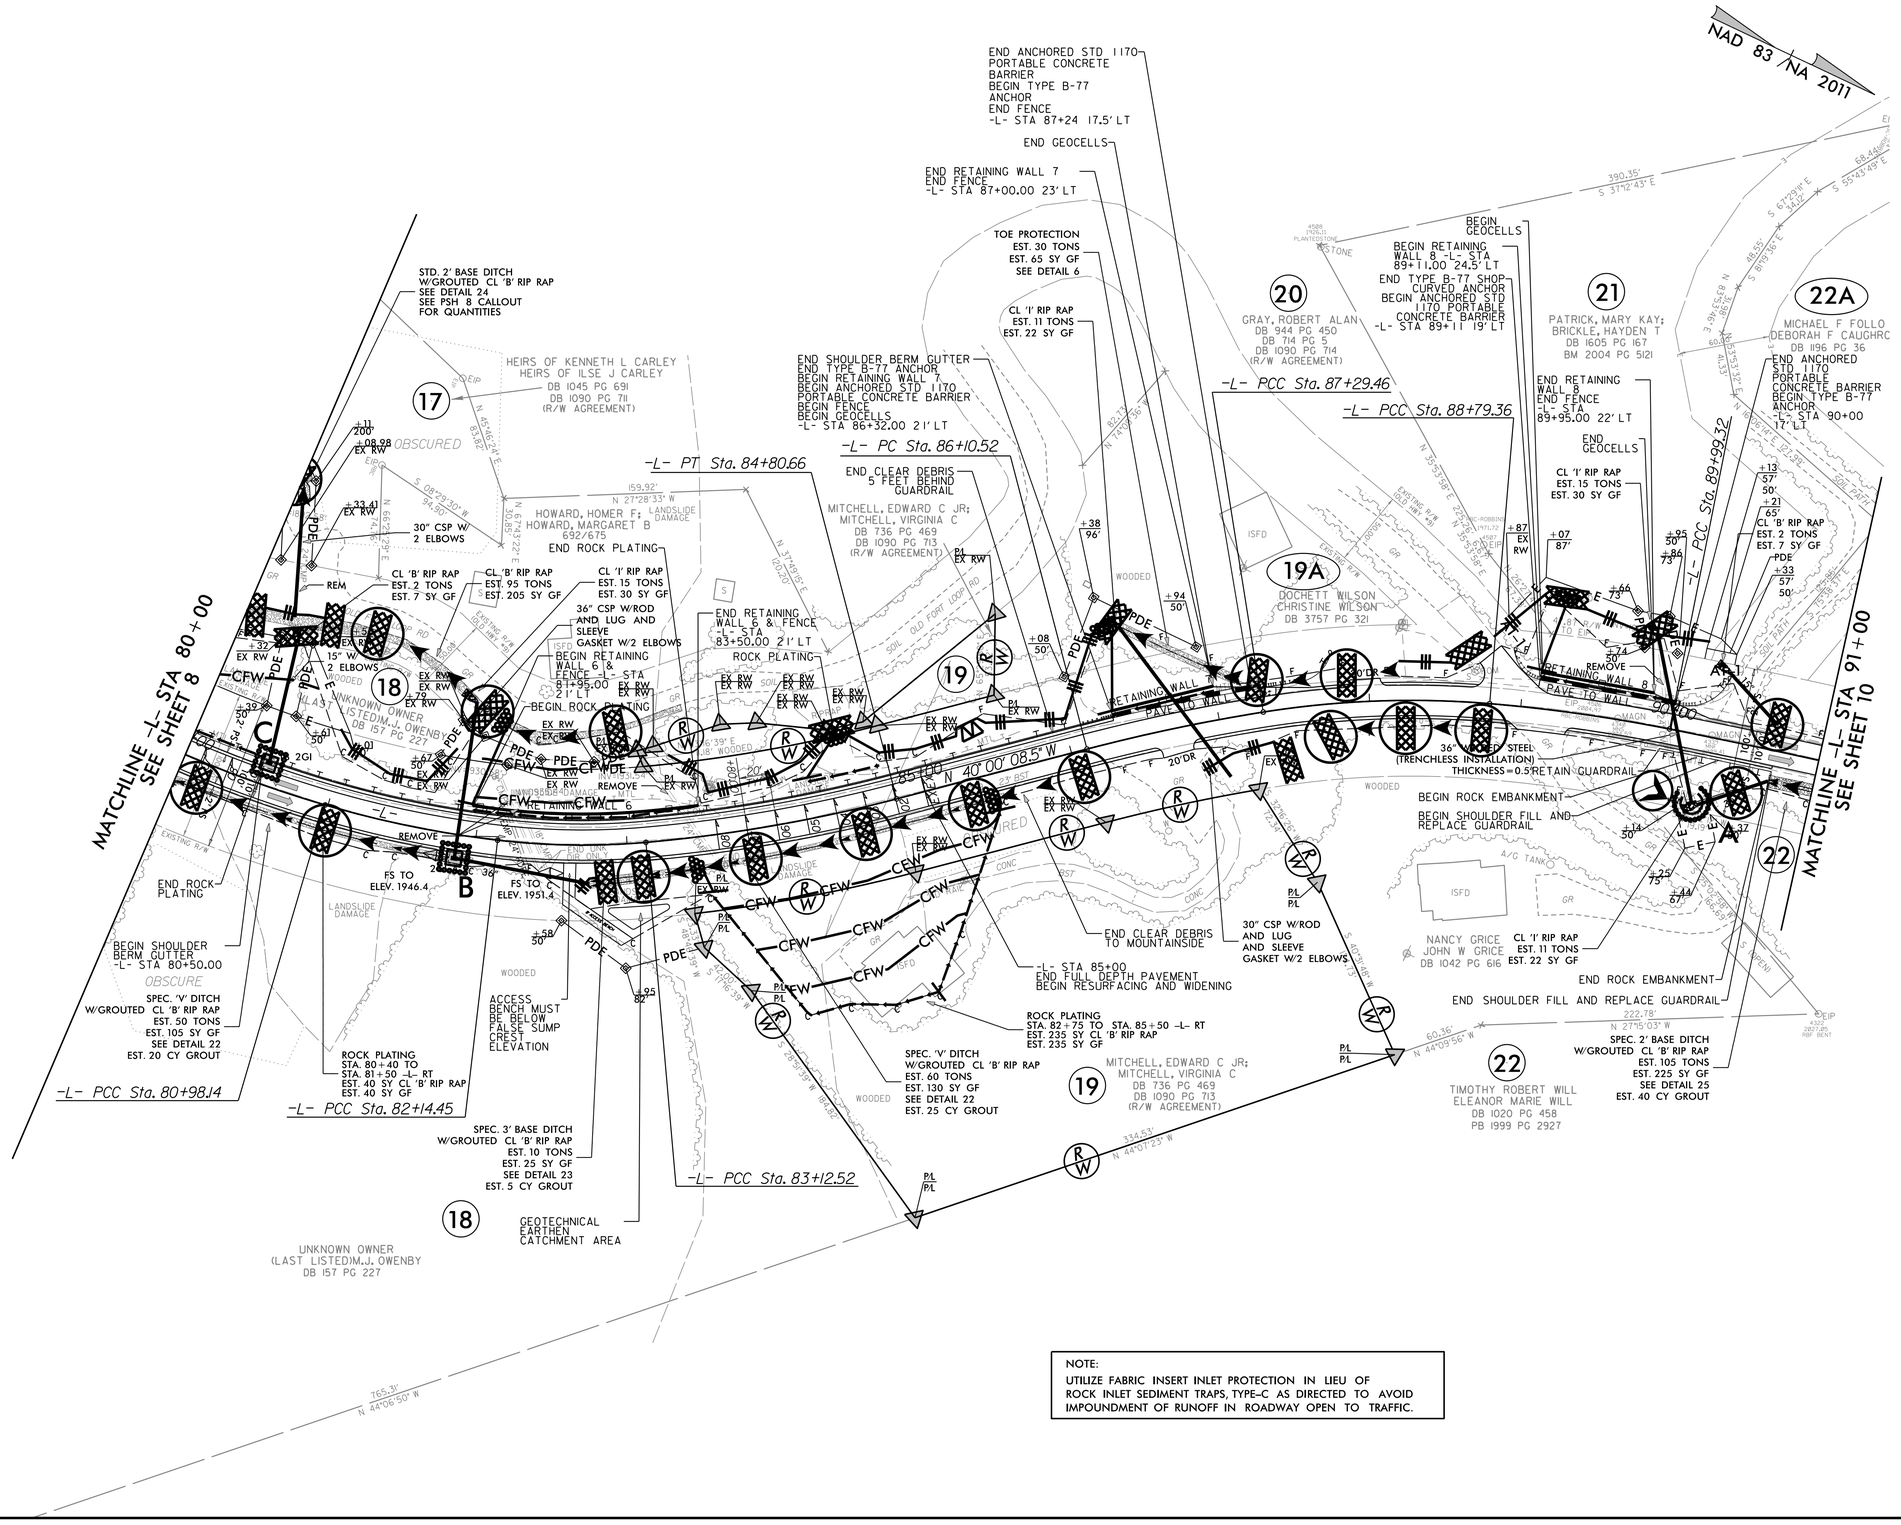

NOTE:
UTILIZE FABRIC INSERT INLET PROTECTION IN LIEU OF ROCK INLET SEDIMENT TRAPS, TYPE-C AS DIRECTED TO AVOID IMPOUNDMENT OF RUNOFF IN ROADWAY OPEN TO TRAFFIC.