PROJECT REFERENCE NO.	SHEET NO.
NC-9	UO-11
THIS SHEET CORRESPONDS TO RDY-11	

UTILITIES BY OTHERS

NOTE:
ALL PROPOSED UTILITY WORK SHOWN ON THIS SHEET WILL BE DONE BY OTHERS. NO PAYMENT WILL BE MADE TO THE CONTRACTOR FOR UTILITY WORK SHOWN ON THIS SHEET.

Weston & Sampson
WSE of North Carolina, PC
2052 Energy Drive
Phone: 919.297.0220
NC License: C-4647
Apex, NC 27502
westonandsampson.com

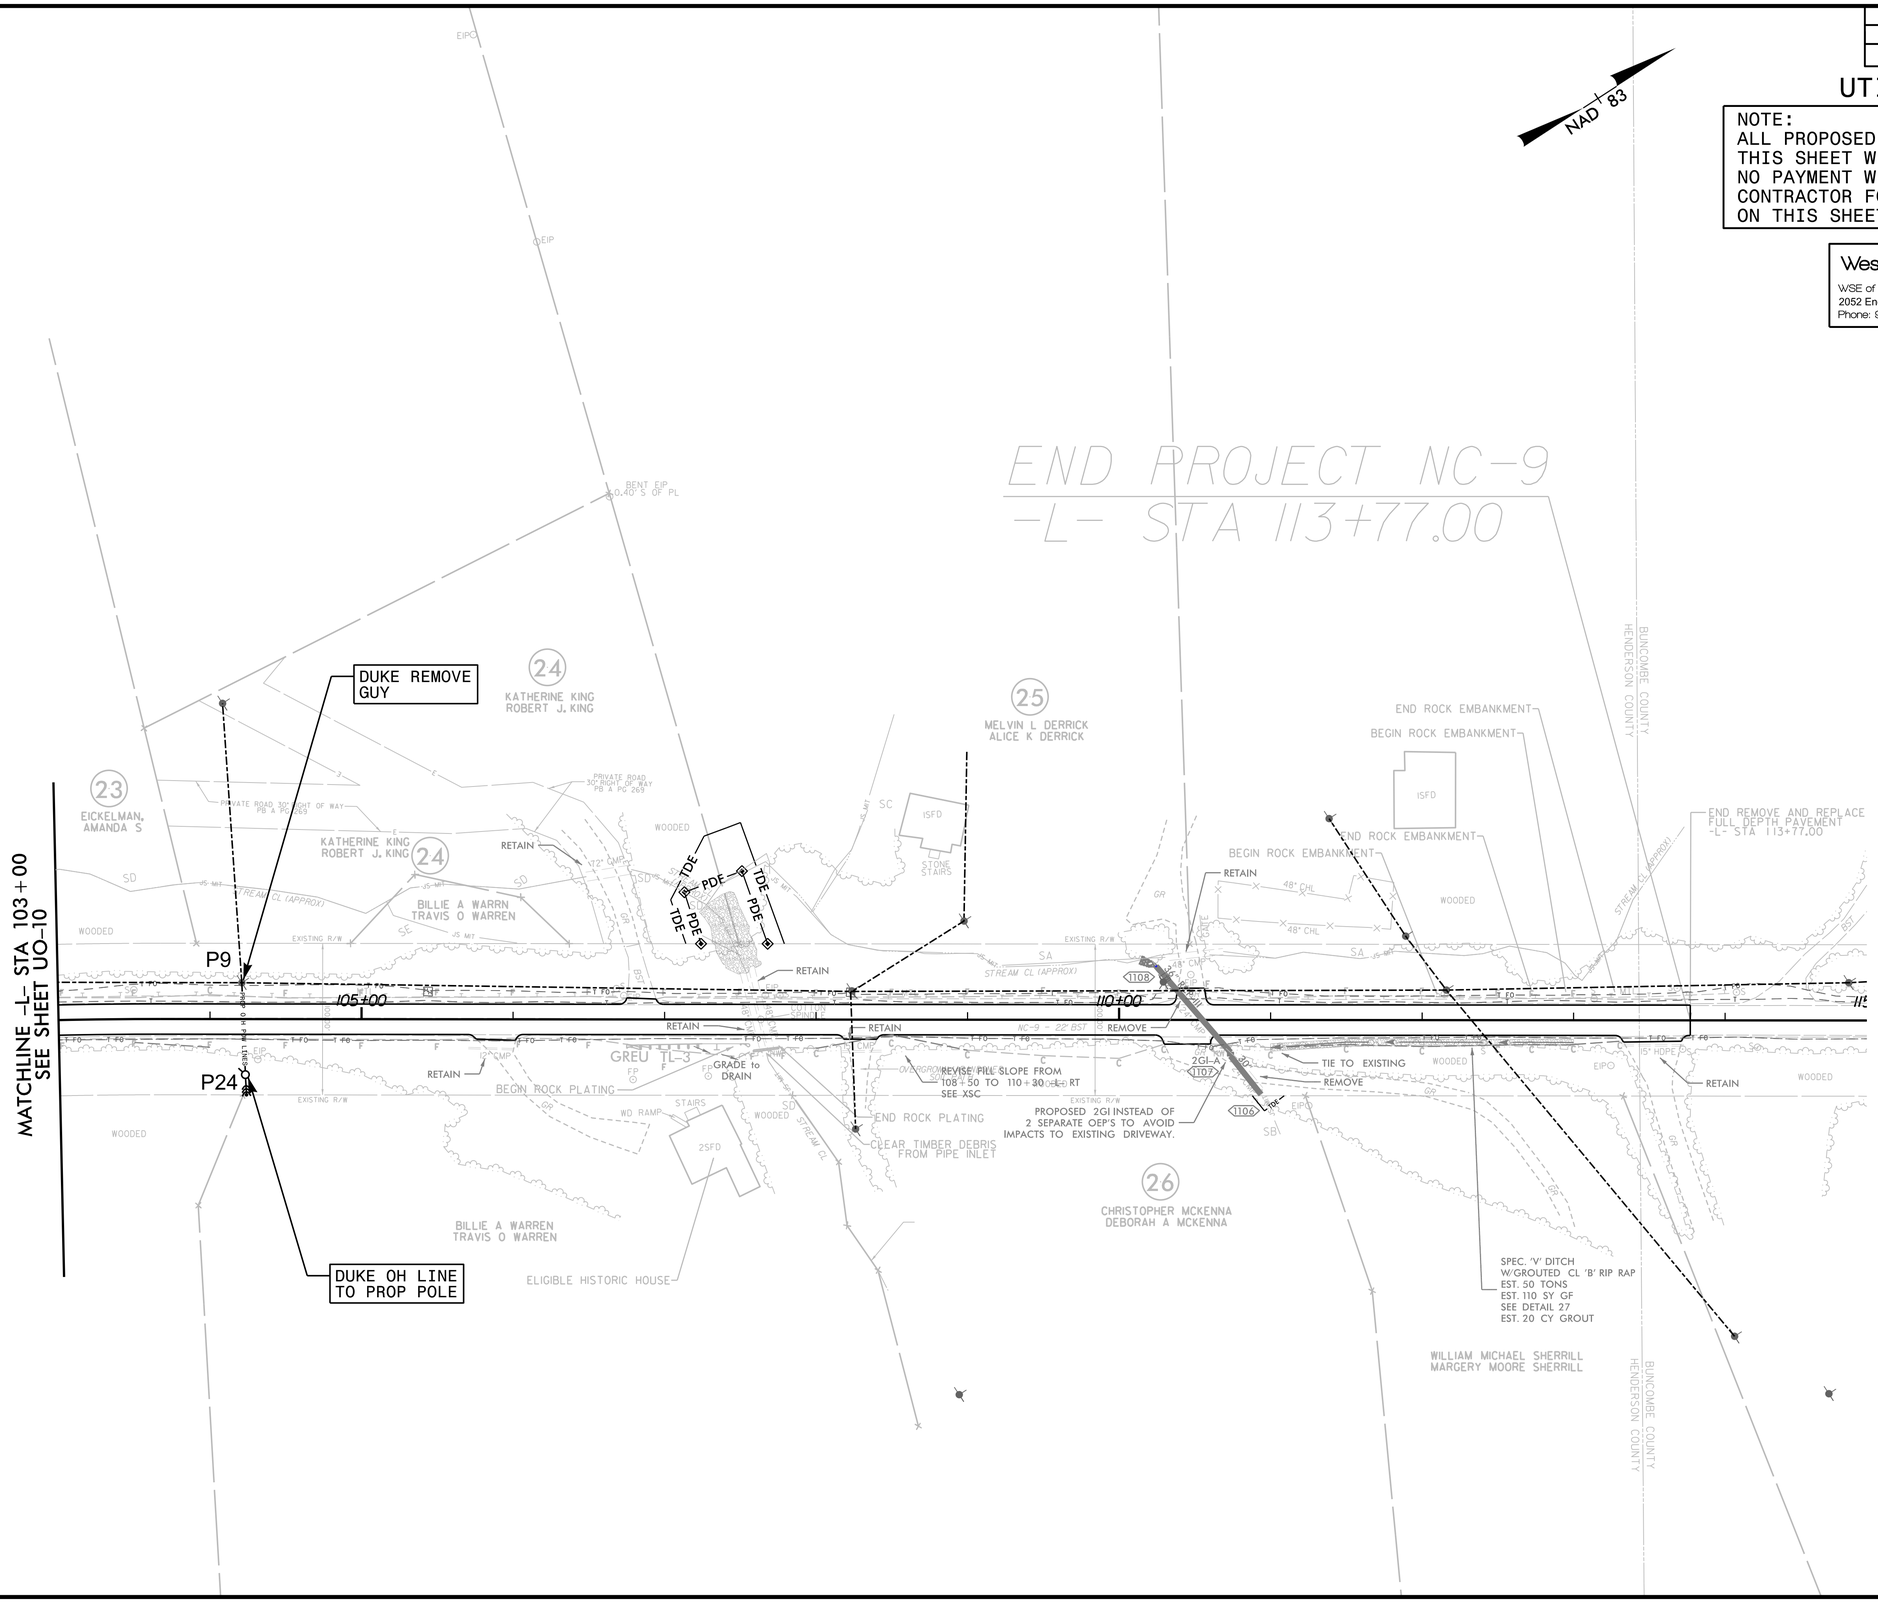

5/14/99

6/12/2025
16:12:27
Division 14\NC\Wake\9 Helene Stantec\Utilities\Coordination\UBO\Proj\NC-9_UO_psh11.dgn