Docusign Envelope ID: 3B157F69-68BA-414B-A00F-58D5DAD3B86B

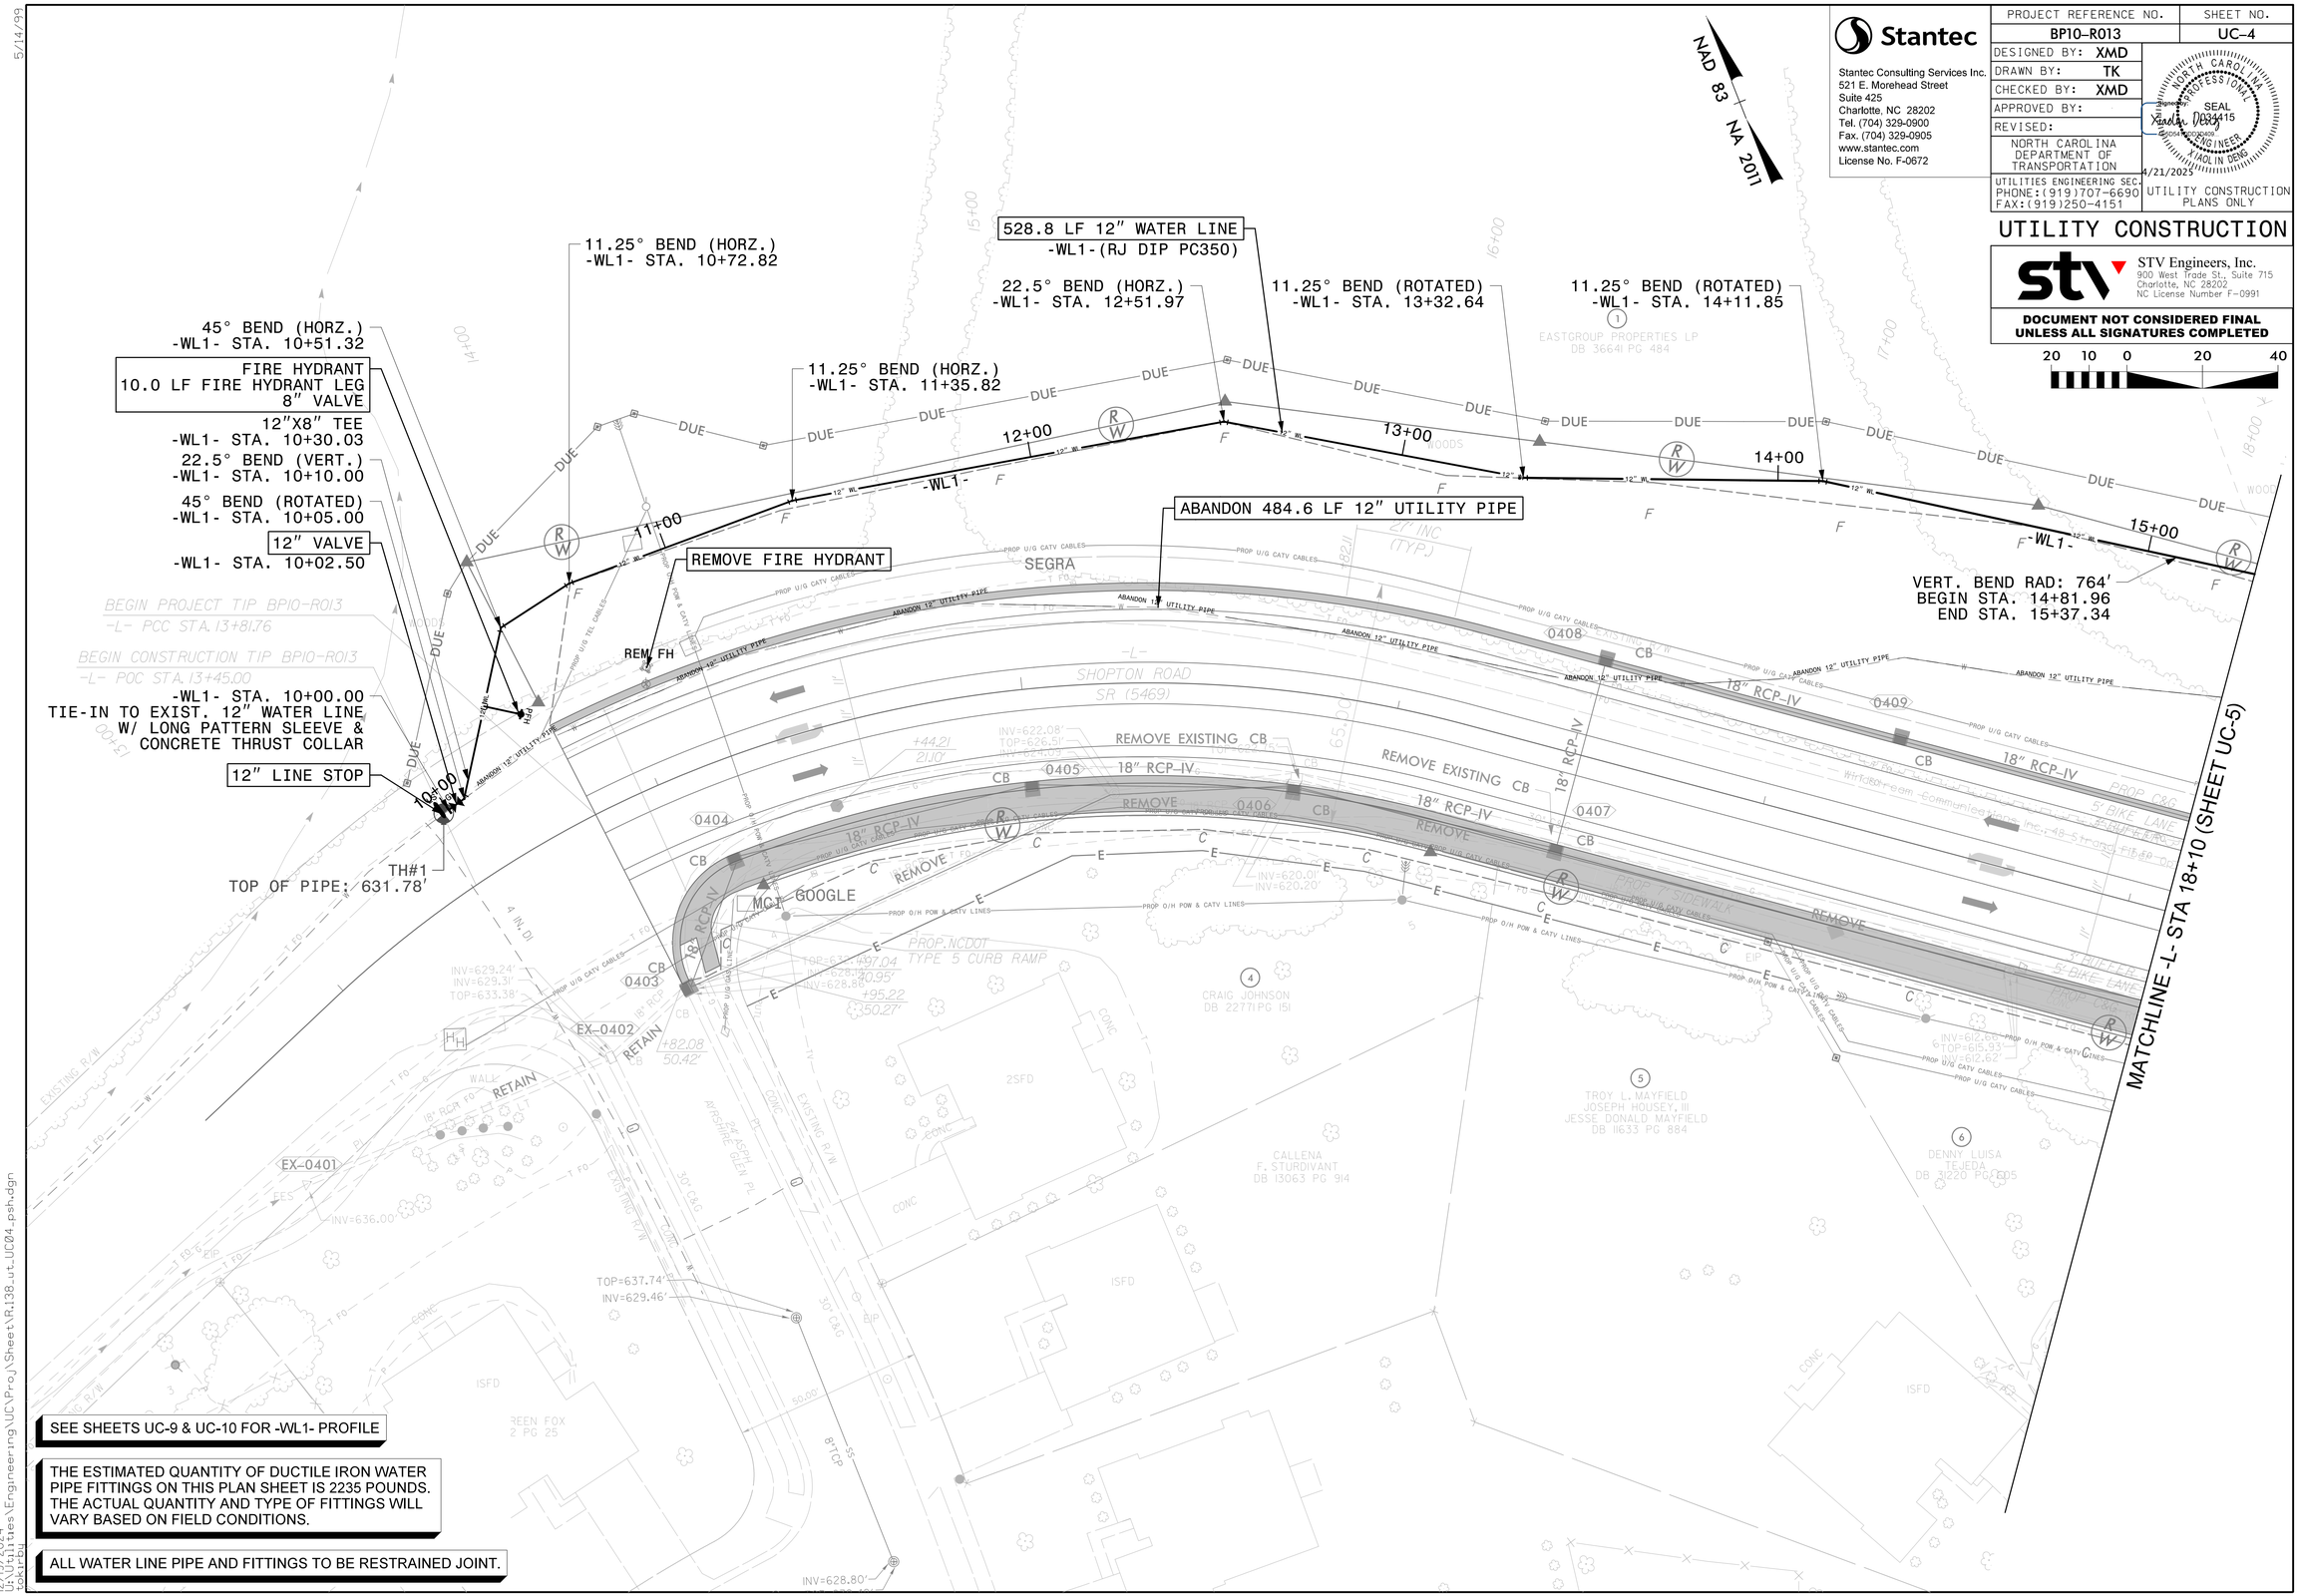

Stantec

Stantec Consulting Services Inc.
521 E. Morehead Street
Suite 425
Charlotte, NC 28202
Tel. (704) 329-0900
Fax. (704) 329-0905
www.stantec.com
License No. F-0672

PROJECT REFERENCE NO.	SHEET NO.
BP10-R013	UC-4

DESIGNED BY: XMD
DRAWN BY: TK
CHECKED BY: XMD
APPROVED BY:
REVISED:

NORTH CAROLINA DEPARTMENT OF TRANSPORTATION

UTILITIES ENGINEERING SEC.
PHONE:(919)707-6690
FAX:(919)250-4151

NORTH CAROLINA PROFESSIONAL SEAL 034415 ENGINEER XIAOLIN DENG
Signature: Xiaolin Deng
DocuSigned by: 4/21/2025

UTILITY CONSTRUCTION PLANS ONLY

UTILITY CONSTRUCTION

STV Engineers, Inc.
900 West Trade St., Suite 715
Charlotte, NC 28202
NC License Number F-0991

DOCUMENT NOT CONSIDERED FINAL UNLESS ALL SIGNATURES COMPLETED

20 10 0 20 40

12/9/2024
U:\Utilities\Engineering\UC\Proj\Sheet\R138_ut_UC04_psh.dgn
tokirby