NOTE:
PLACE TEMPORARY ROCK SEDIMENT DAMS TYPE – B AND TEMPORARY ROCK SILT CHECKS TYPE – A AT DRAINAGE OUTLETS.

NOTE:
CONTRACTOR SHALL PROVIDE GROUND COVER ON EXPOSED SLOPES IN ACCORDANCE WITH THE "SOIL STABILIZATION TIMEFRAMES", SEE EC–3.

NOTE:
ALL EROSION CONTROL DEVICES SHOWN ARE LOCATED WITHIN EXISTING R/W OR EASEMENT.

NOTE:
PRIOR TO INSTALLATION OF EROSION CONTROL DEVICES, CONTRACTOR SHALL VERIFY BOUNDARIES OF JURISDICTIONAL AREAS AND DELINEATE WITH SAFETY FENCE OR FLAGGING.

NOTE:
PERIMETER EROSION CONTROL MEASURES SHALL BE INSTALLED DURING CLEARING AND GRUBBING PHASE.

CLEAN WATER DIVERSION

CWD CWD CWD CWD CWD CWD

(Not to Scale)

PROJECT REFERENCE NO.	SHEET NO.
B-5716	EC-04/CONST.04
R/W SHEET NO.	

ROADSIDE ENVIRONMENTAL PROJECT ENGINEER

LEVEL III CERTIFIED BY:
ELENI M. RIGGS, PE
CERTIFICATION NUMBER: 3056
ISSUED: MARCH 23, 2020

DOCUMENT NOT CONSIDERED FINAL UNLESS ALL SIGNATURES COMPLETED

Prepared in the Office of: MOTT MACDONALD
Mott MacDonald I & E, LLC
930 Main Campus Dr, STE 200
Raleigh, NC 27606
www.mottmac.com
NC License No. F-0669

CLEARING AND GRUBBING
EROSION CONTROL FOR
CONSTRUCTION SHEET 4

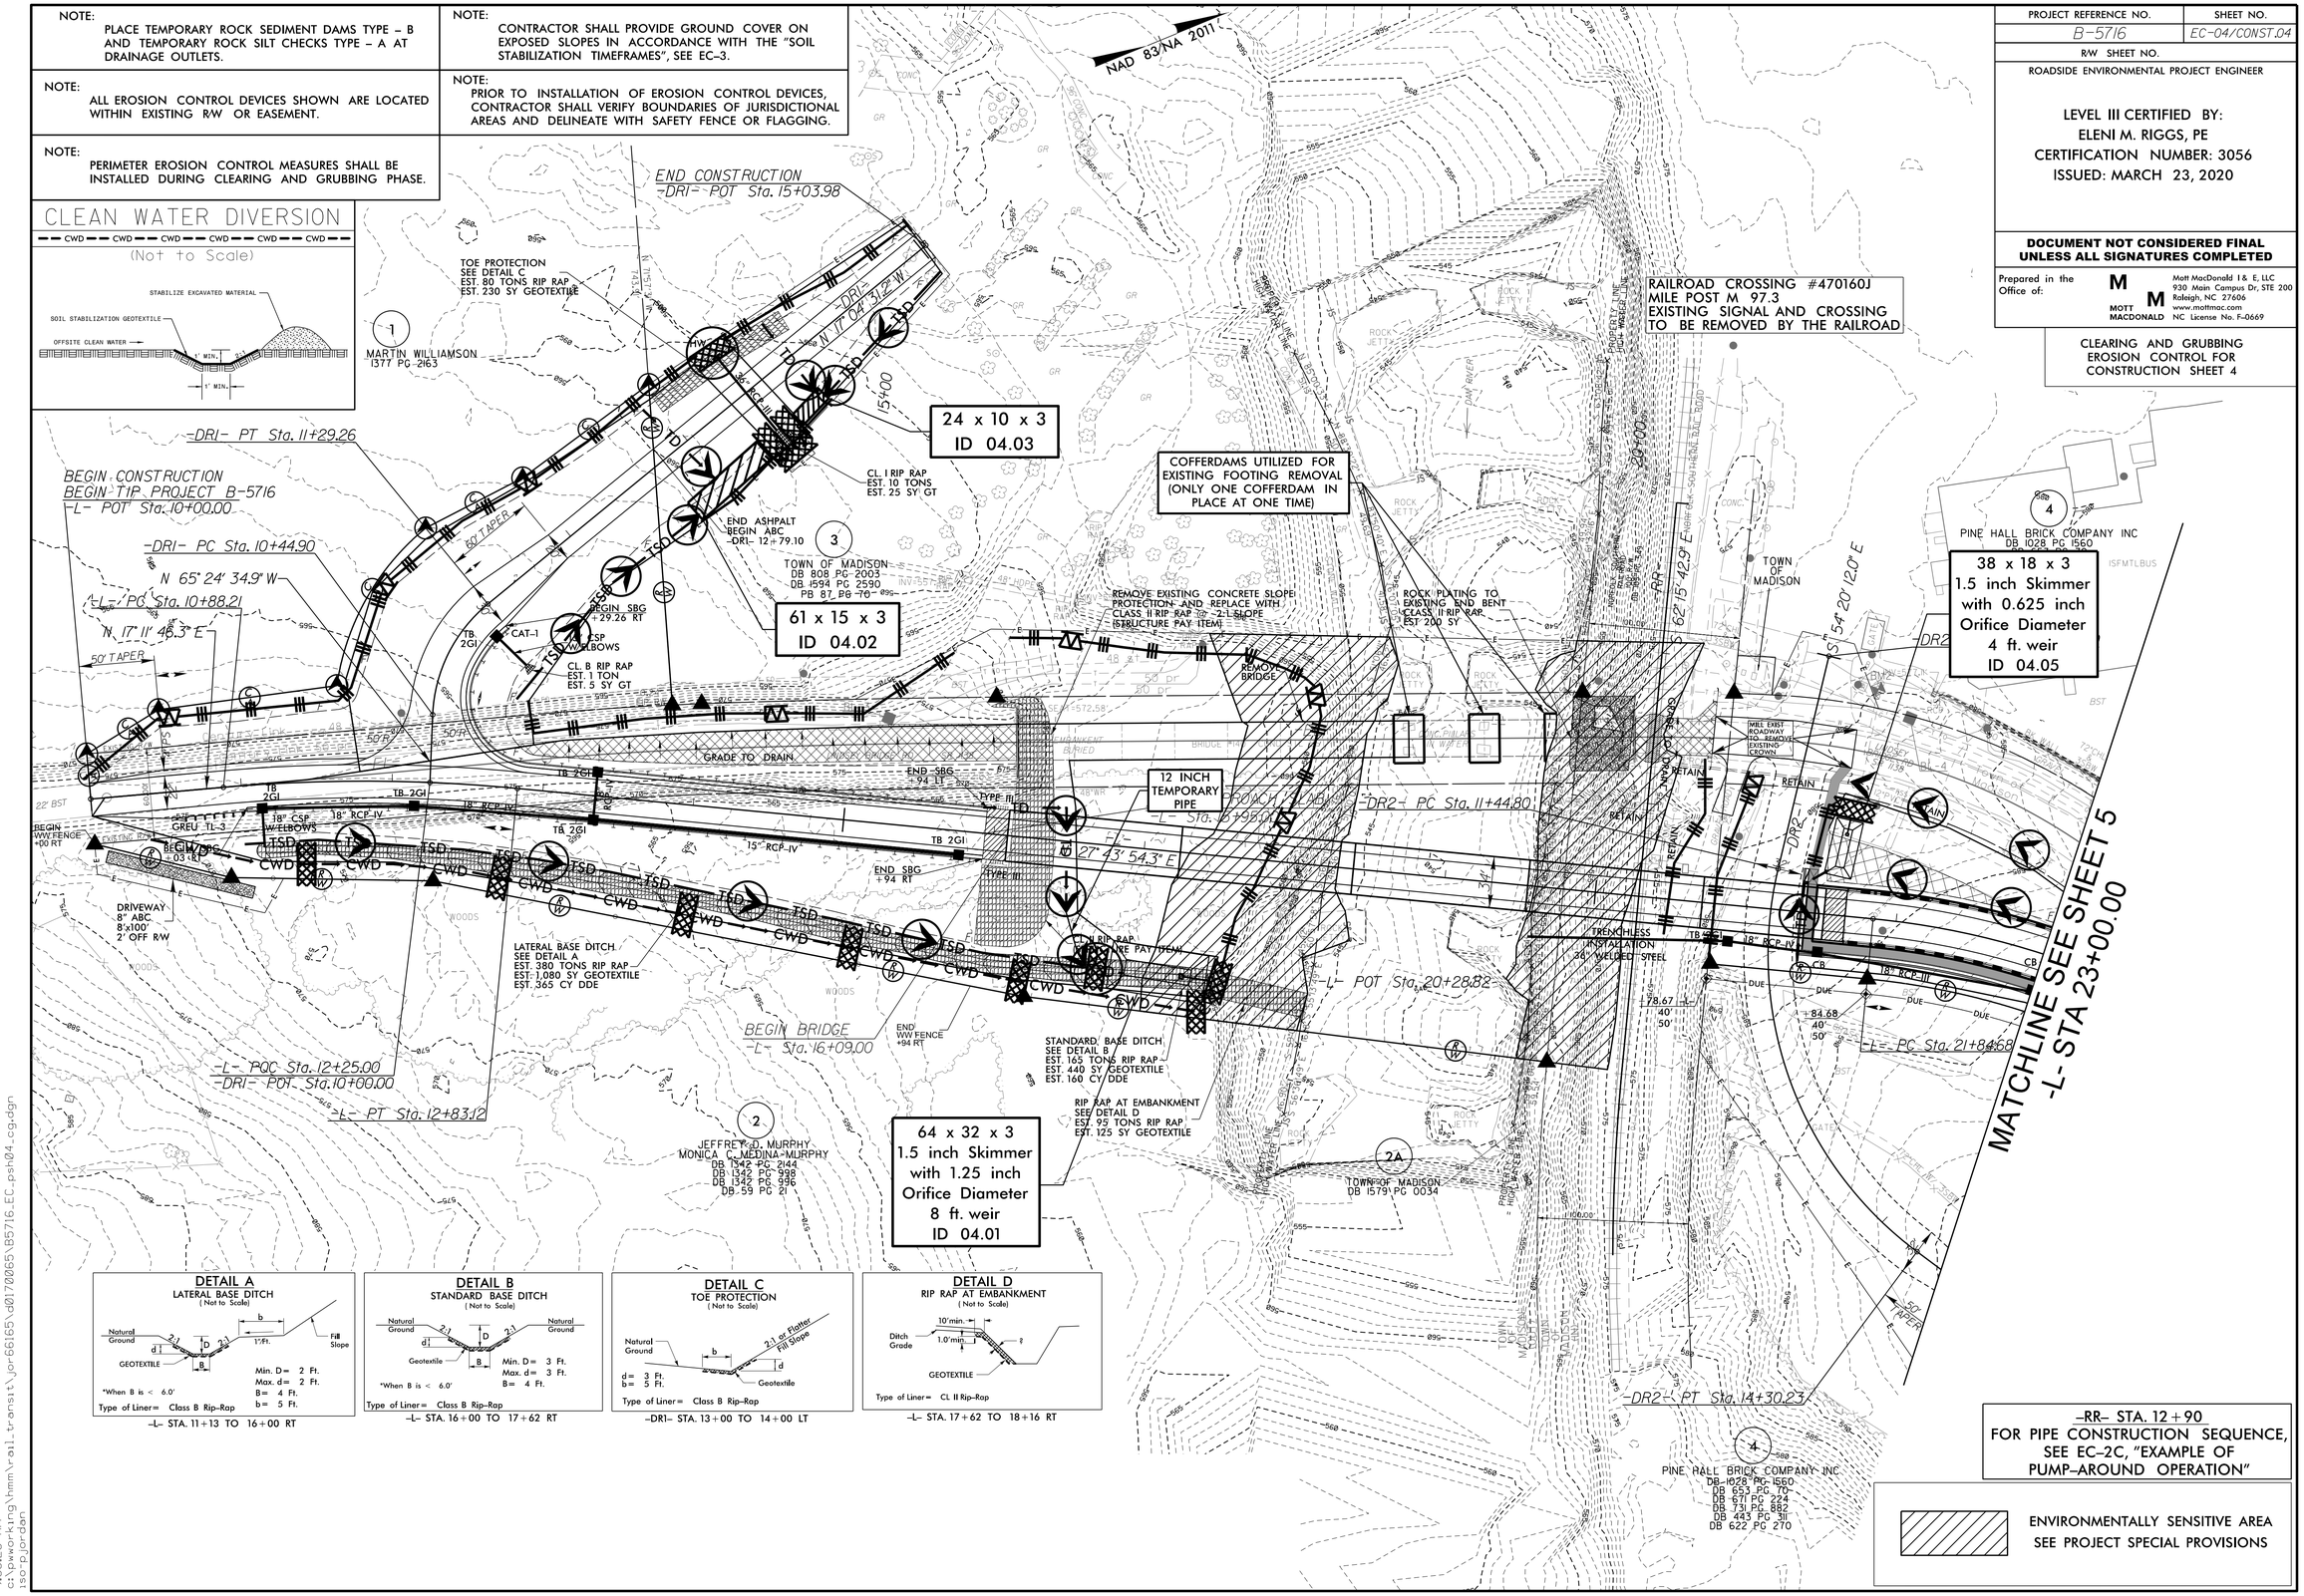

DETAIL A
LATERAL BASE DITCH
(Not to Scale)

Type of Liner= Class B Rip-Rap

–L– STA. 11+13 TO 16+00 RT

DETAIL B
STANDARD BASE DITCH
(Not to Scale)

Type of Liner= Class B Rip-Rap

–L– STA. 16+00 TO 17+62 RT

DETAIL C
TOE PROTECTION
(Not to Scale)

Type of Liner= Class B Rip-Rap

–DRI– STA. 13+00 TO 14+00 LT

DETAIL D
RIP RAP AT EMBANKMENT
(Not to Scale)

Type of Liner= CL II Rip-Rap

–L– STA. 17+62 TO 18+16 RT

–RR– STA. 12+90
FOR PIPE CONSTRUCTION SEQUENCE, SEE EC–2C, "EXAMPLE OF PUMP–AROUND OPERATION"

ENVIRONMENTALLY SENSITIVE AREA
SEE PROJECT SPECIAL PROVISIONS

9:38:26 AM
c:\pwworking\hmm\rail_transit\jor66165\d0170065\B5716_EC_psh04_cg.dgn
isr-pjordan