Docusign Envelope ID: AE46C112-7A5D-40F5-B15F-266FC4D2E211

LAST SAVED: 04/02/2025

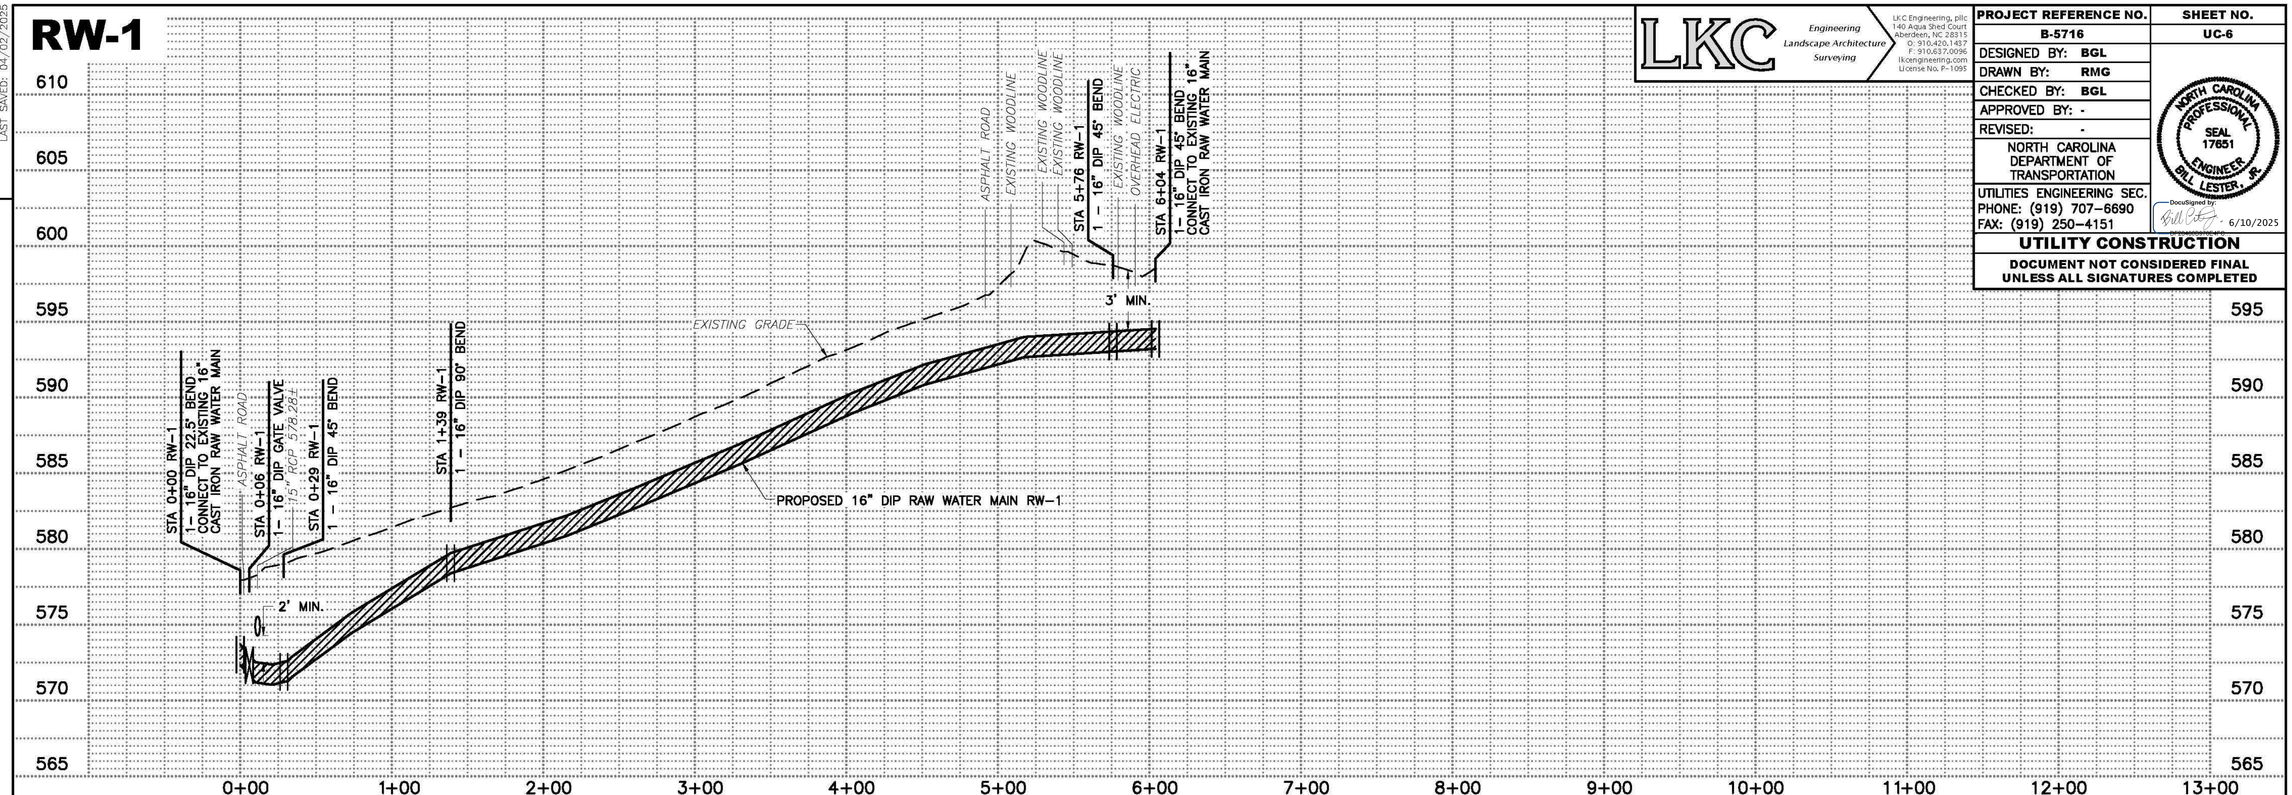

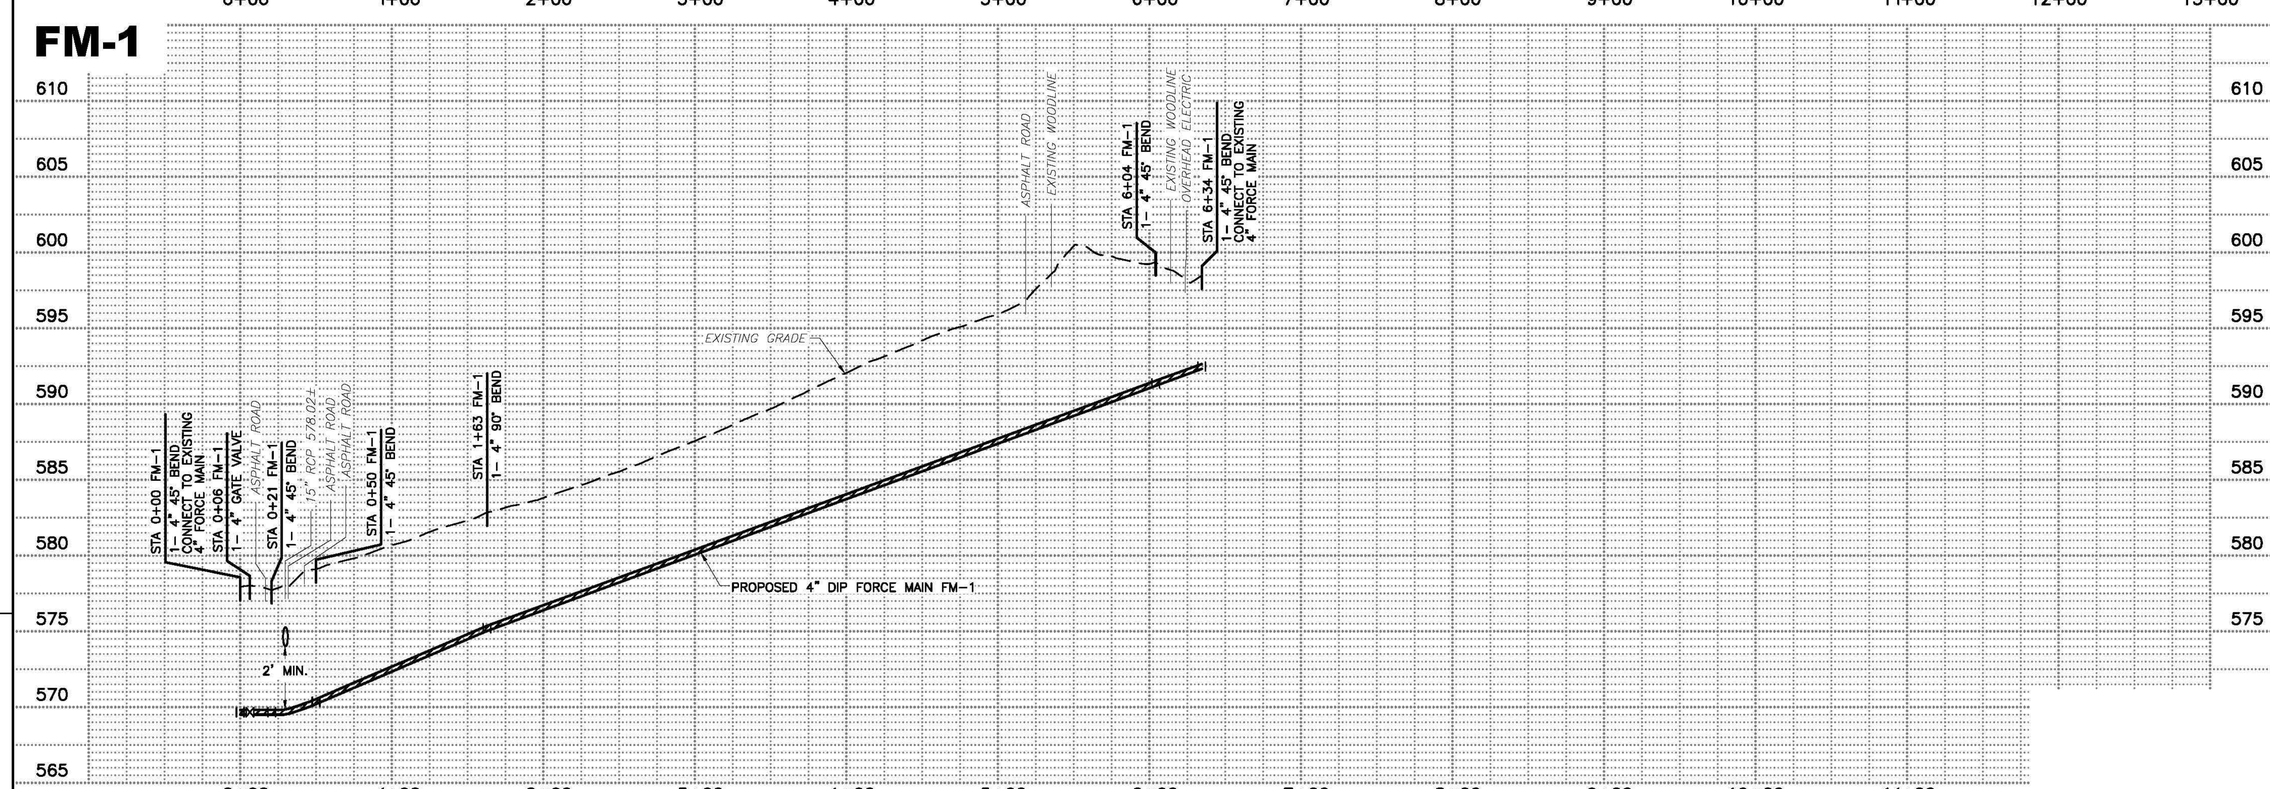

LKC Engineering Landscape Architecture Surveying

LKC Engineering, pllc
140 Aqua Shed Court
Aberdeen, NC 28315
O: 910.420.1437
F: 910.637.0036
lkcengineering.com
License No. P-1095

PROJECT REFERENCE NO.	SHEET NO.
B-5716	UC-6
DESIGNED BY: BGL	
DRAWN BY: RMG	
CHECKED BY: BGL	
APPROVED BY: -	
REVISED: -	

NORTH CAROLINA DEPARTMENT OF TRANSPORTATION

UTILITIES ENGINEERING SEC.
PHONE: (919) 707-6690
FAX: (919) 250-4151

NORTH CAROLINA PROFESSIONAL SEAL 17651 ENGINEER BILL LESTER, JR.

DocuSigned by: 6/10/2025

UTILITY CONSTRUCTION

DOCUMENT NOT CONSIDERED FINAL UNLESS ALL SIGNATURES COMPLETED

REVISIONS

L:\Madi-23.01 Lindsey Bridge Utility Relocation\800 Drawings\810 Design Drawings\02 Civil\Madi-23.01 B-5716 UPR01.dwg; Last Saved By: RGARZO, 4/2/2025 11:28:05 AM; W-1 Profile; Plotted By: Robert Garza, 05/10/25 03:26:20 PM
XREFs: LKC-NCDOT-g001bx01, Row Water Main Line RW-1 PRX01, BGL_PE=BGL_PE.dwg; IMAGE: No images

L:\Madi-23.01 Lindsey Bridge Utility Relocation\800 Drawings\810 Design Drawings\02 Civil\Madi-23.01 B-5716 UPR01.dwg; TAB: W-1 PROFILE