0 5 10

B–5716
CROSS–SECTIONS

INDEX OF SHEETS

TITLE	SHEET NO.
CROSS SECTION SUMMARY	X–1A
–L– & –DR3–	X–1 THRU X–14
–DR1–	X–15 THRU X–16
–DR2–	X–17 THRU X–24

6/2/99
9:42:21 AM
c:\pwworking\hmm\rail_transit\jr66165\d0171423\B5716_rdy_xpl_Index.dgn
isaac.jordan

PROJ. REFERENCE NO.	SHEET NO.
B-5716	X-1A

STATE OF NORTH CAROLINA
DIVISION OF HIGHWAYS

Approximate quantities only. Unclassified excavation, fine grading, clearing and grubbing, and removal of existing pavement will be paid for at the lump sum price for "Grading".

NOTE: EMBANKMENT COLUMN DOES NOT INCLUDE BACKFILL FOR UNDERCUT

CROSS-SECTION SUMMARY

Station L	Uncl. Exc. (cu. yd.)	Embt (cu. yd.)	Station DR1	Uncl. Exc. (cu. yd.)	Embt (cu. yd.)	Station DR2	Uncl. Exc. (cu. yd.)	Embt (cu. yd.)
10+00.00	0	0	10+11.00	0	0	22+00.00	0	0
10+50.00	2	85	10+50.00	0	1199	22+25.00	2	0
11+00.00	2	158	11+00.00	0	1528	22+50.00	3	0
11+50.00	2	156	11+50.00	0	1357	22+75.00	5	1
12+00.00	1	172	12+00.00	0	989	23+00.00	8	1
12+50.00	0	203	12+50.00	0	693	23+25.00	72	1
13+00.00	0	354	13+00.00	0	636	23+50.00	144	1
13+50.00	0	675	13+50.00	0	585	23+75.00	139	2
14+00.00	0	1085	14+00.00	0	376	24+03.06	137	4
14+50.00	0	1563	14+50.00	0	136			
15+00.00	0	2093	15+00.00	3	12			
15+50.00	0	2740	15+03.98	1	1			
16+00.00	0	3500						
16+09.00	0	699						
16+41.03	0	2487						

Station L	Uncl. Exc. (cu. yd.)	Embt (cu. yd.)
21+45.75	0	0
21+52.00	1	107
22+00.00	7	990
22+50.00	8	1096
23+00.00	8	877
23+50.00	8	664
24+00.00	10	521
24+50.00	36	400
25+00.00	54	333
25+50.00	43	234
26+00.00	28	86
26+50.00	21	36
27+00.00	14	18
27+50.00	10	13
28+00.00	8	12
28+50.00	5	12
29+00.00	6	8
29+50.00	6	5
30+00.00	8	6
30+50.00	7	14
31+00.00	22	16
31+50.00	74	14
32+00.00	111	12
32+50.00	114	9

0 5 10	PROJECT REFERENCE	SHEET NO.
	B-5716	X-2

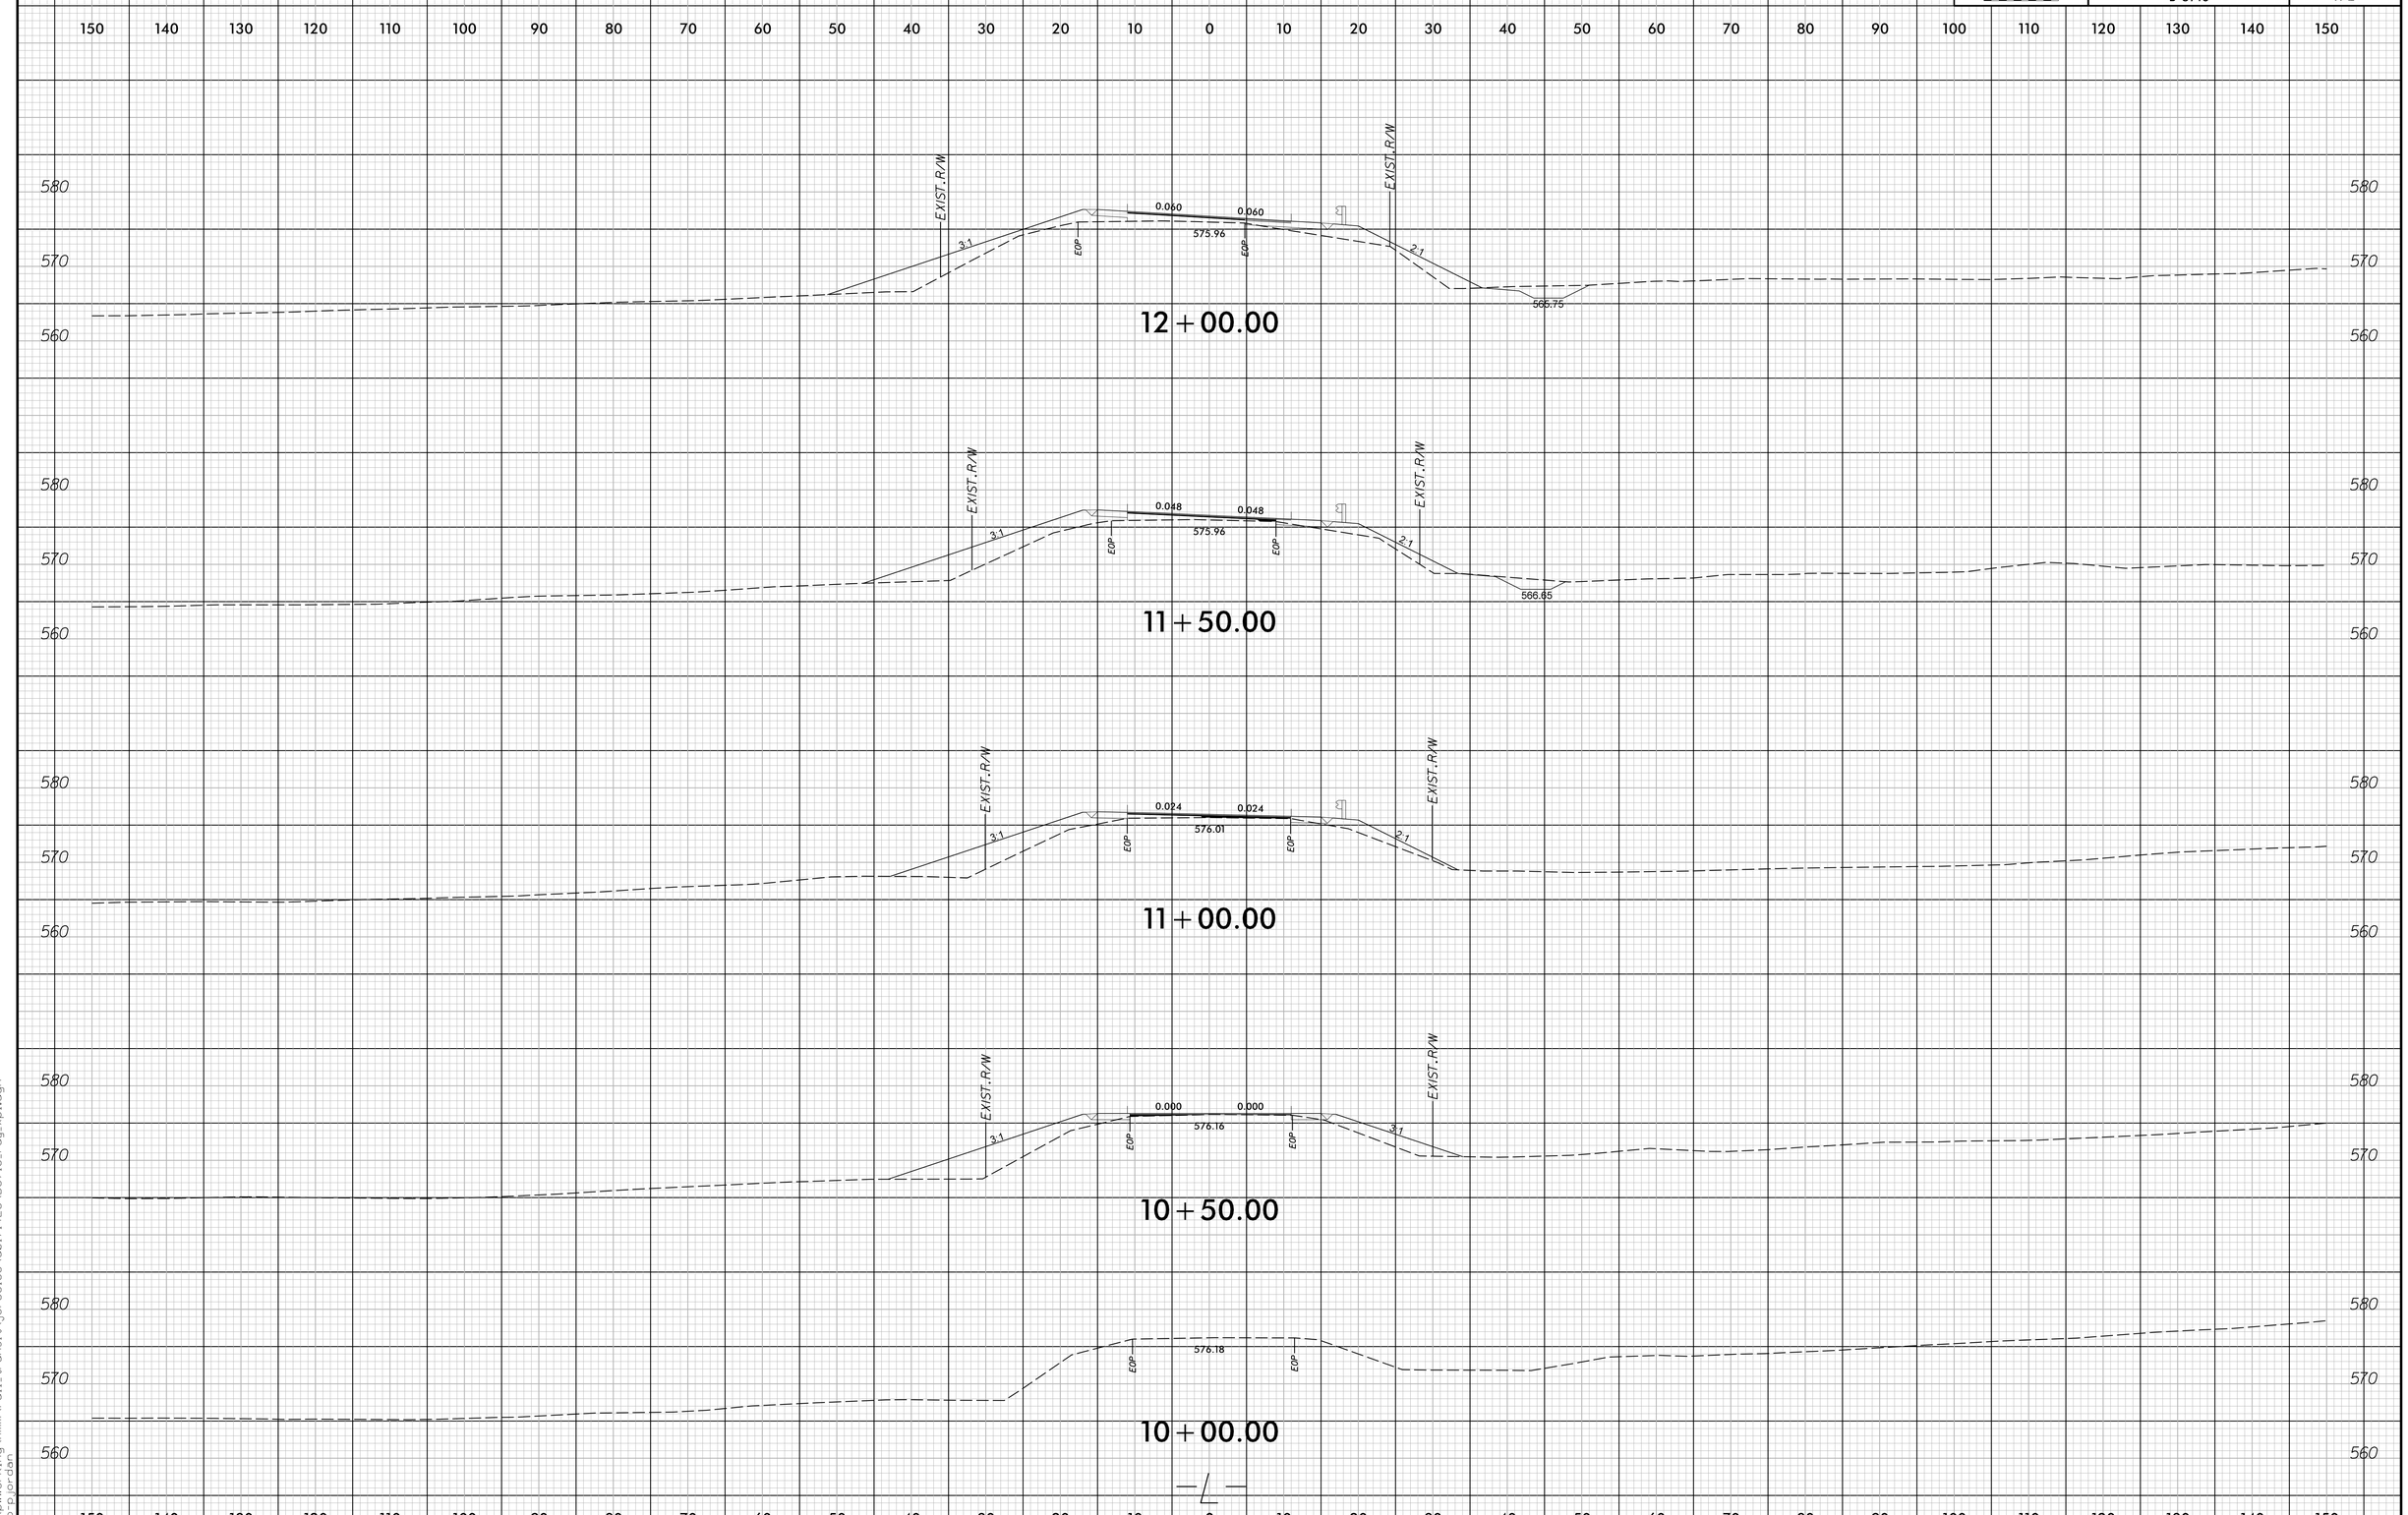

3/10/2025 9:14:33 AM
c:\pworking\hmm\rail-transit\jor66165\d0171423\B5716-rdy_xpl.dgn
iso-pjordan

PROJECT REFERENCE	SHEET NO.
B-5716	X-3

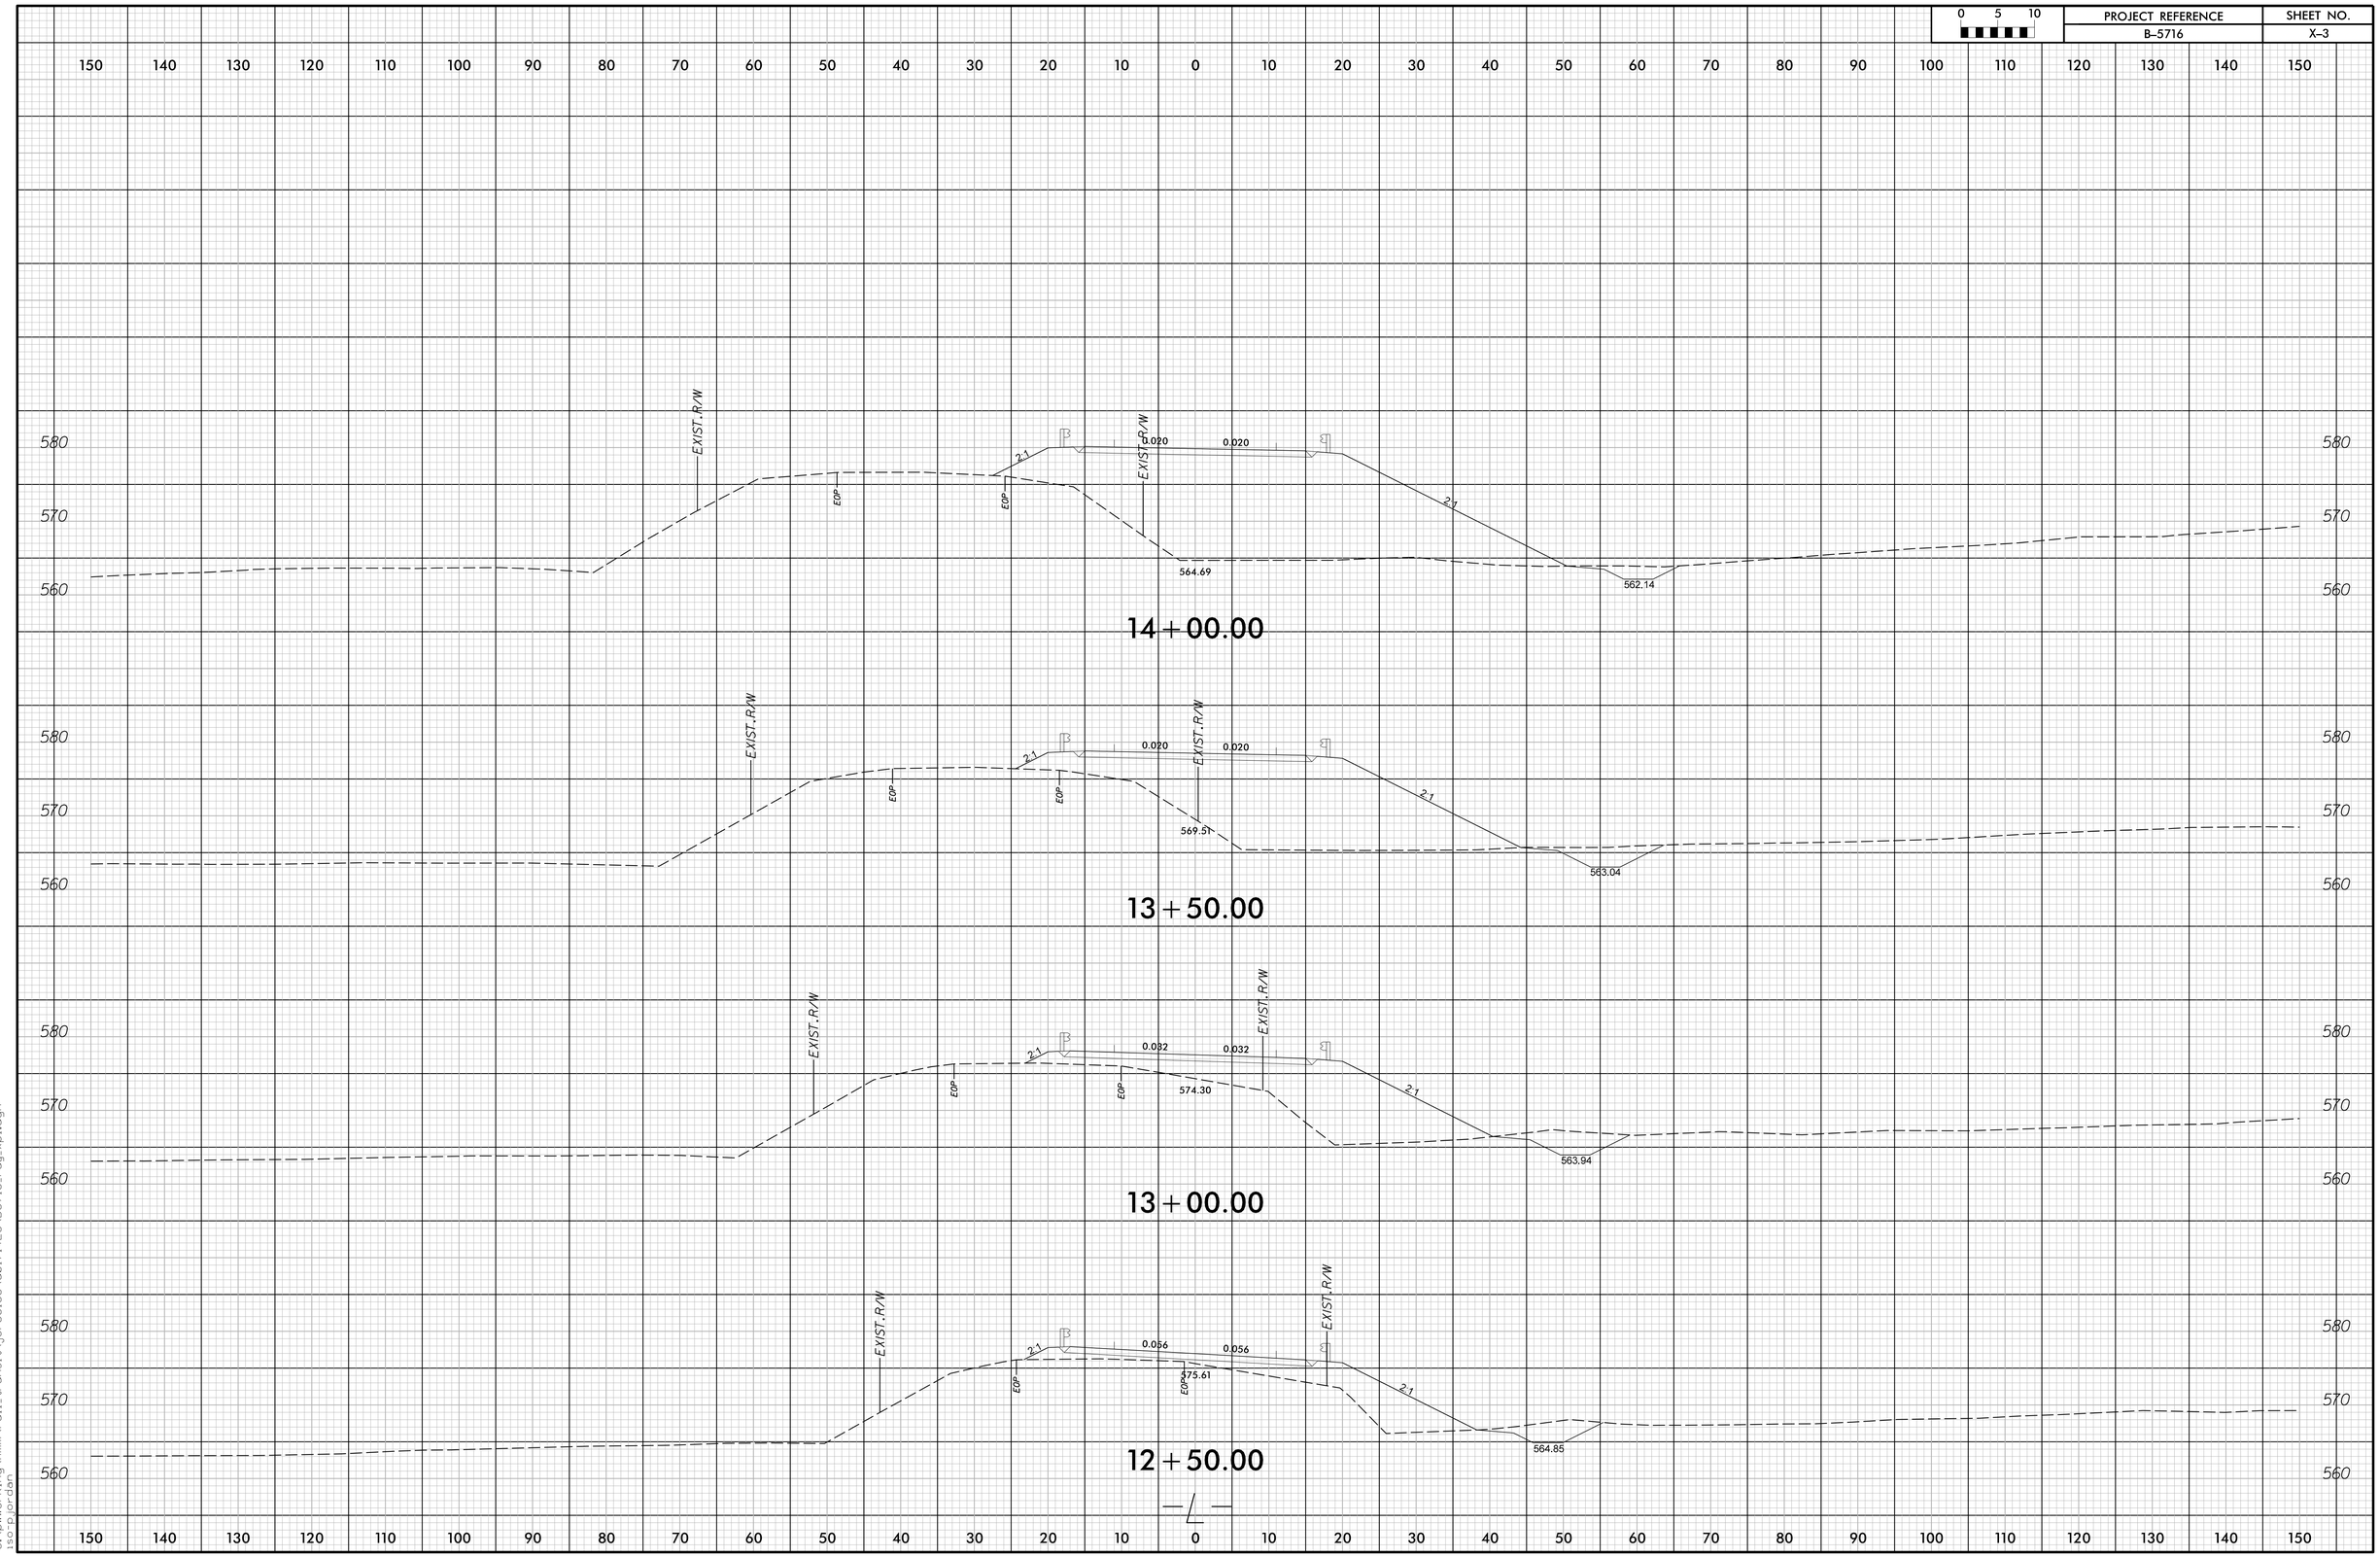

3/10/2025 9:14:40 AM
c:\pwworking\hmm\rail_transit\jor66165\d0171423\B5716_rdy_xpl.dgn
iso:pjordan

0 5 10	PROJECT REFERENCE	SHEET NO.
	B-5716	X-4

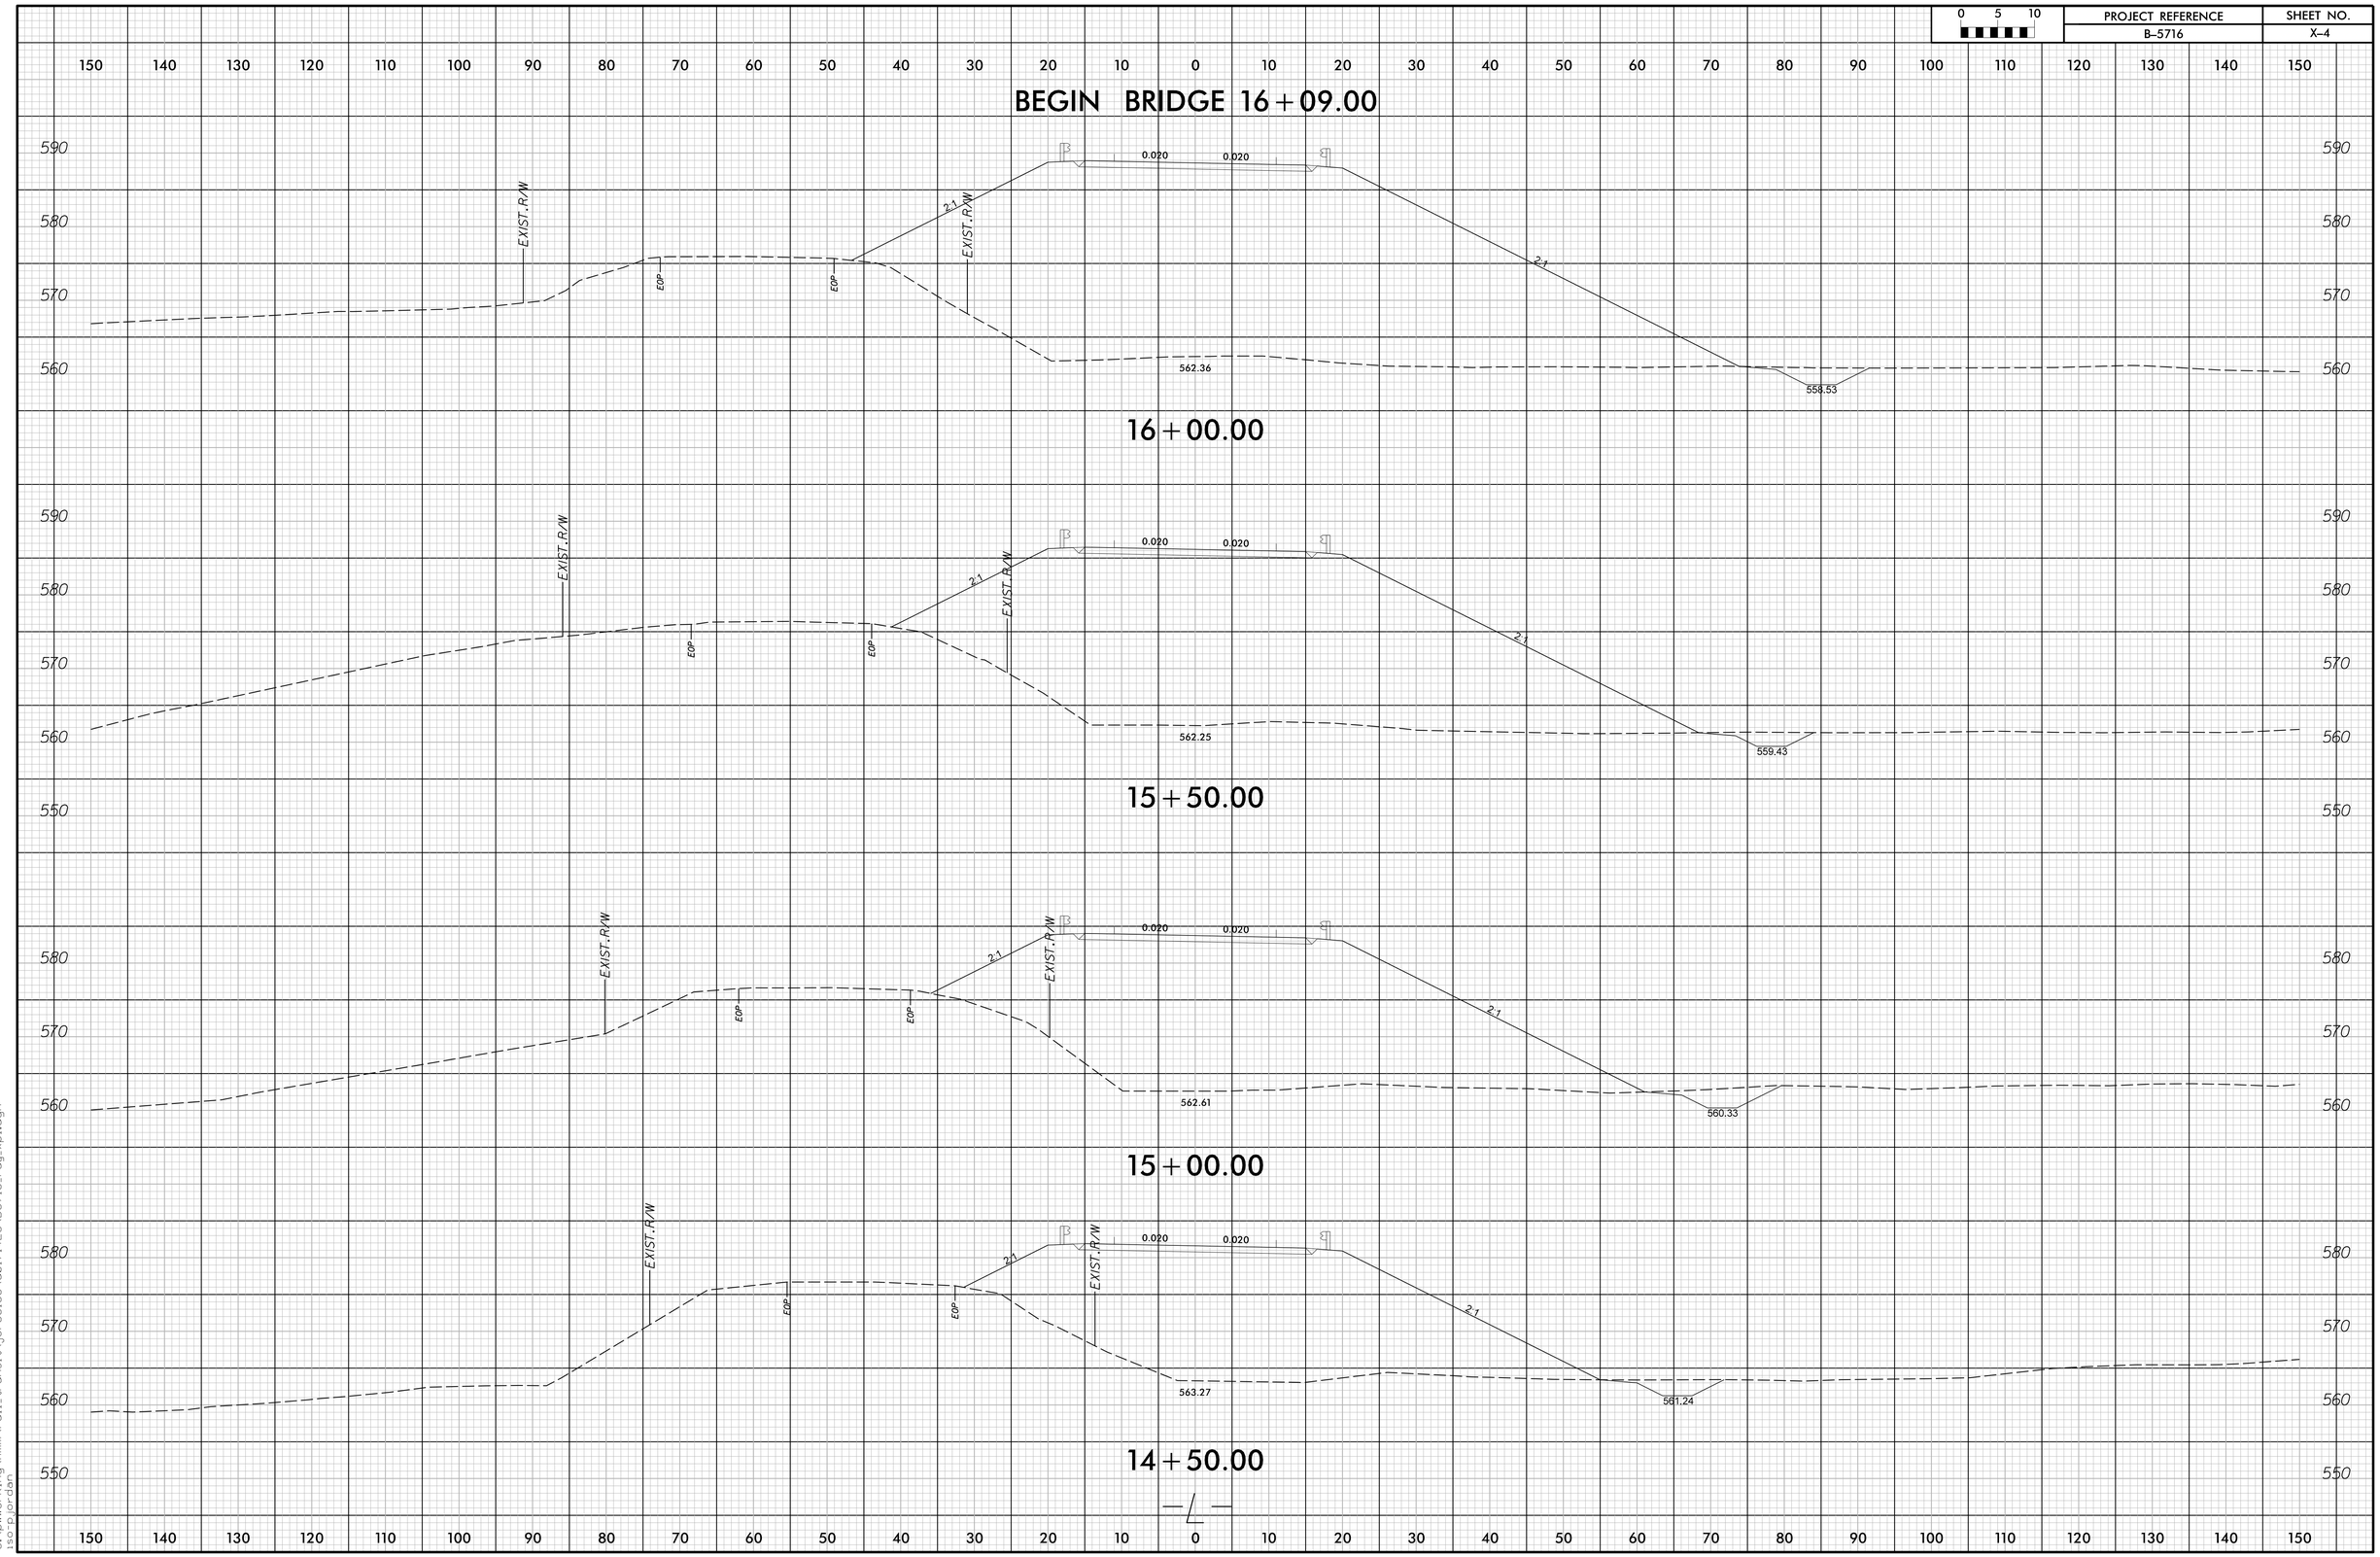

3/10/2025 9:14:49 AM
c:\pwworking\hmm\rail.transit\jor66165\d0171423\B5716_rdy_xpl.dgn
isrpjordan

PROJECT REFERENCE	SHEET NO.
B-5716	X-5

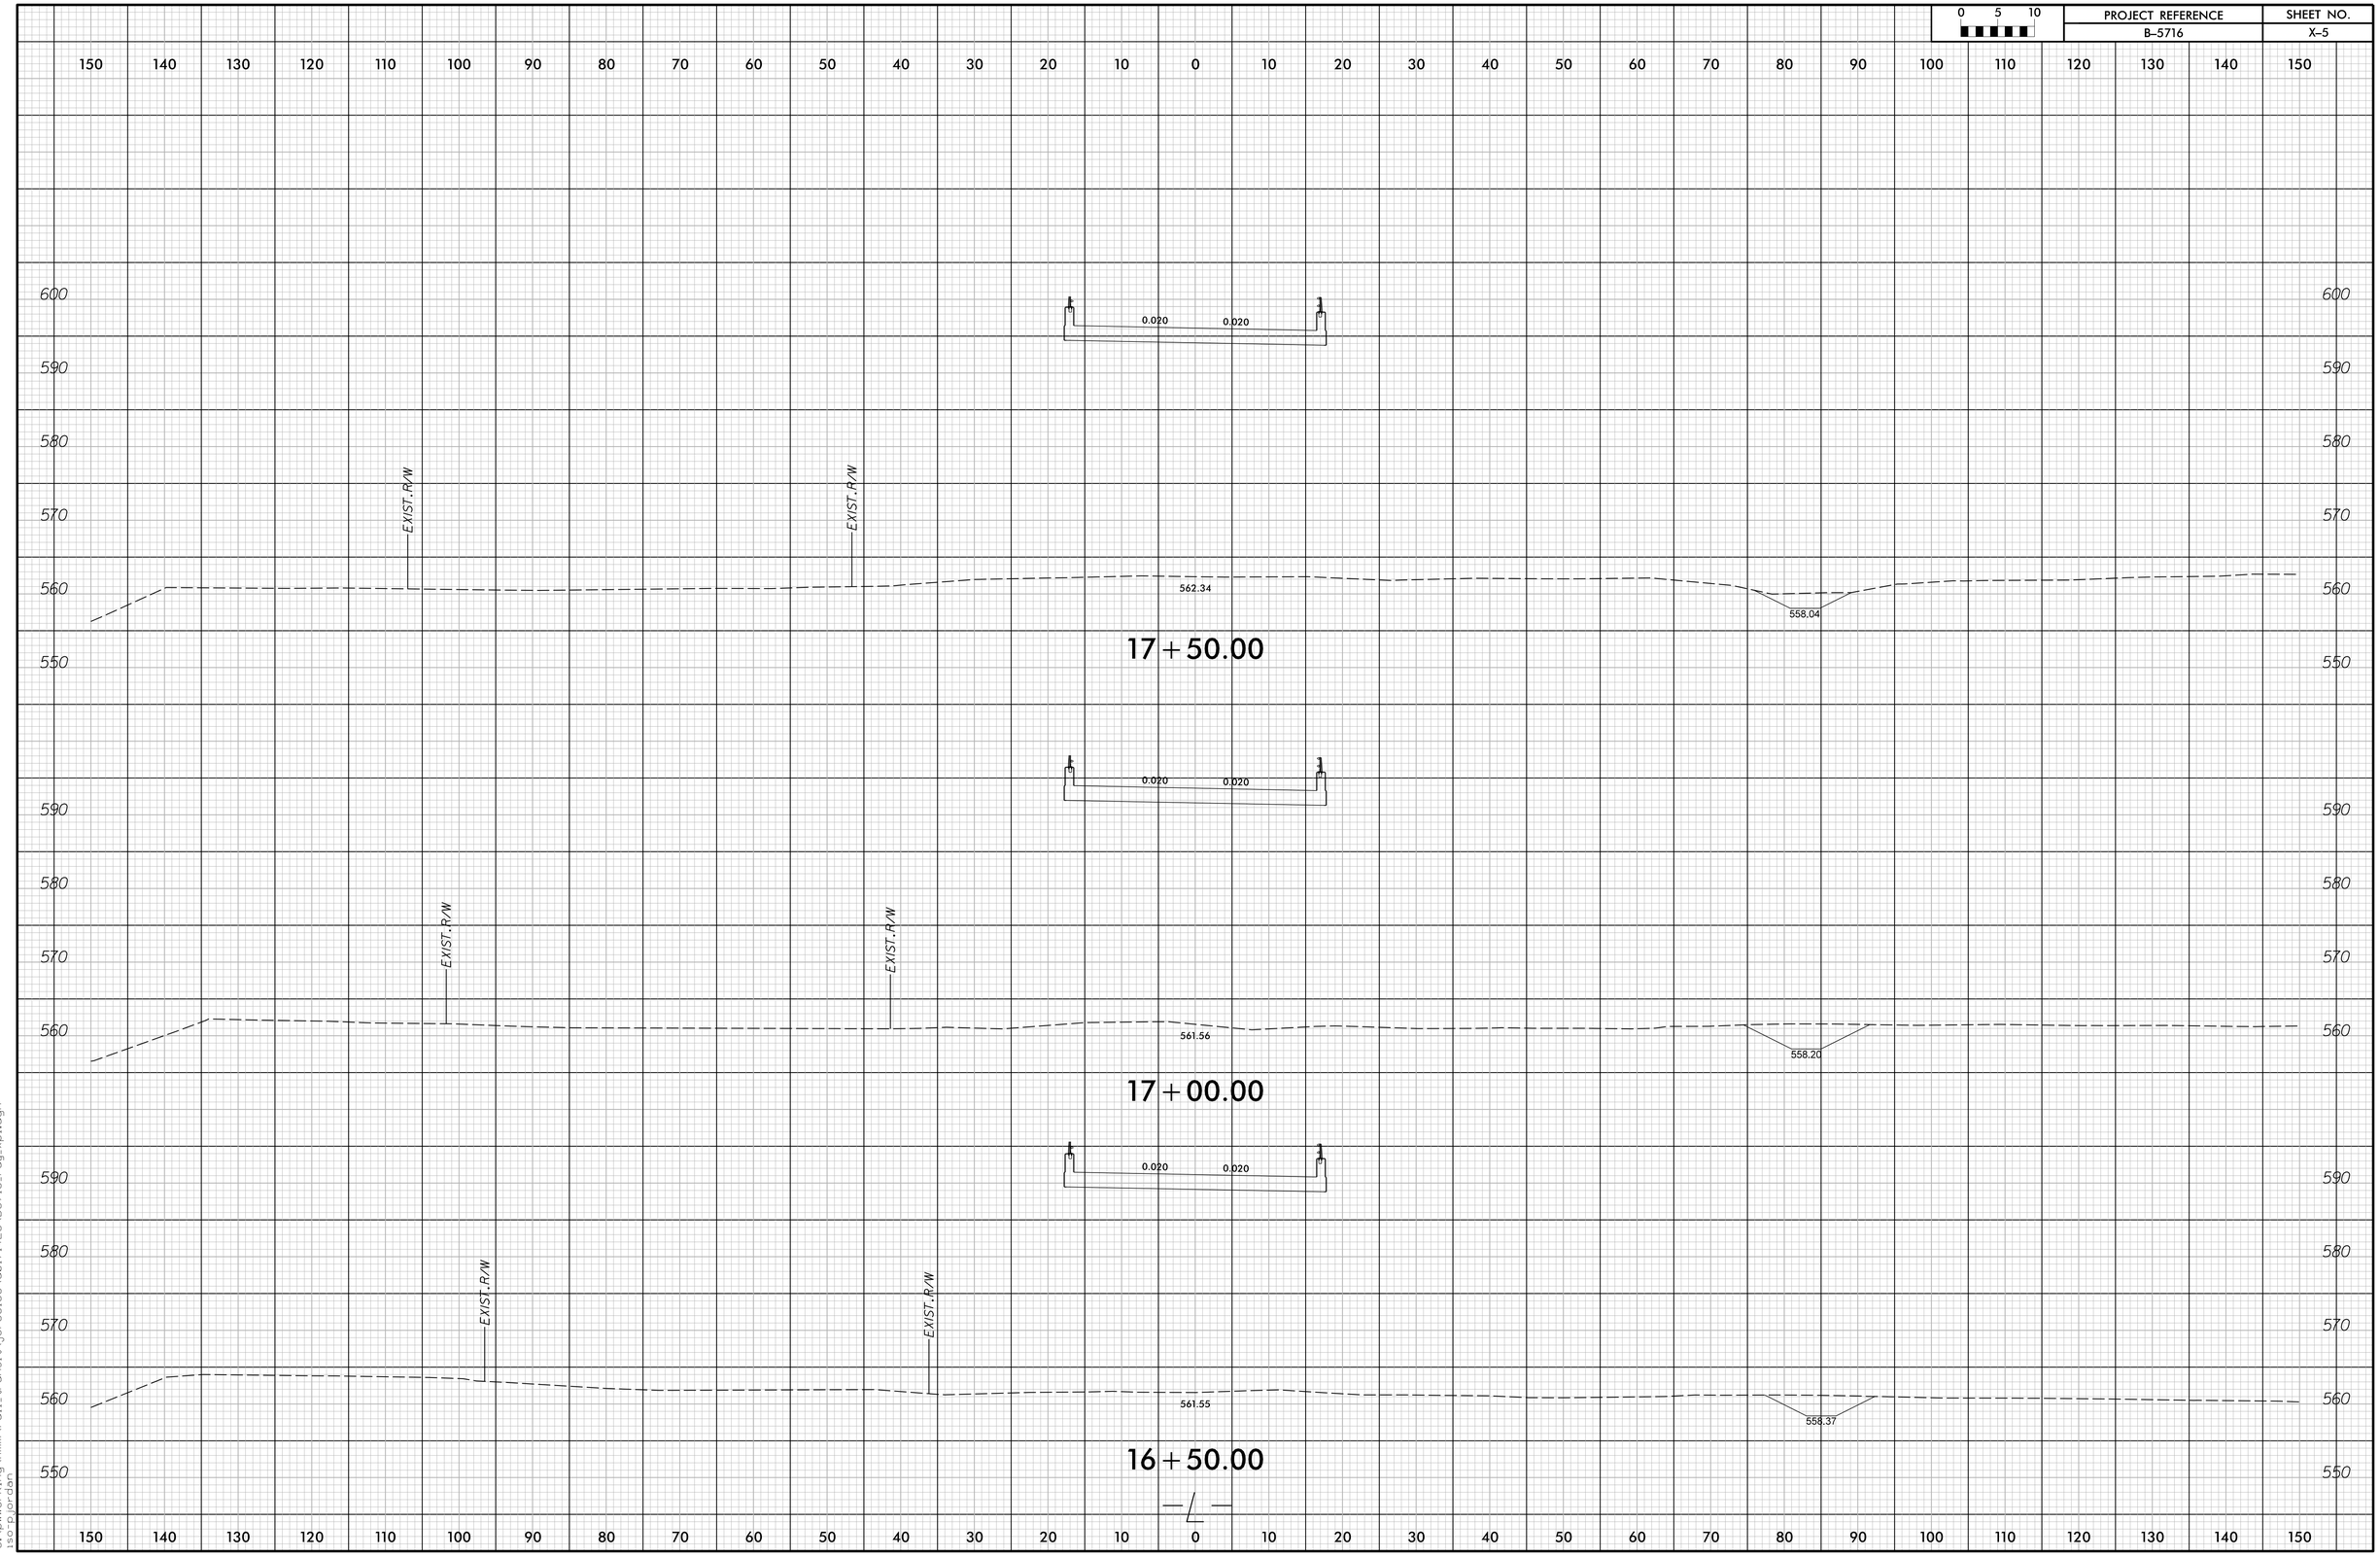

3/10/2025 9:14:58 AM
c:\pworking\hmm\rail_transit\jor66165\d0171423\B5716_rdy_xpl.dgn
isorp_jordan

PROJECT REFERENCE	SHEET NO.
B-5716	X-6

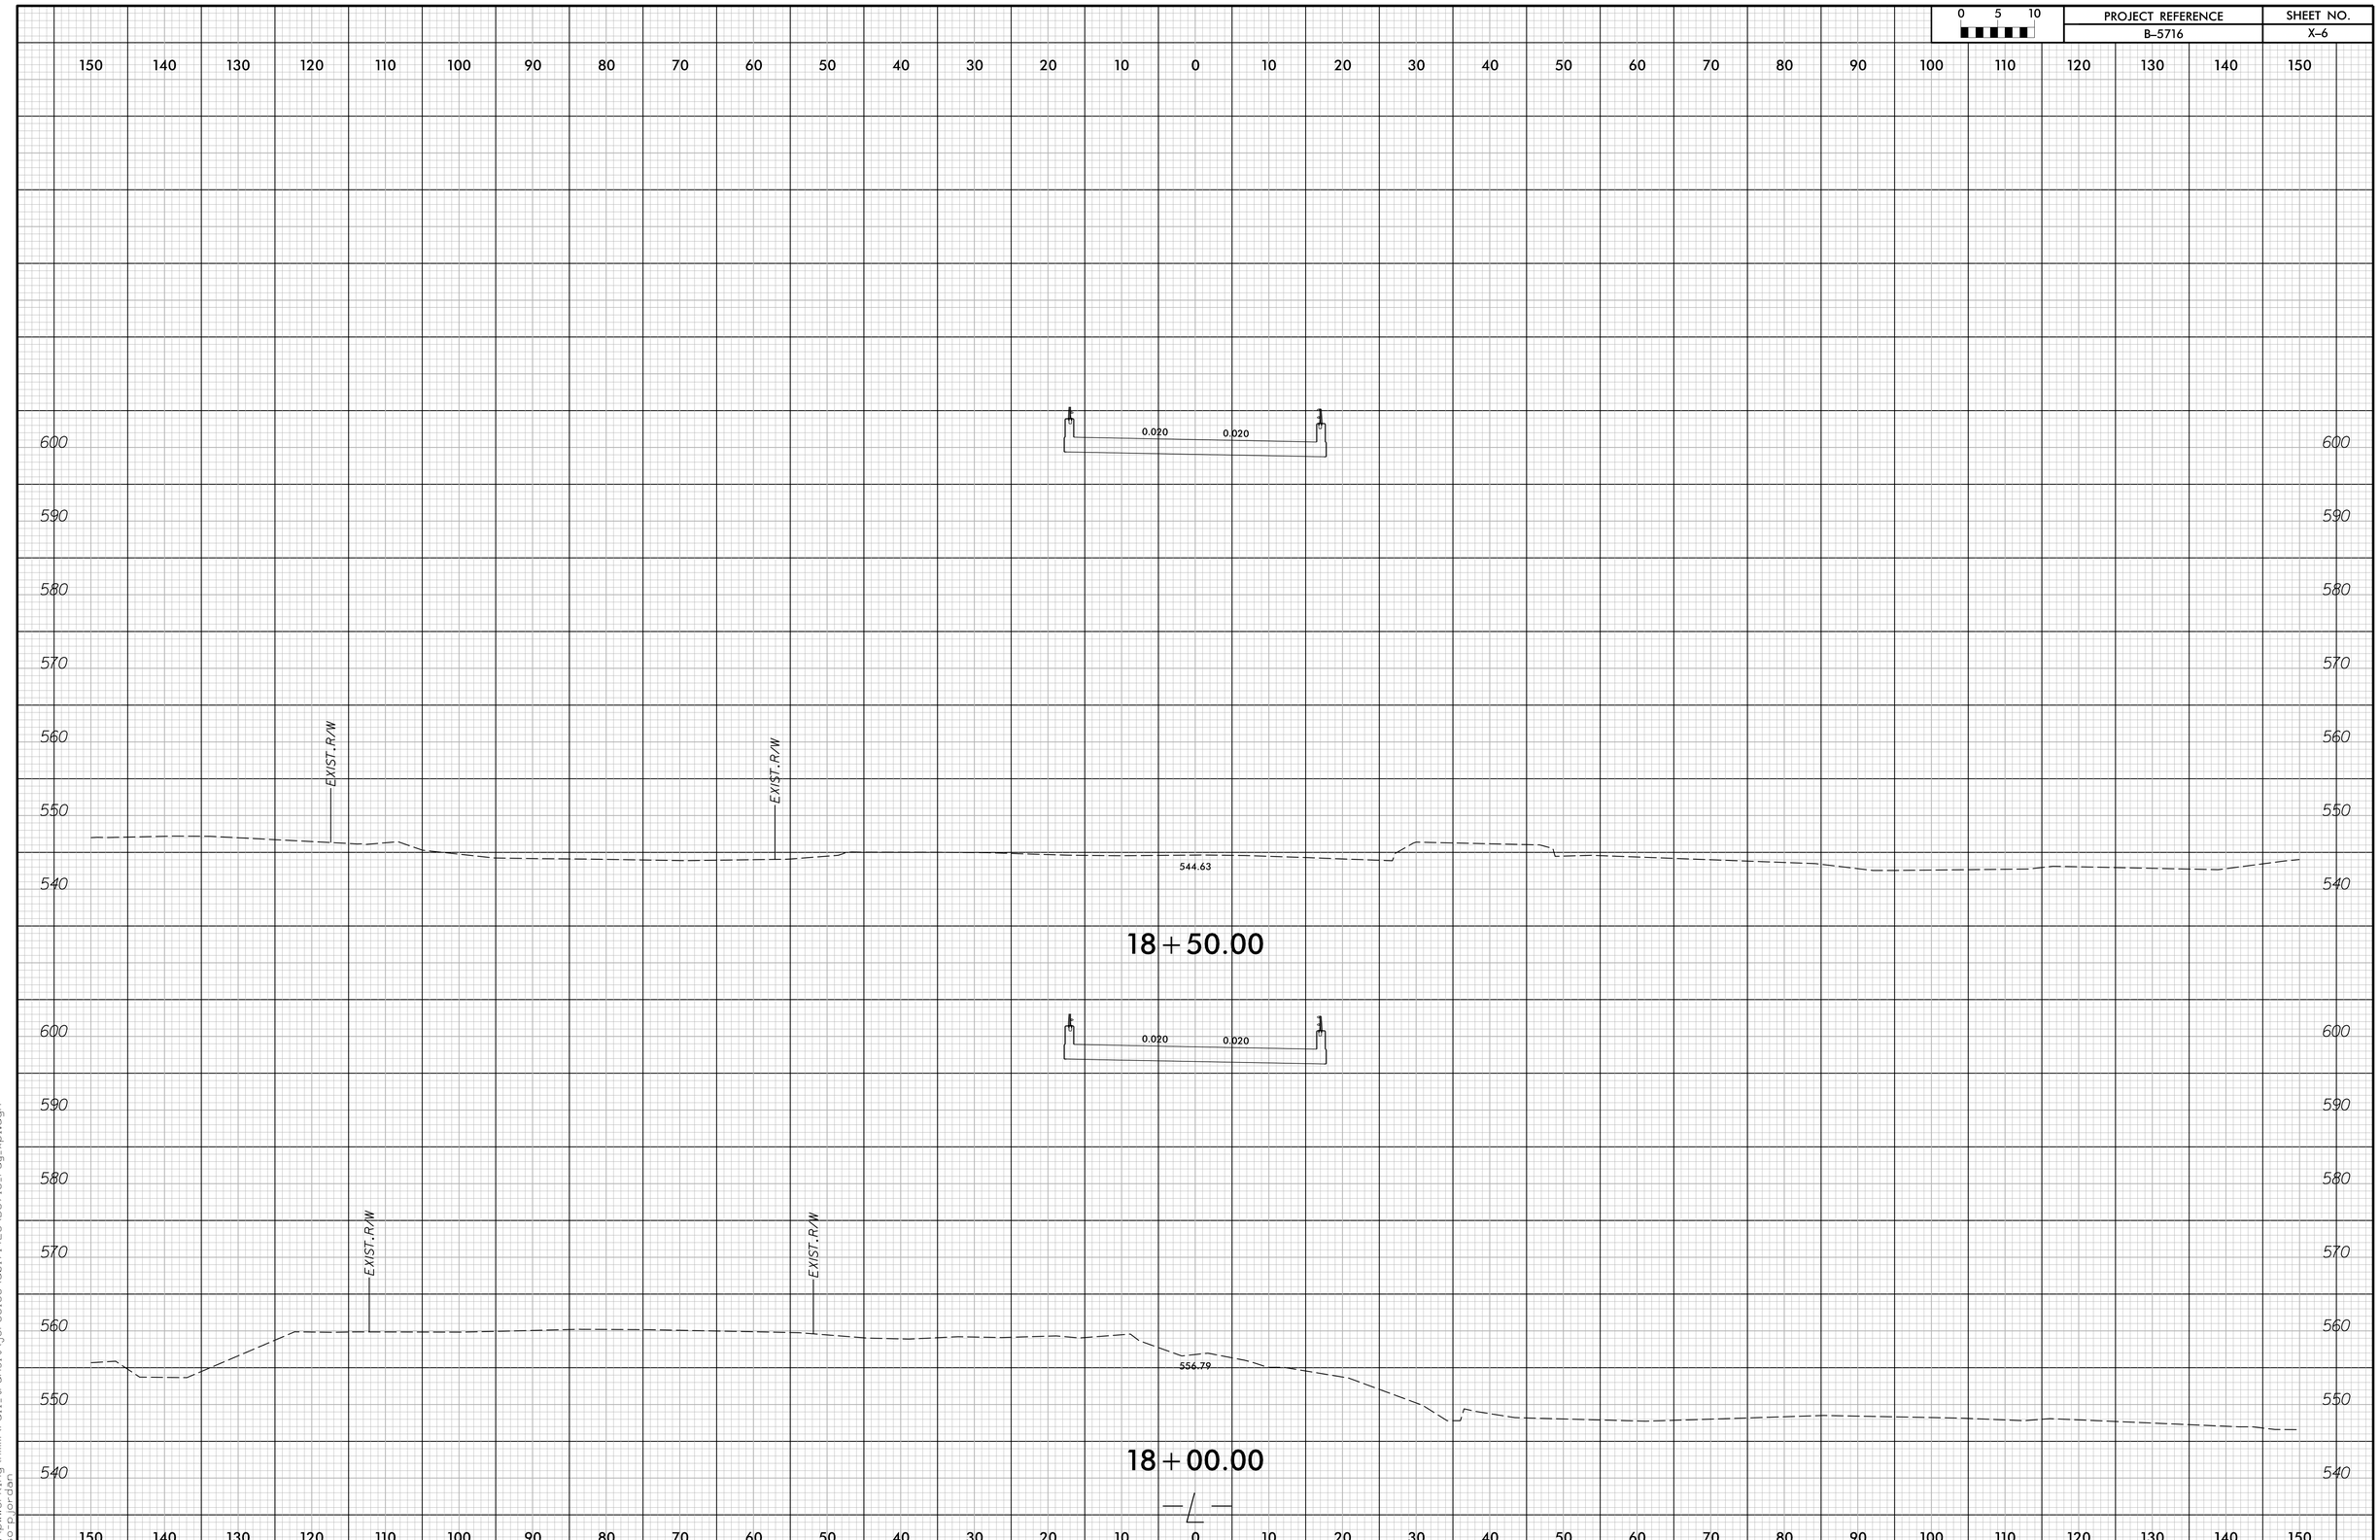

3/10/2025 9:15:07 AM
c:\pworking\hmm\rail_transit\jor66165\d0171423\B5716_rdy_xpl.dgn
isa-p.jordan

PROJECT REFERENCE	SHEET NO.
B-5716	X-7

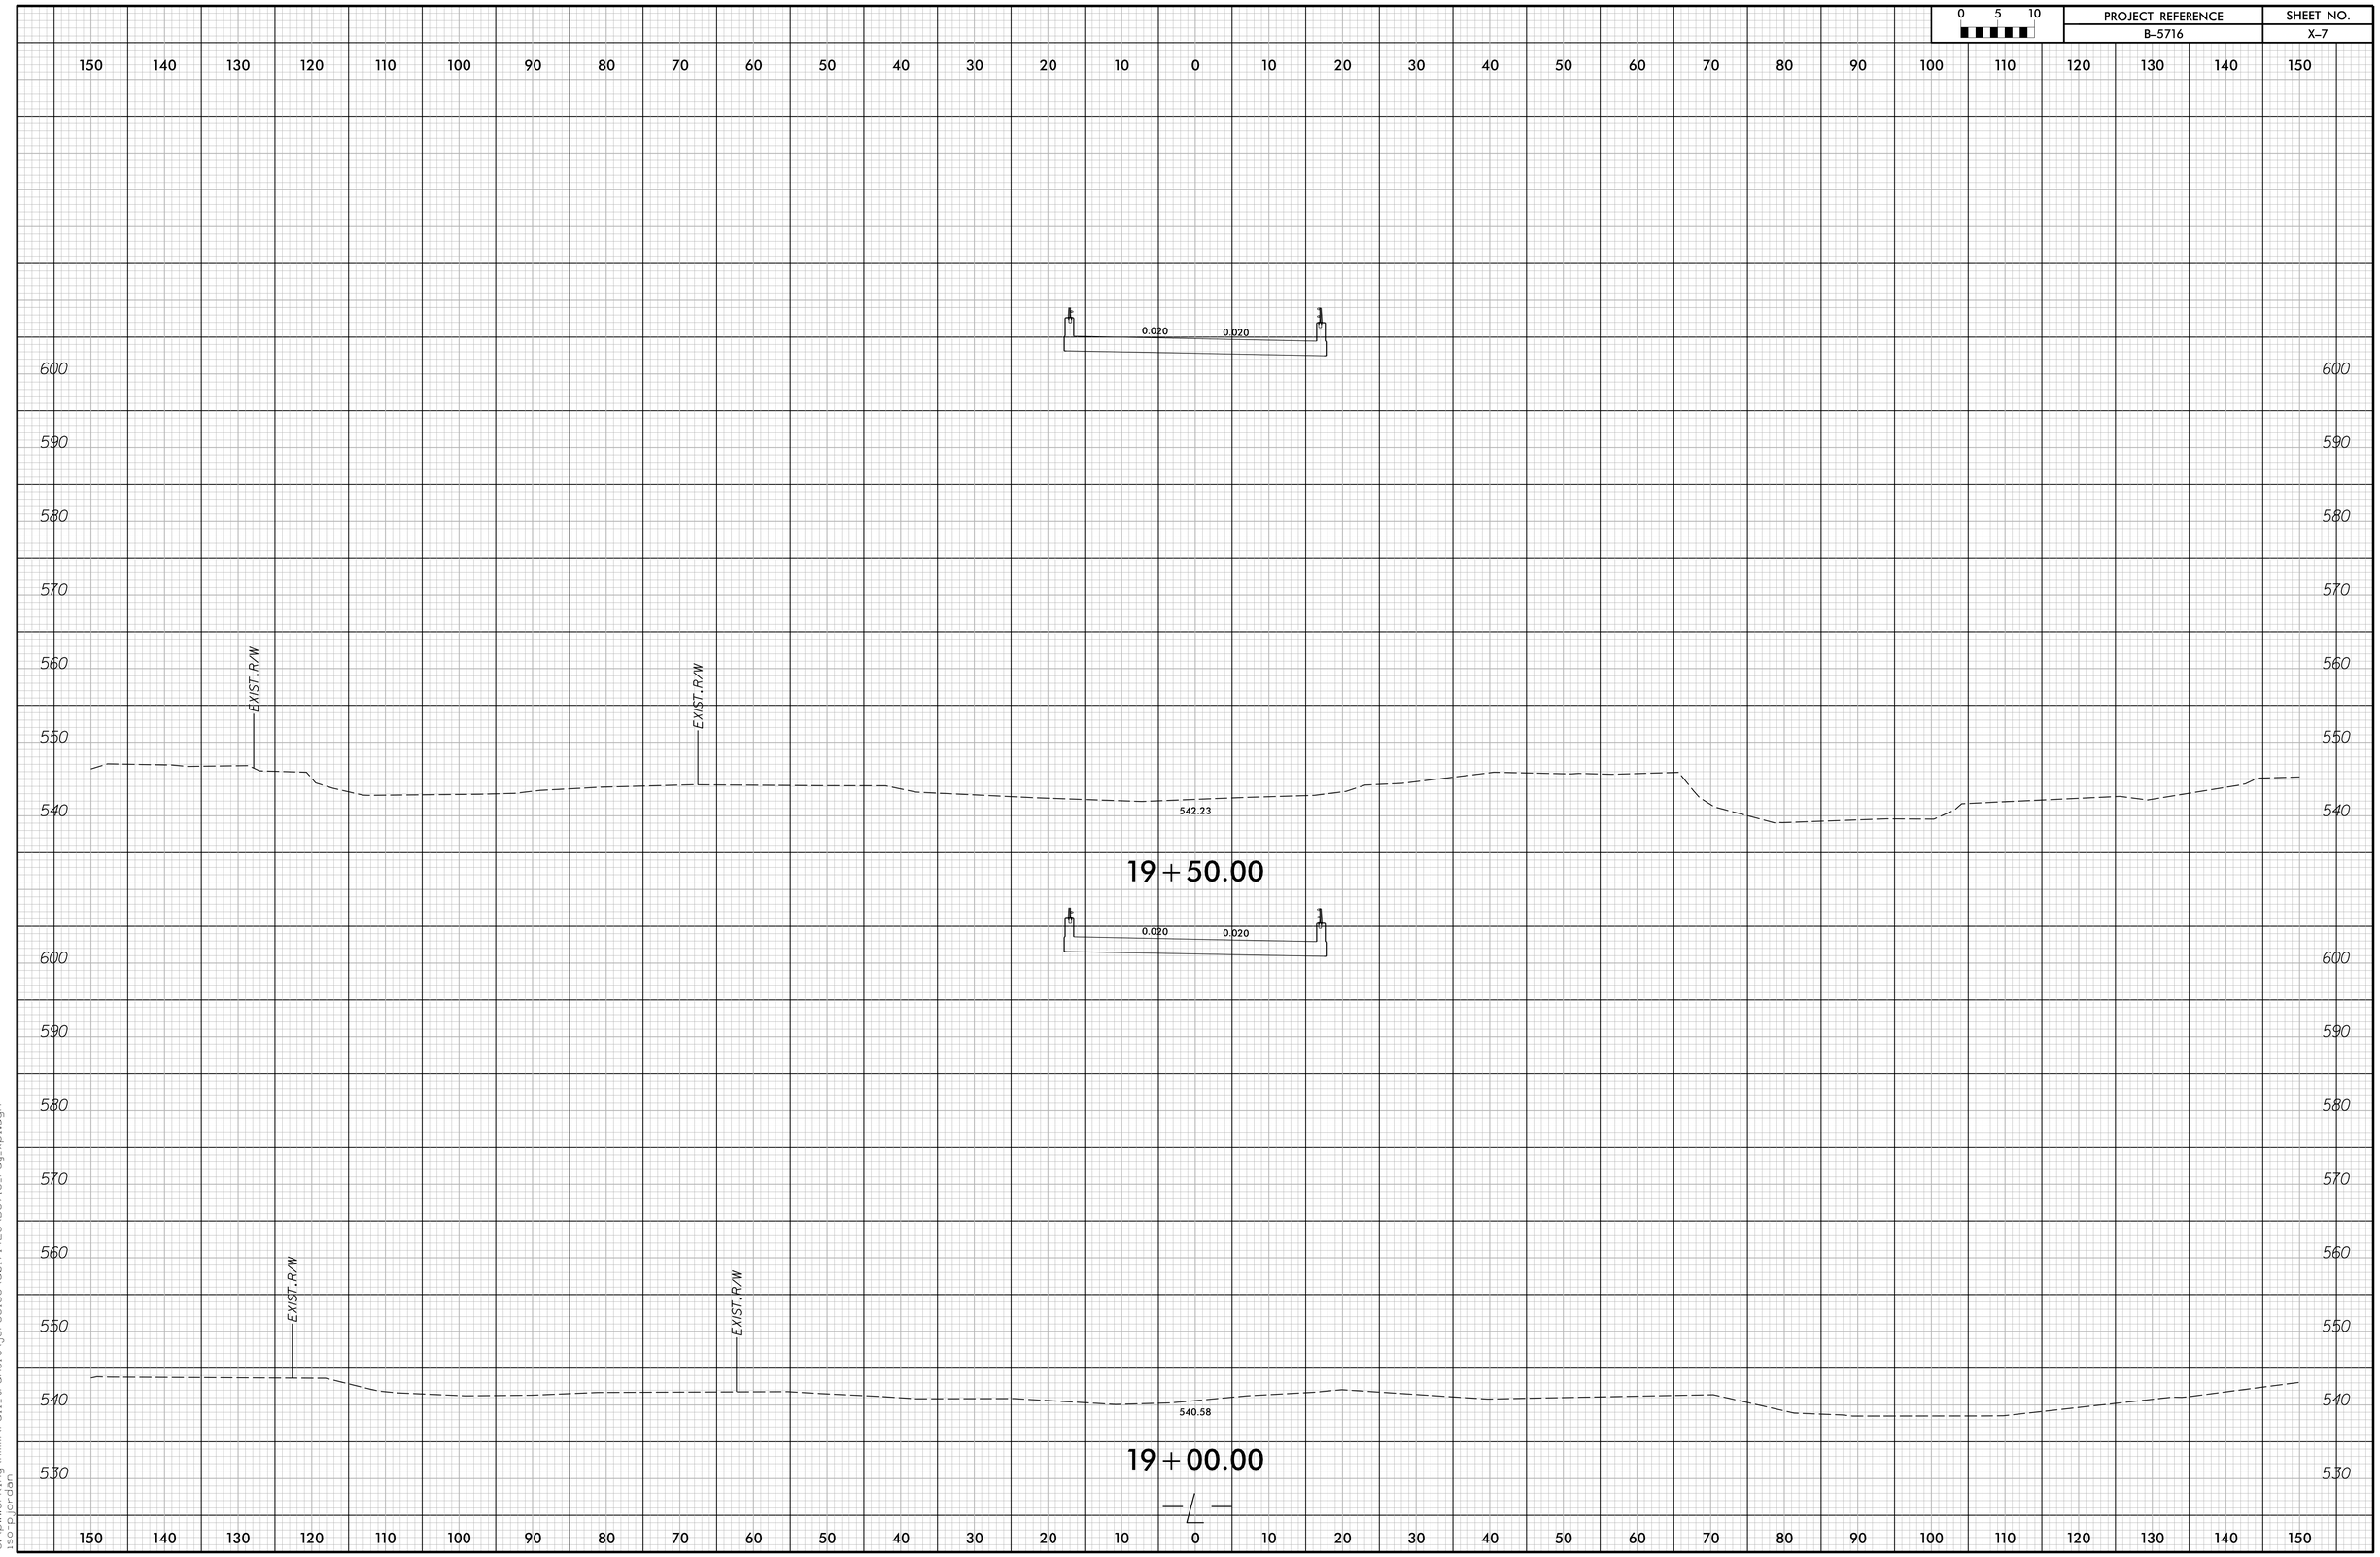

3/10/2025 9:15:17 AM
c:\pwworking\hmm\rail_transit\jor66165\d0171423\B5716_rdy_xpl.dgn
isop.jordan

0 5 10	PROJECT REFERENCE	SHEET NO.
	B-5716	X-8

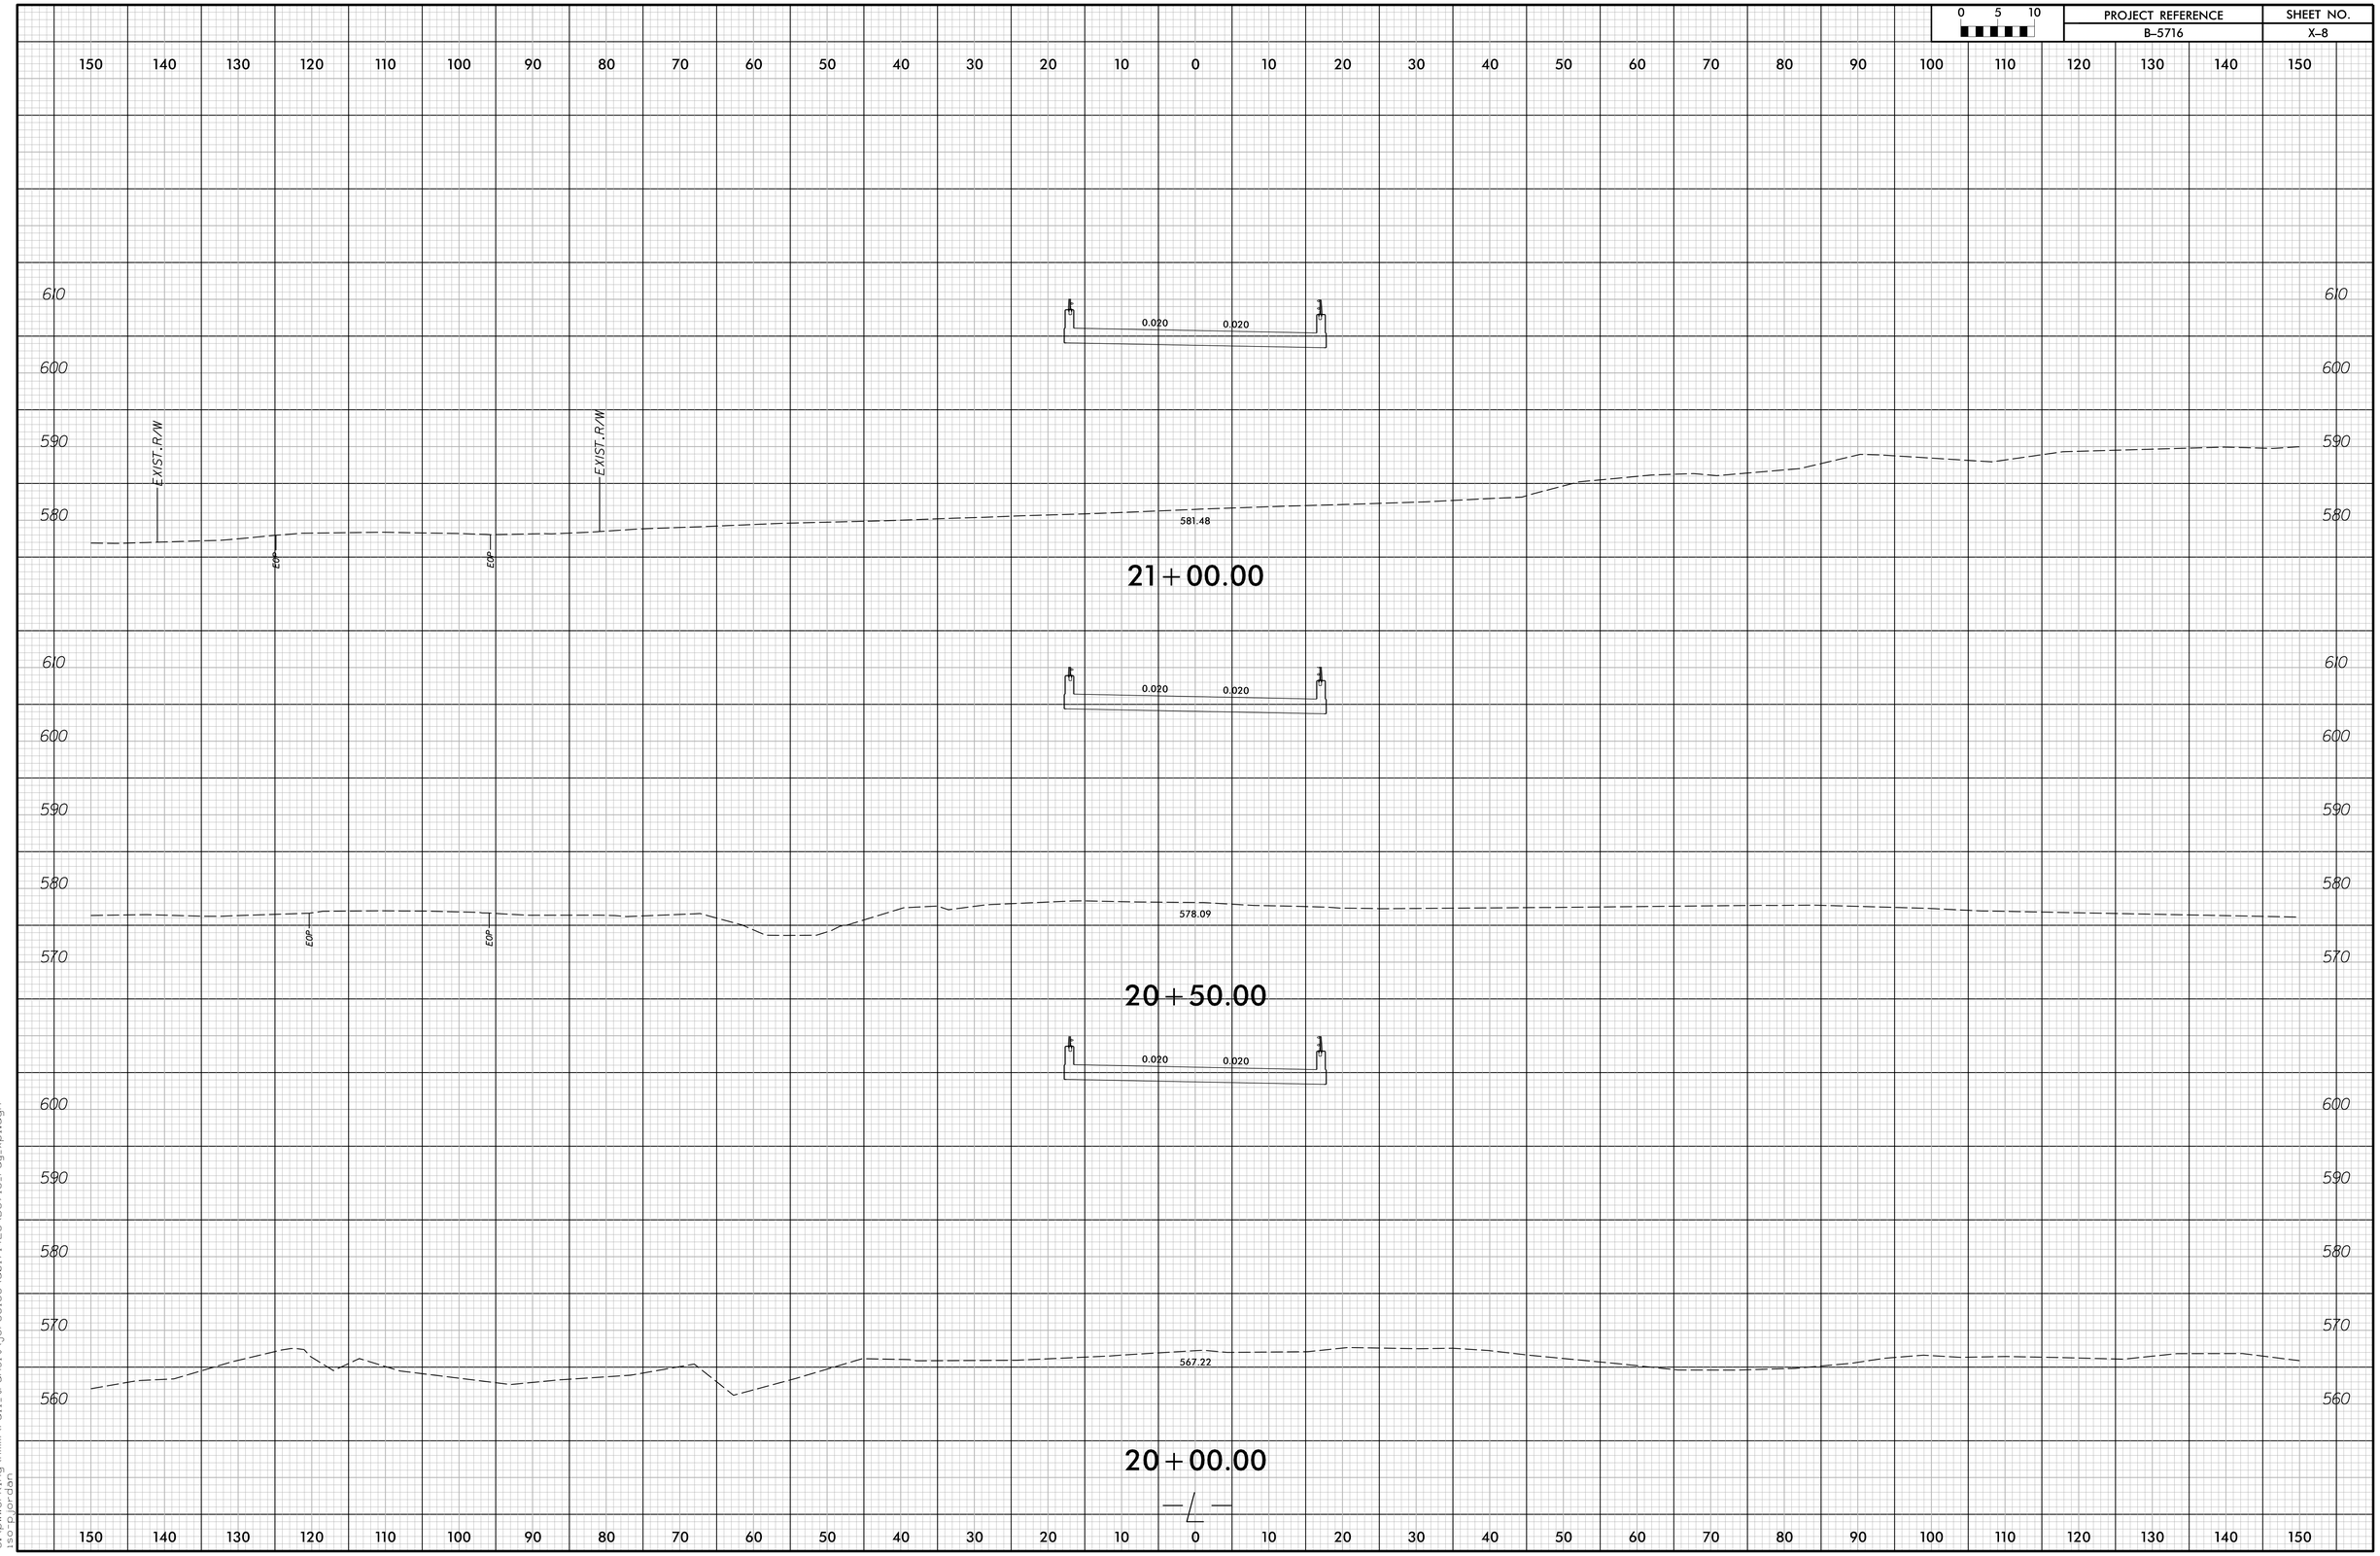

3/10/2025 9:15:25 AM
c:\pwworking\hmm\rail_transit\jor66165\d0171423\B5716_rdy_xpl.dgn
150-p.jordan

0 5 10	PROJECT REFERENCE	SHEET NO.
	B-5716	X-9

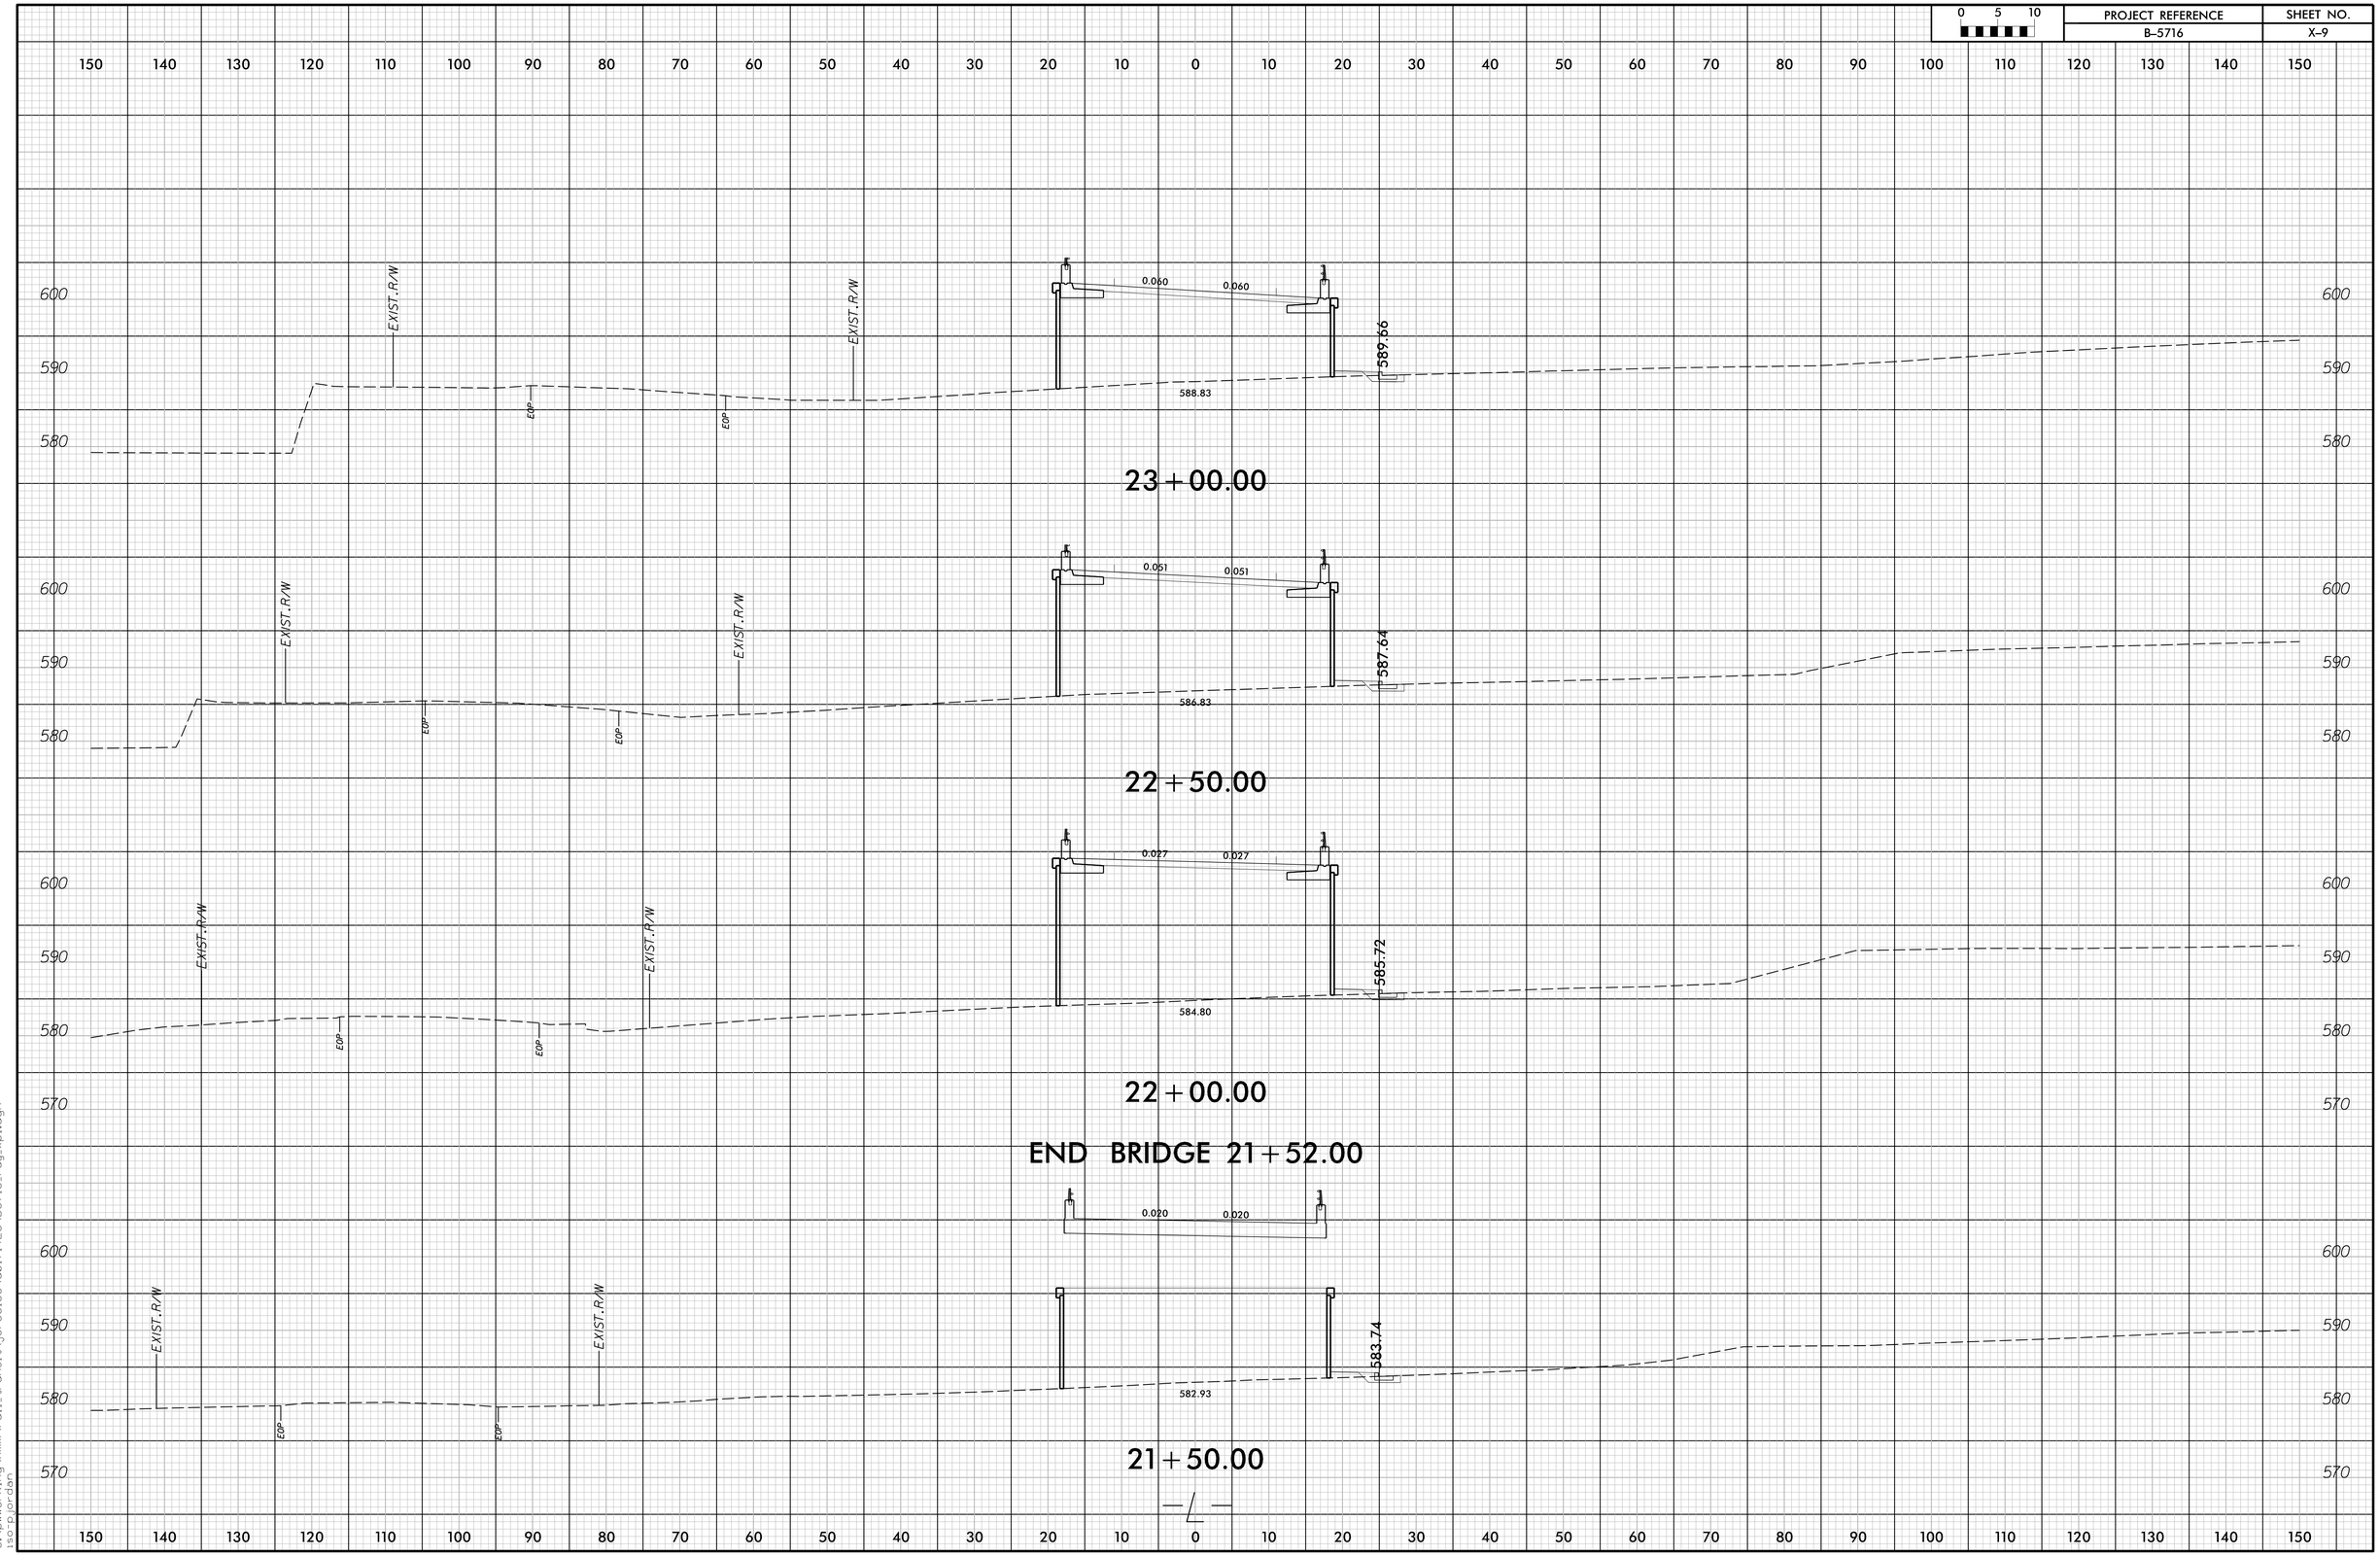

3/10/2025 9:15:34 AM
c:\pwworking\hmm\rail.transit\jor66165\d0171423\B5716_rdy_xpl.dgn
isa:p.jordan

PROJECT REFERENCE	SHEET NO.
B-5716	X-10

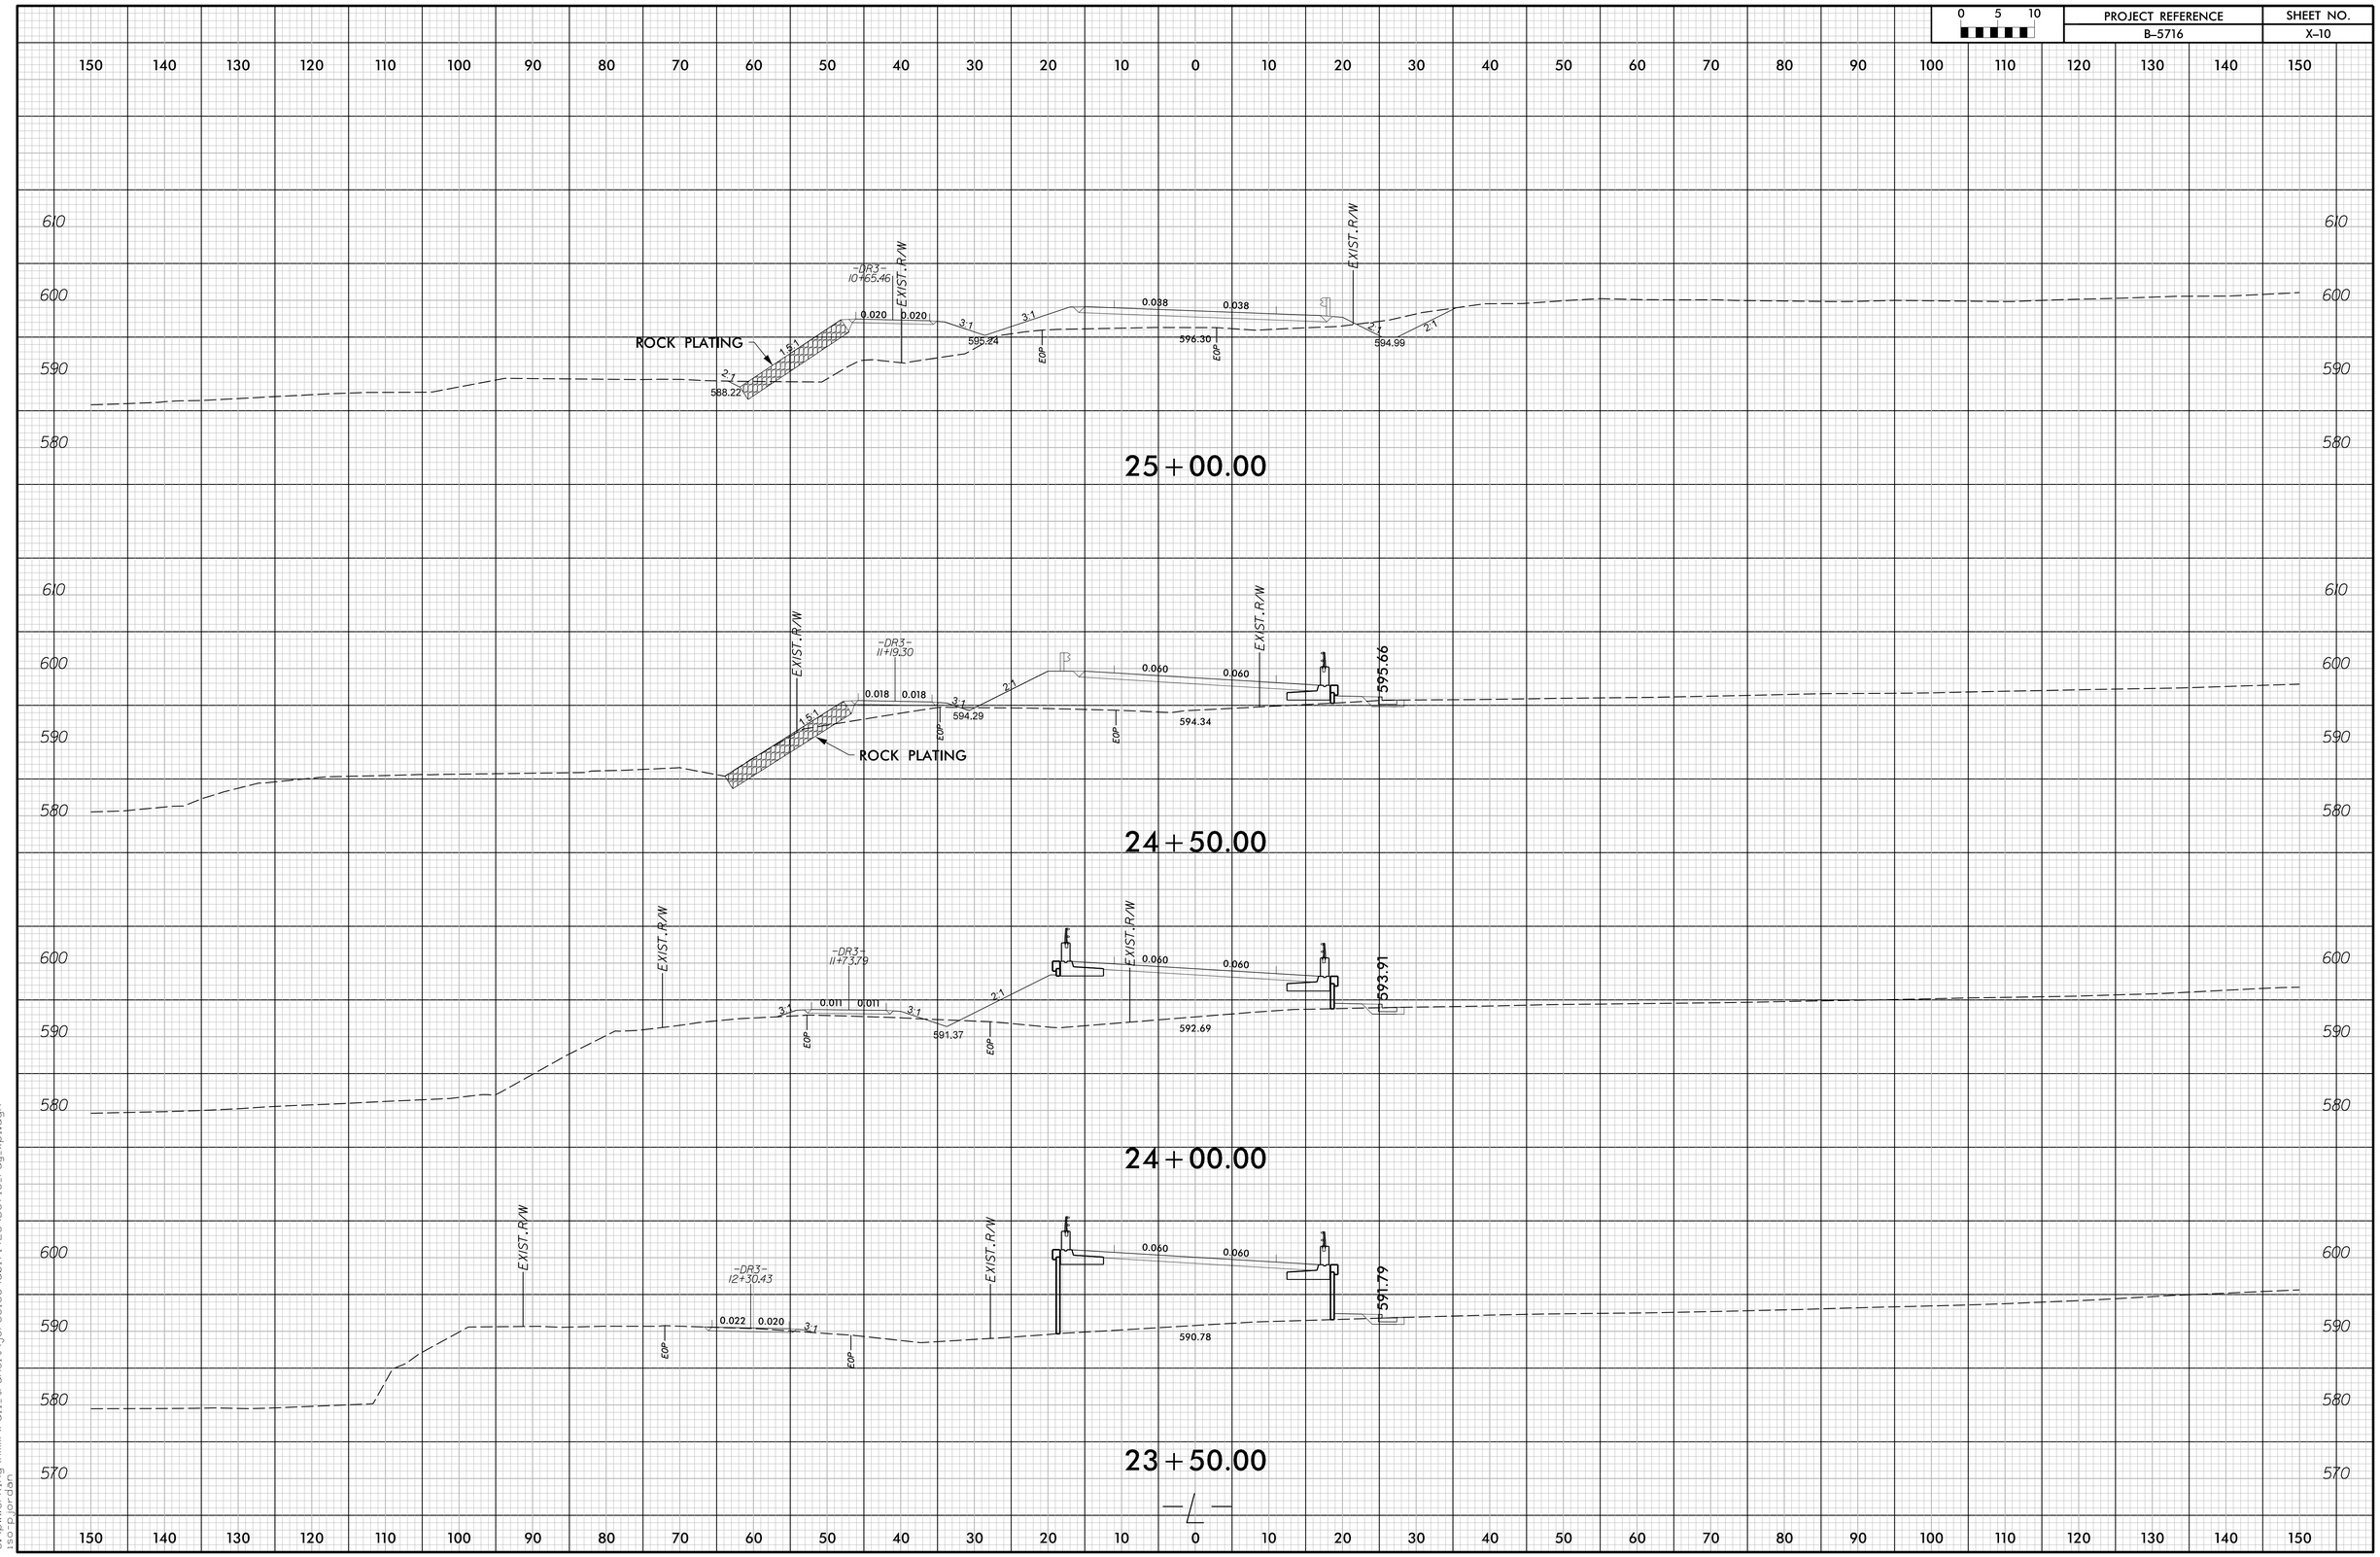

3/10/2025 9:15:43 AM
c:\pwworking\hmm\rail transit\jor66165\d0171423\B5716_rdy_xpl.dgn
isop jordan

0 5 10	PROJECT REFERENCE	SHEET NO.
	B-5716	X-11

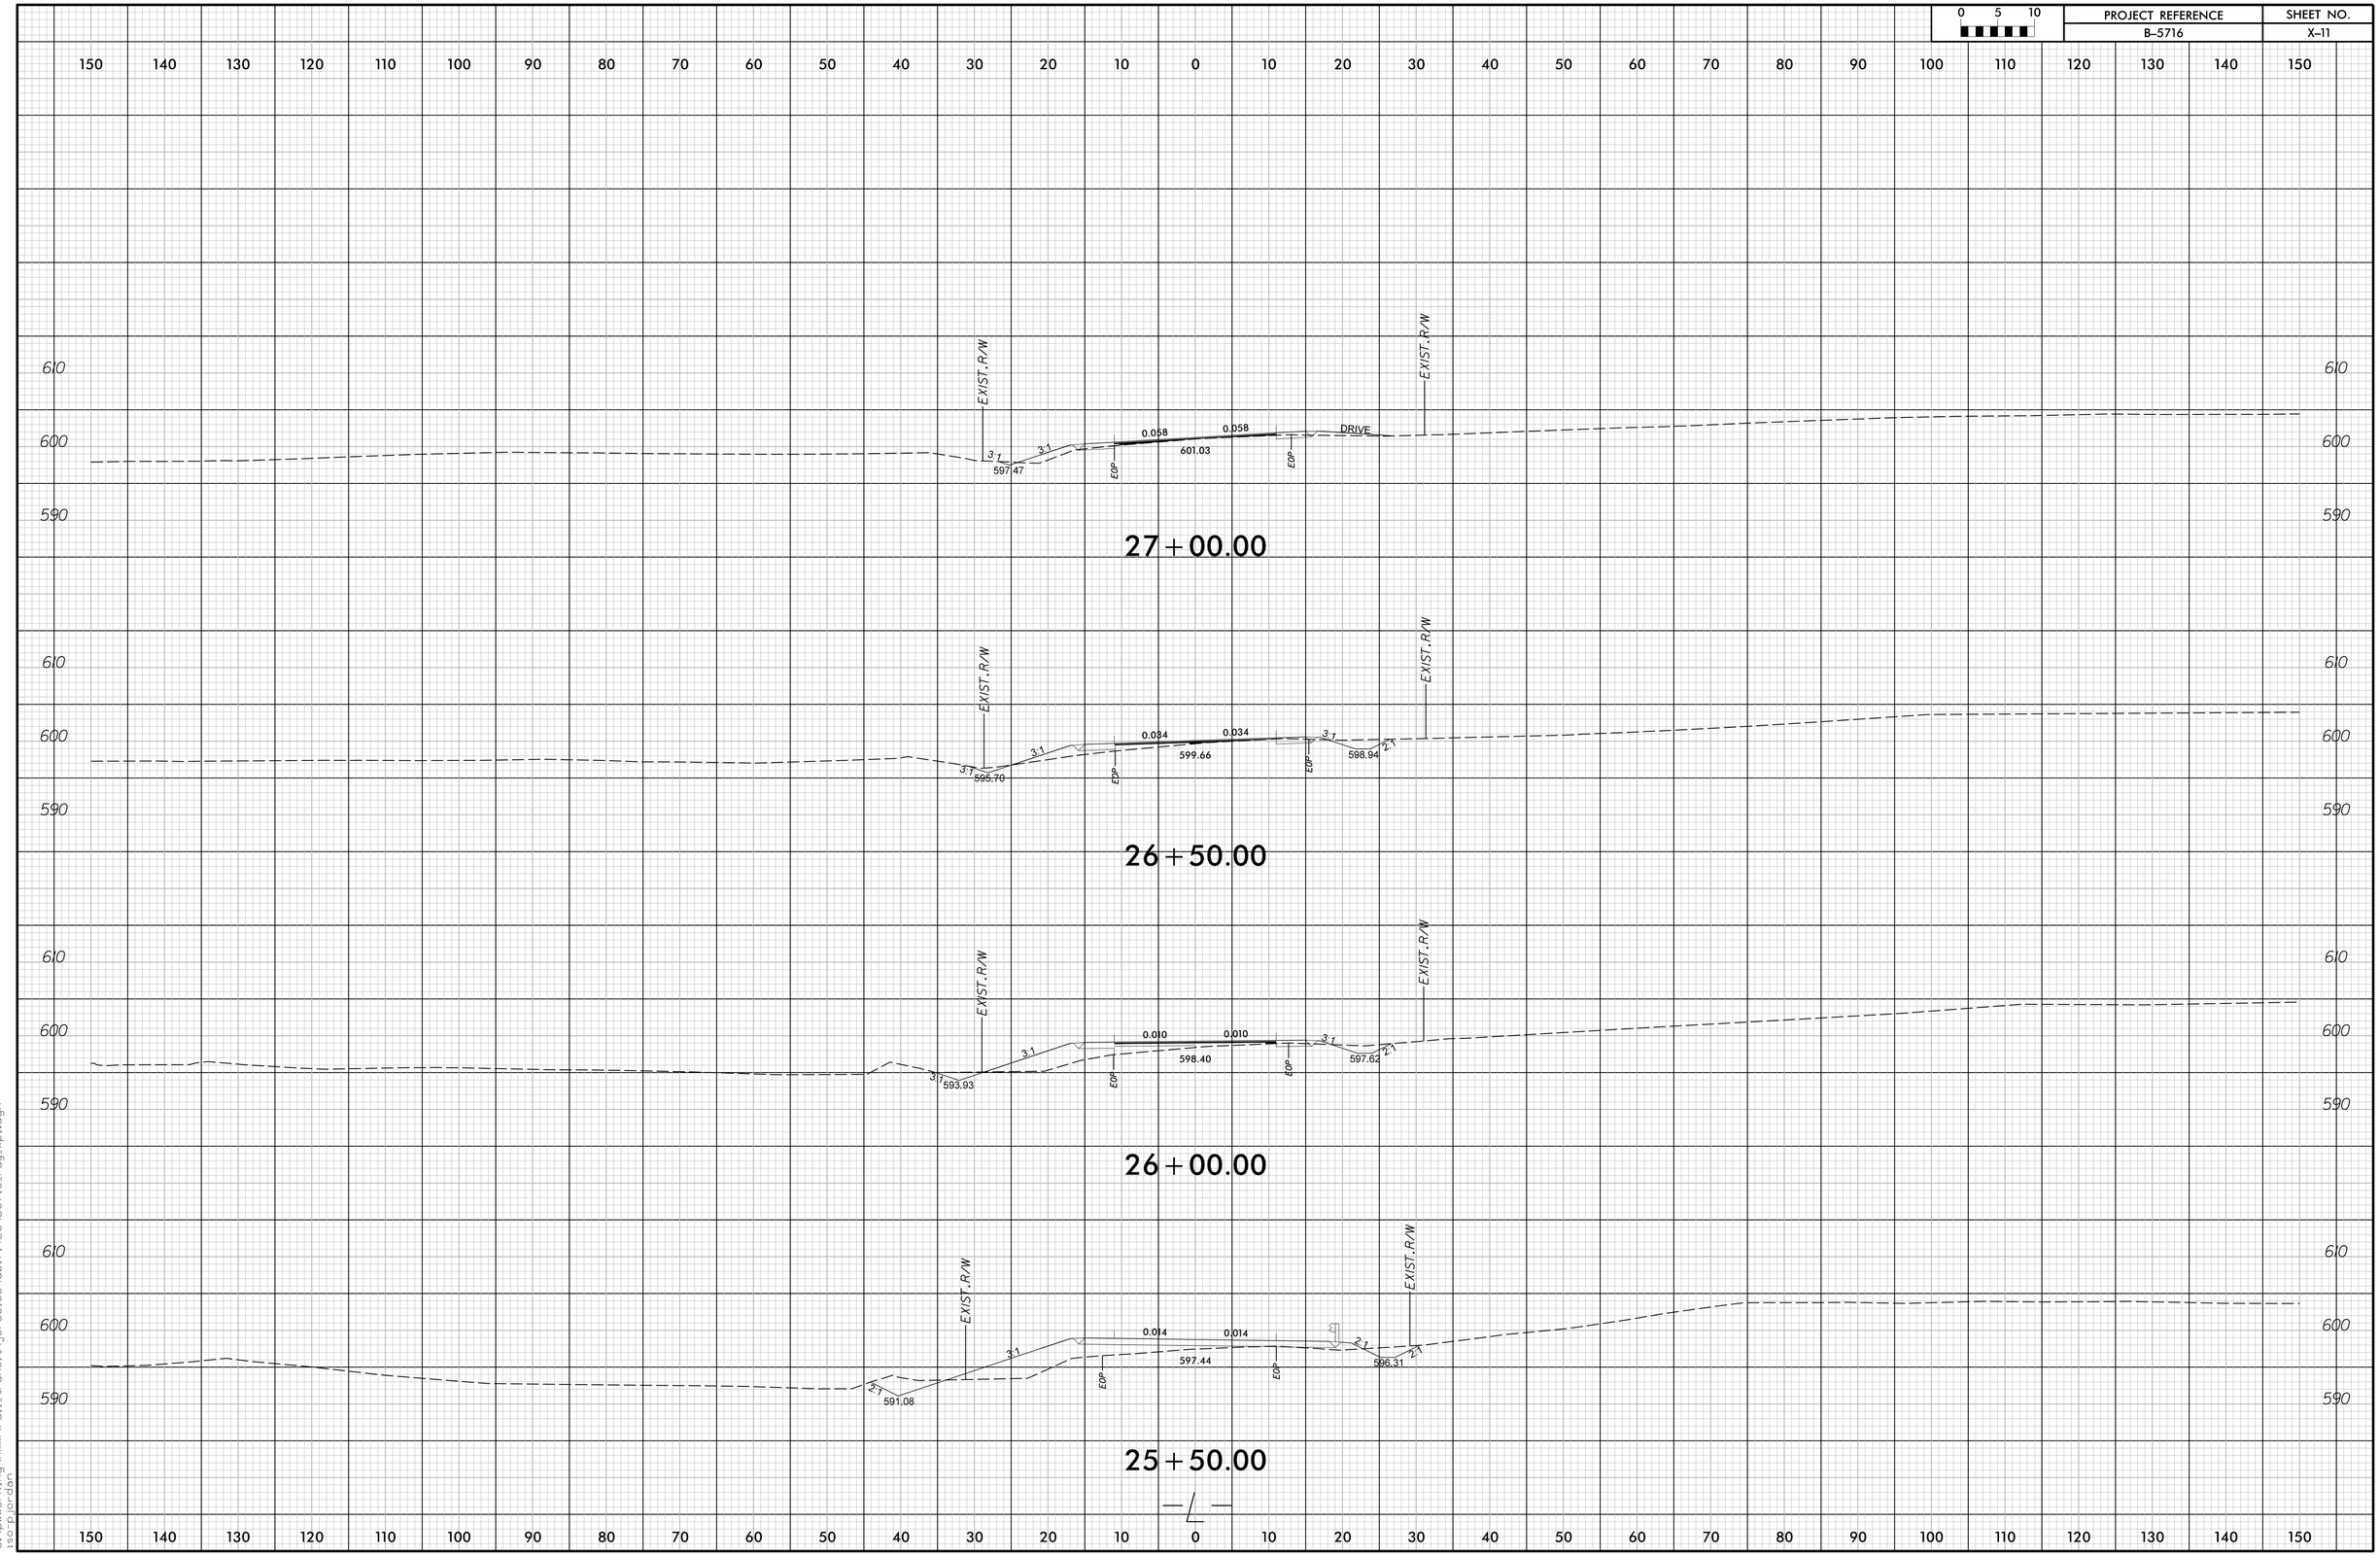

3/10/2025 9:15:52 AM
c:\pworking\hmm\rail_transit\jor66165\d0171423\B5716_rdy_xpl.dgn
iso_p_jordan

0 5 10	PROJECT REFERENCE	SHEET NO.
	B-5716	X-12

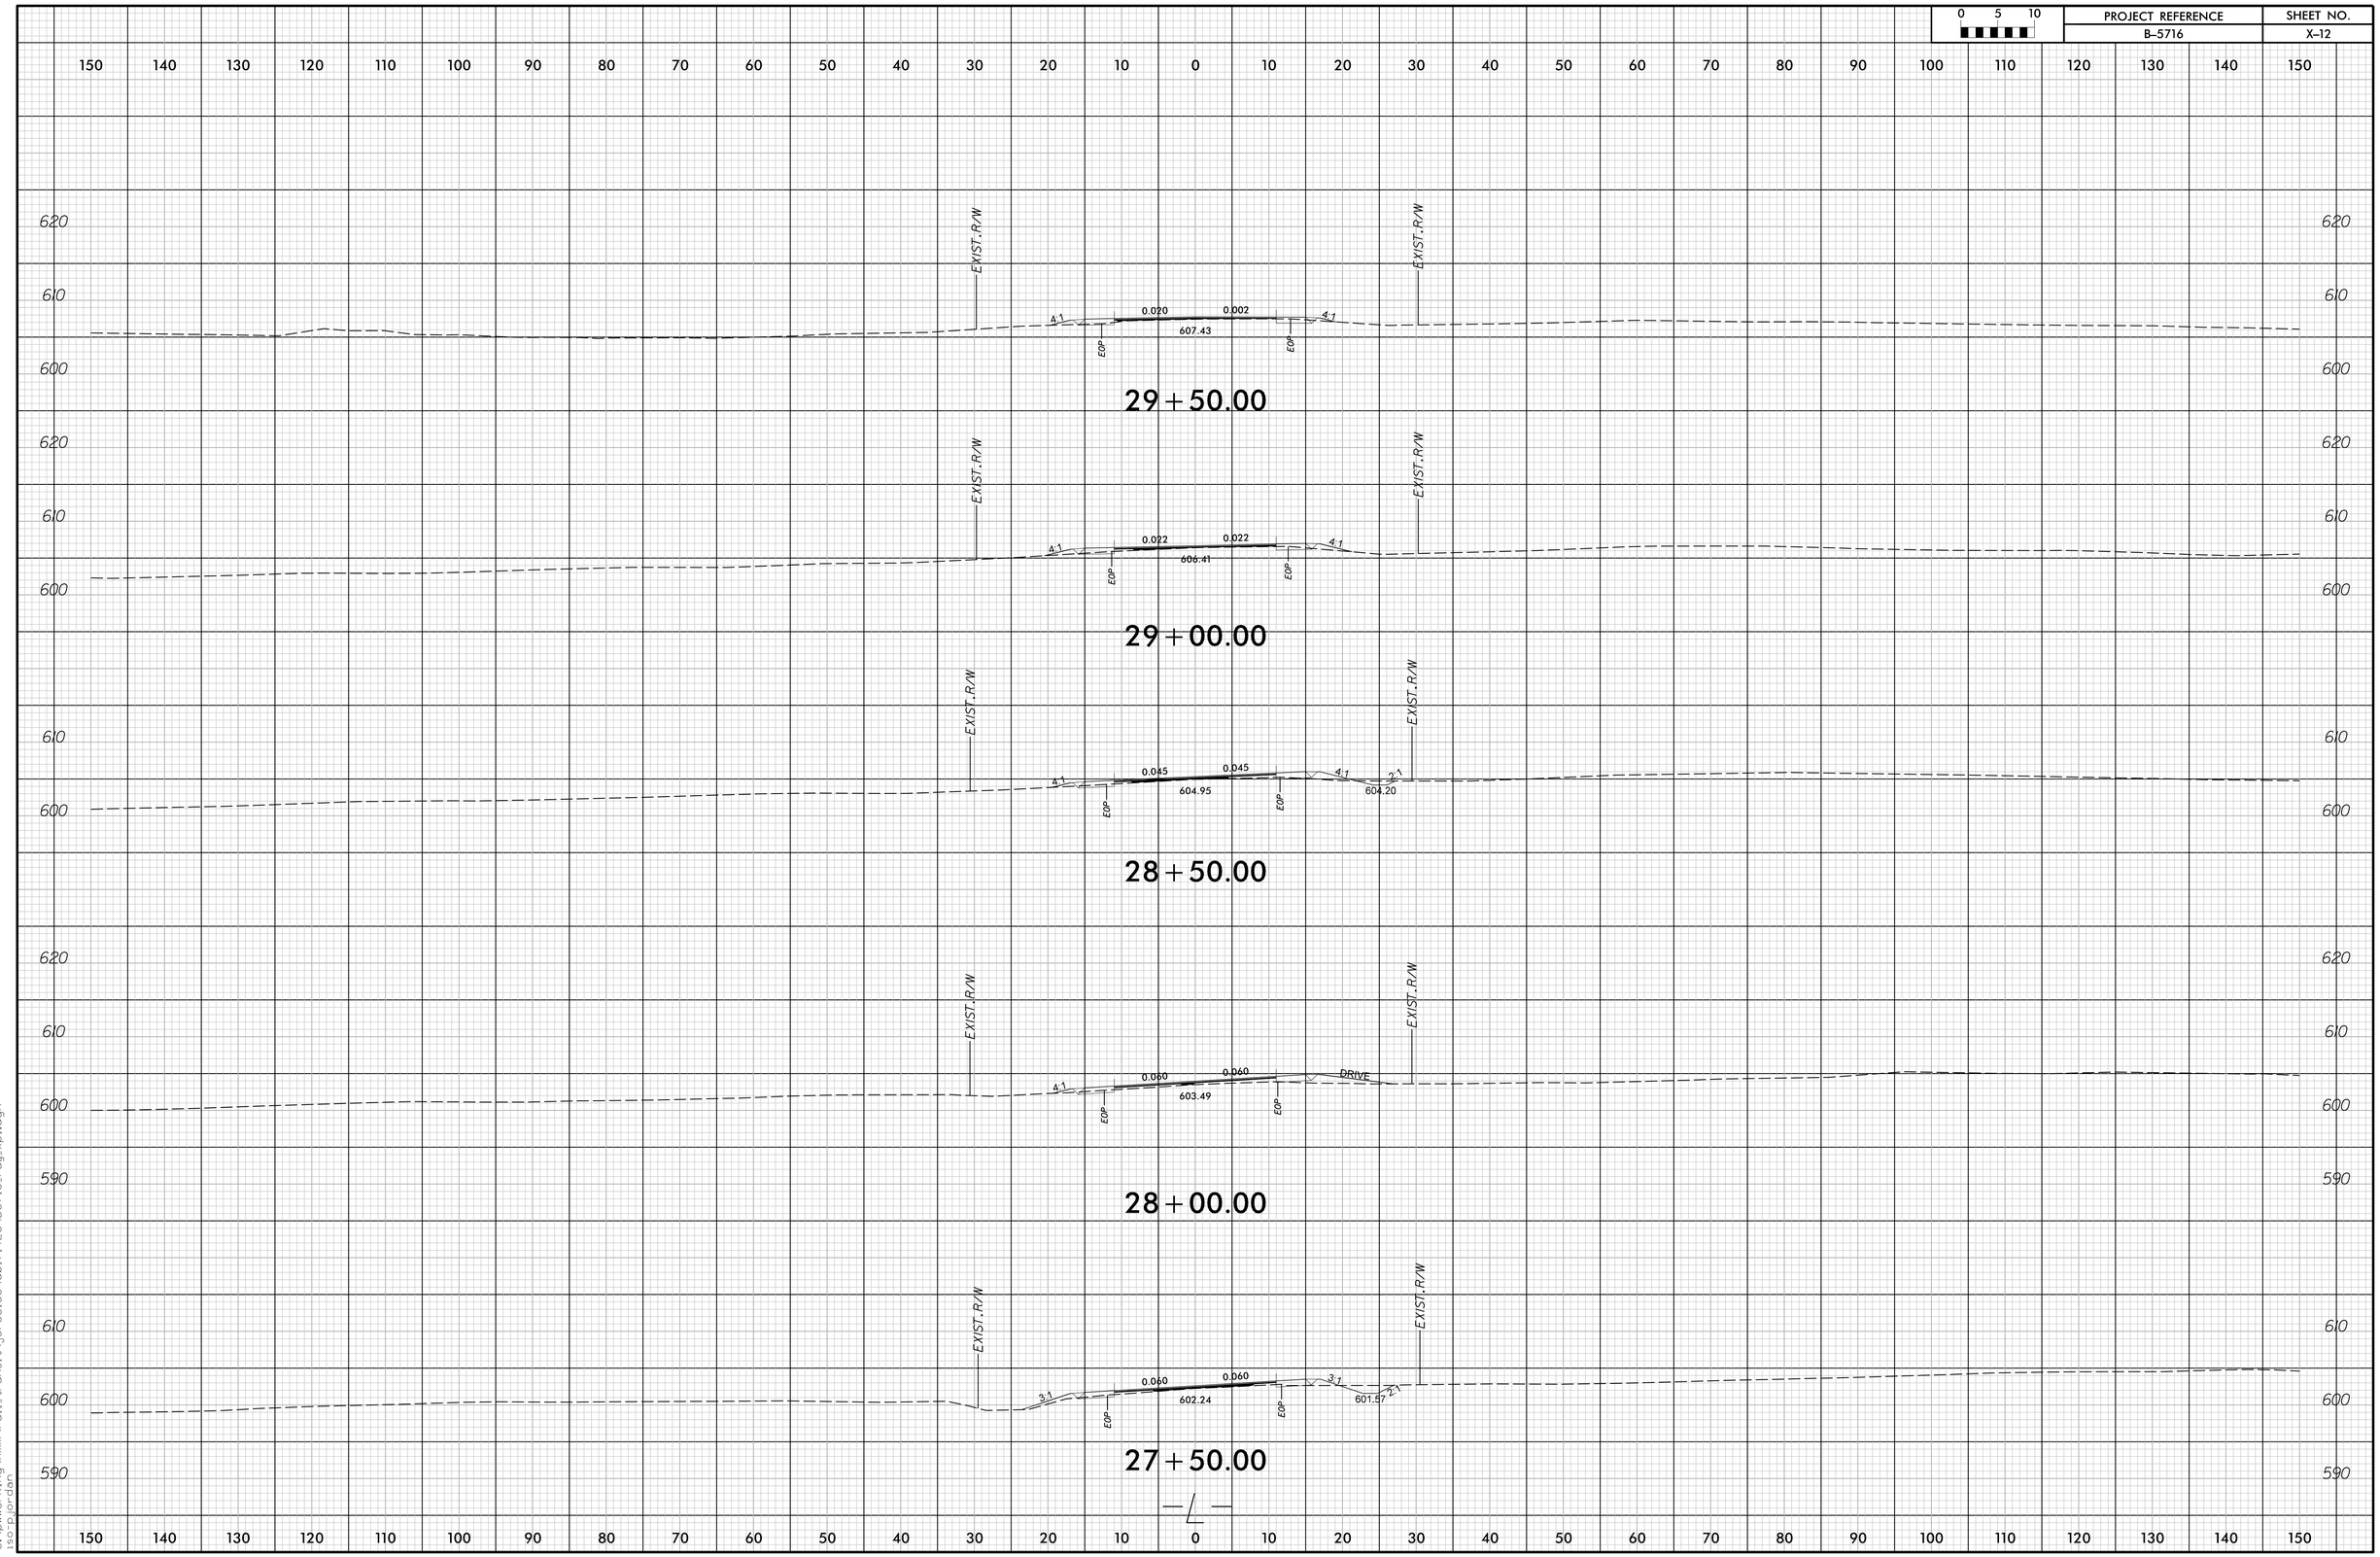

3/10/2025 9:16:00 AM
c:\pwworking\hmm\rail transit\jor66165\d0171423\B5716_rdy_xpl.dgn
isop_jordan

PROJECT REFERENCE	SHEET NO.
B-5716	X-13

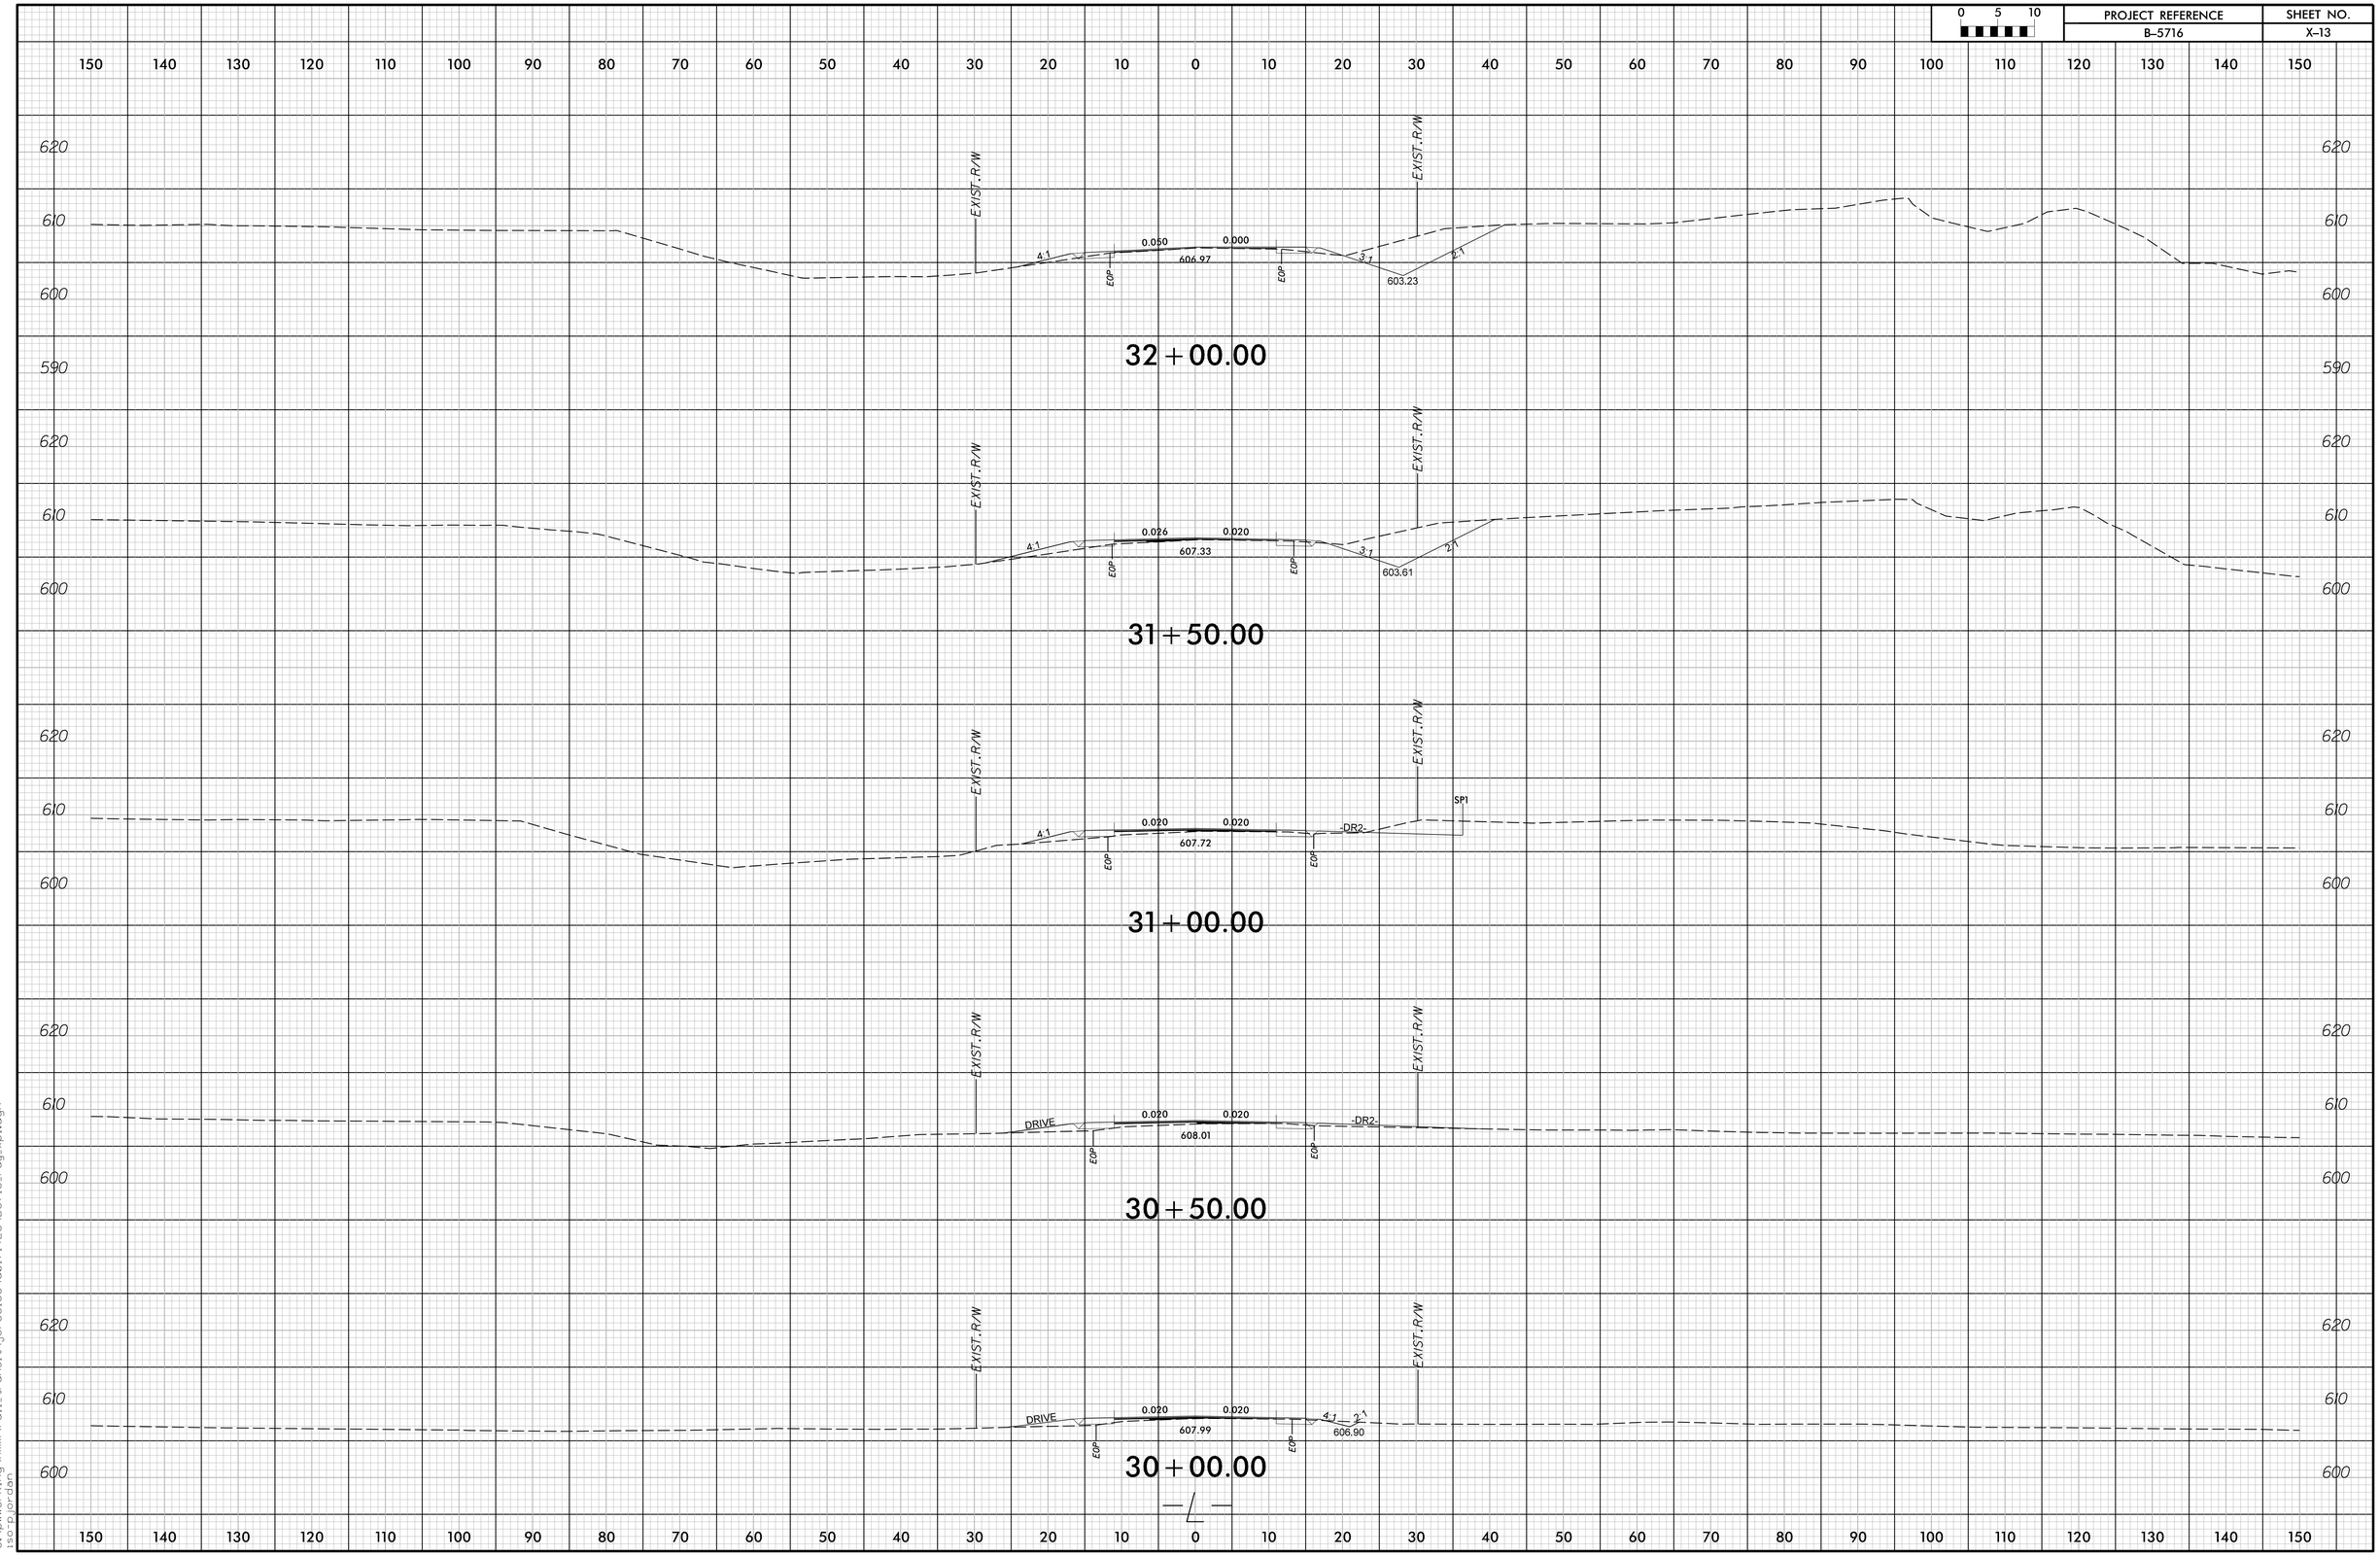

3/10/2025 9:16:10 AM
c:\pwworking\hmm\rail transit\jor66165\d0171423\B5716_rdy_xpl.dgn
isopjordan

0 5 10	PROJECT REFERENCE	SHEET NO.
	B-5716	X-14

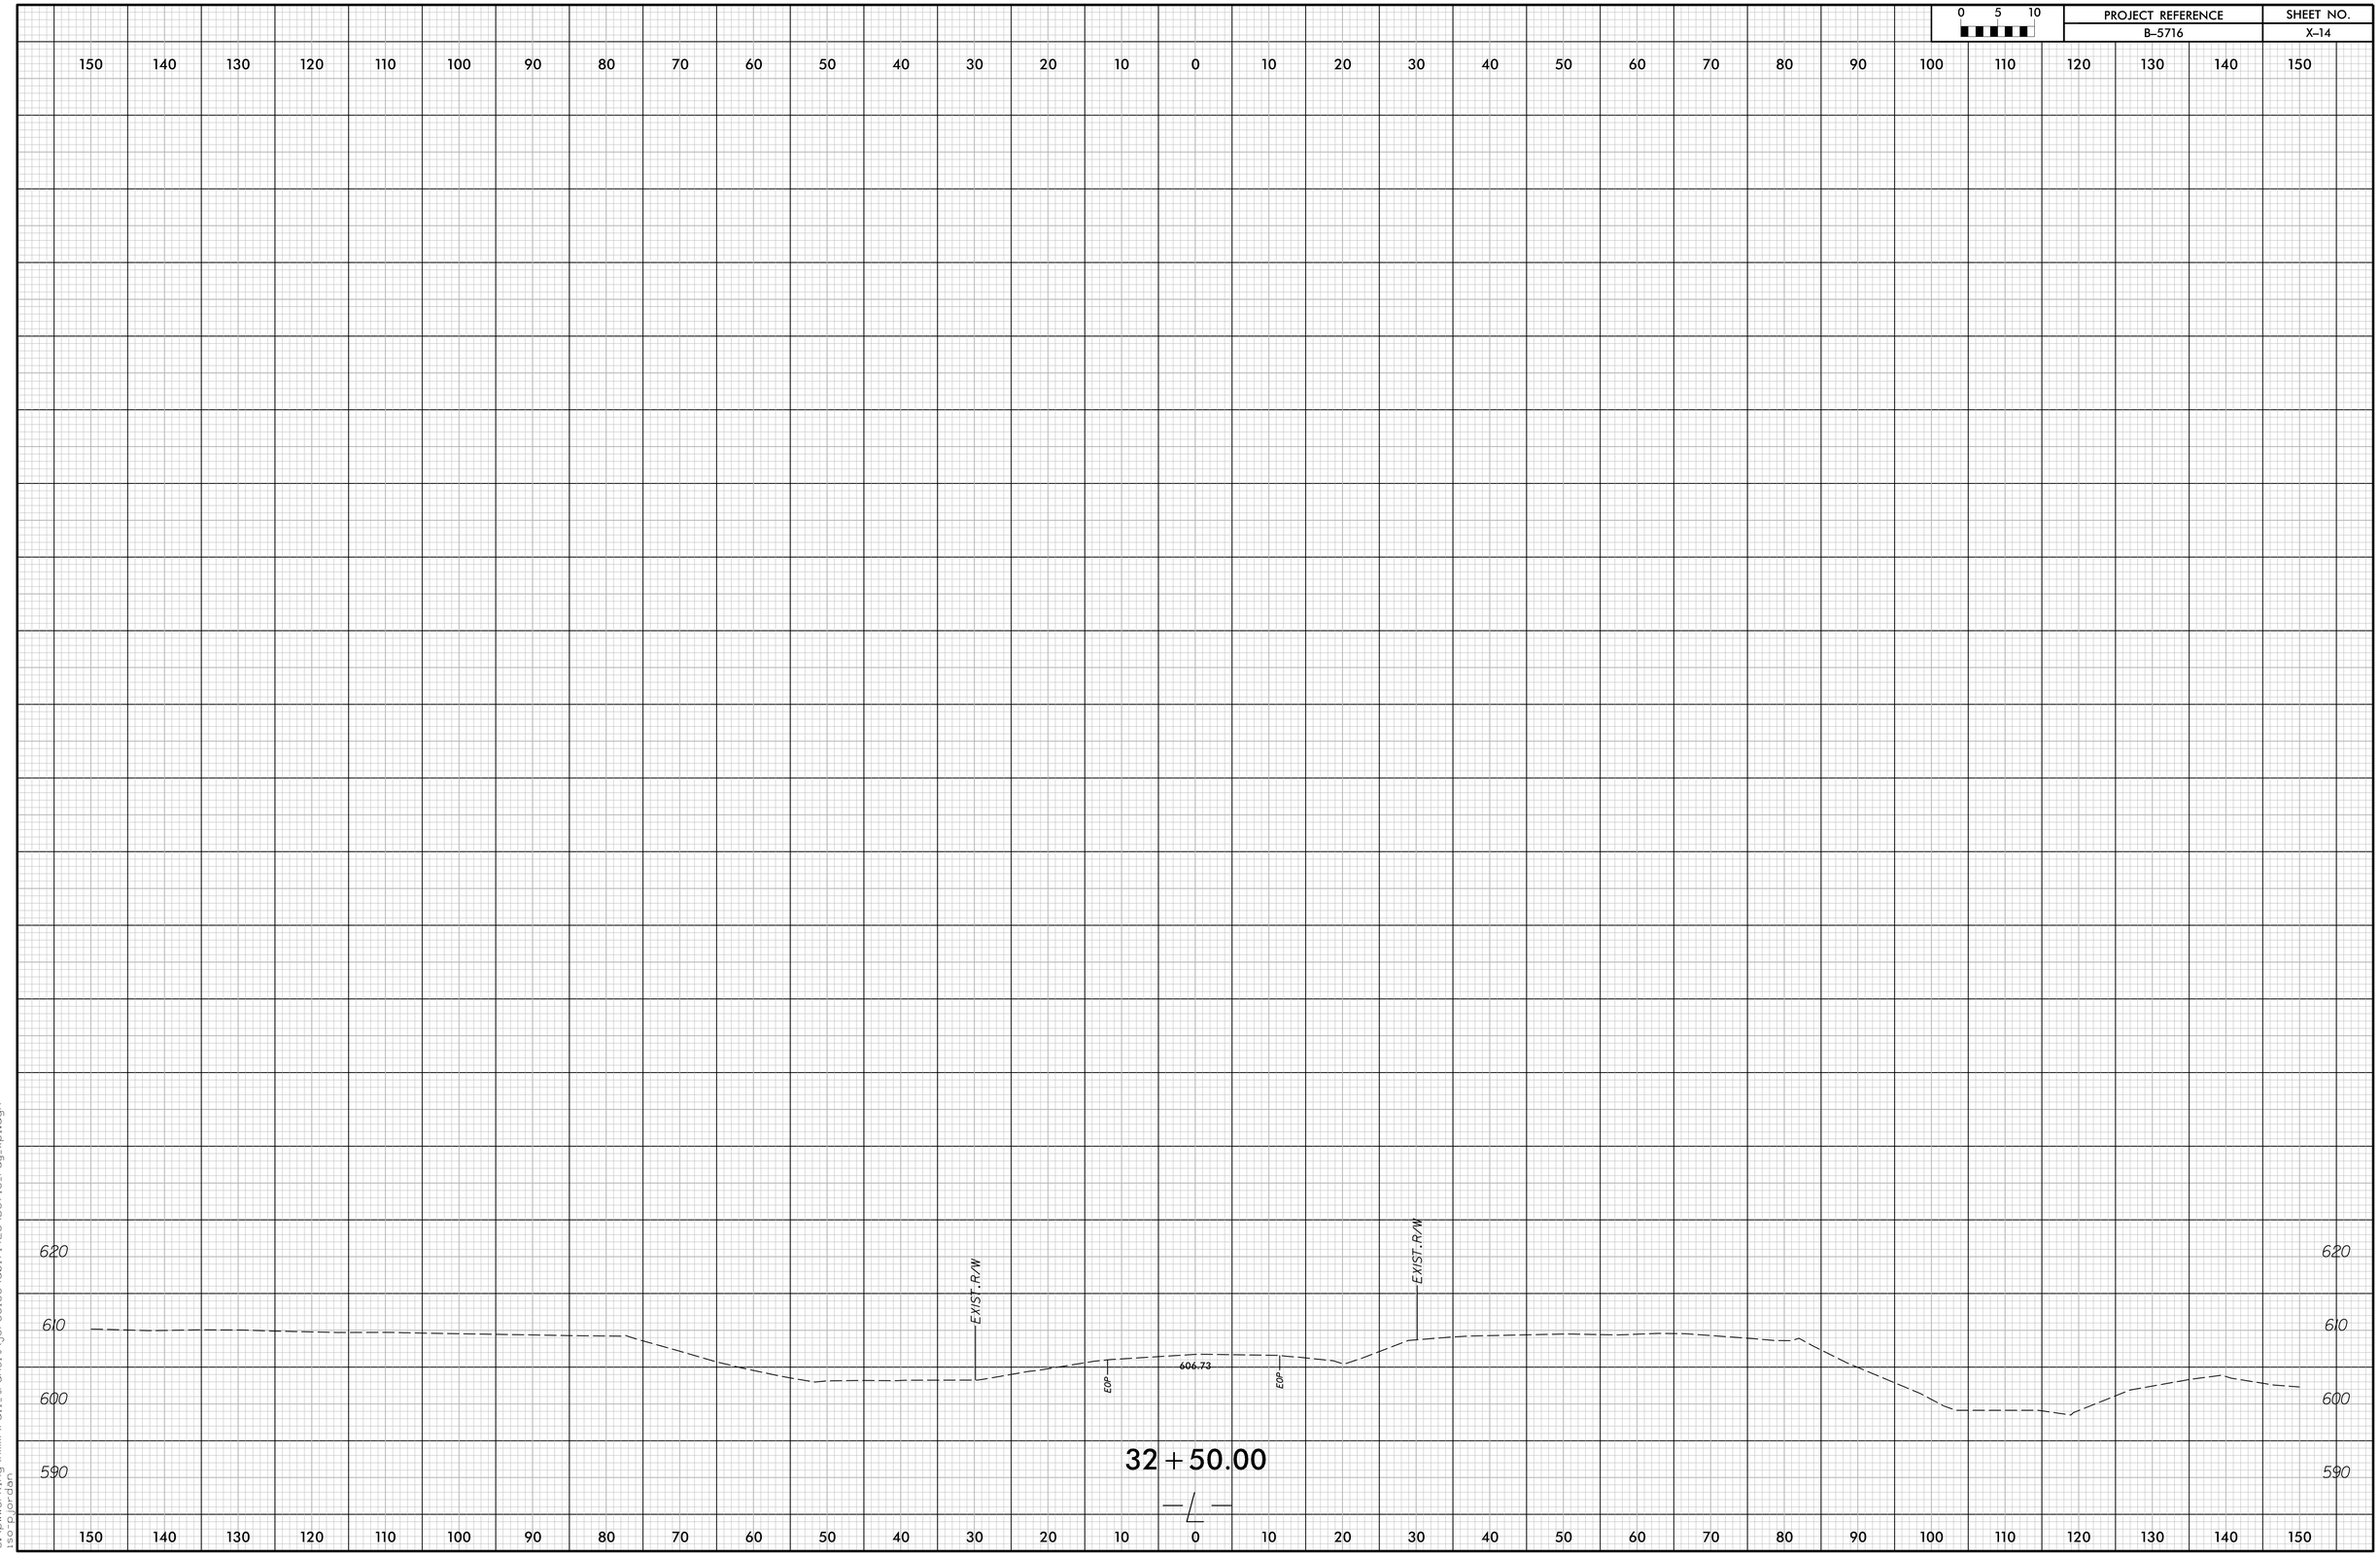

3/10/2025 9:16:18 AM
c:\pwworking\hmm\rail_transit\jor66165\d0171423\B5716_rdy_xpl.dgn
iso_p_jordan

0 5 10	PROJECT REFERENCE	SHEET NO.
	B-5716	X-15

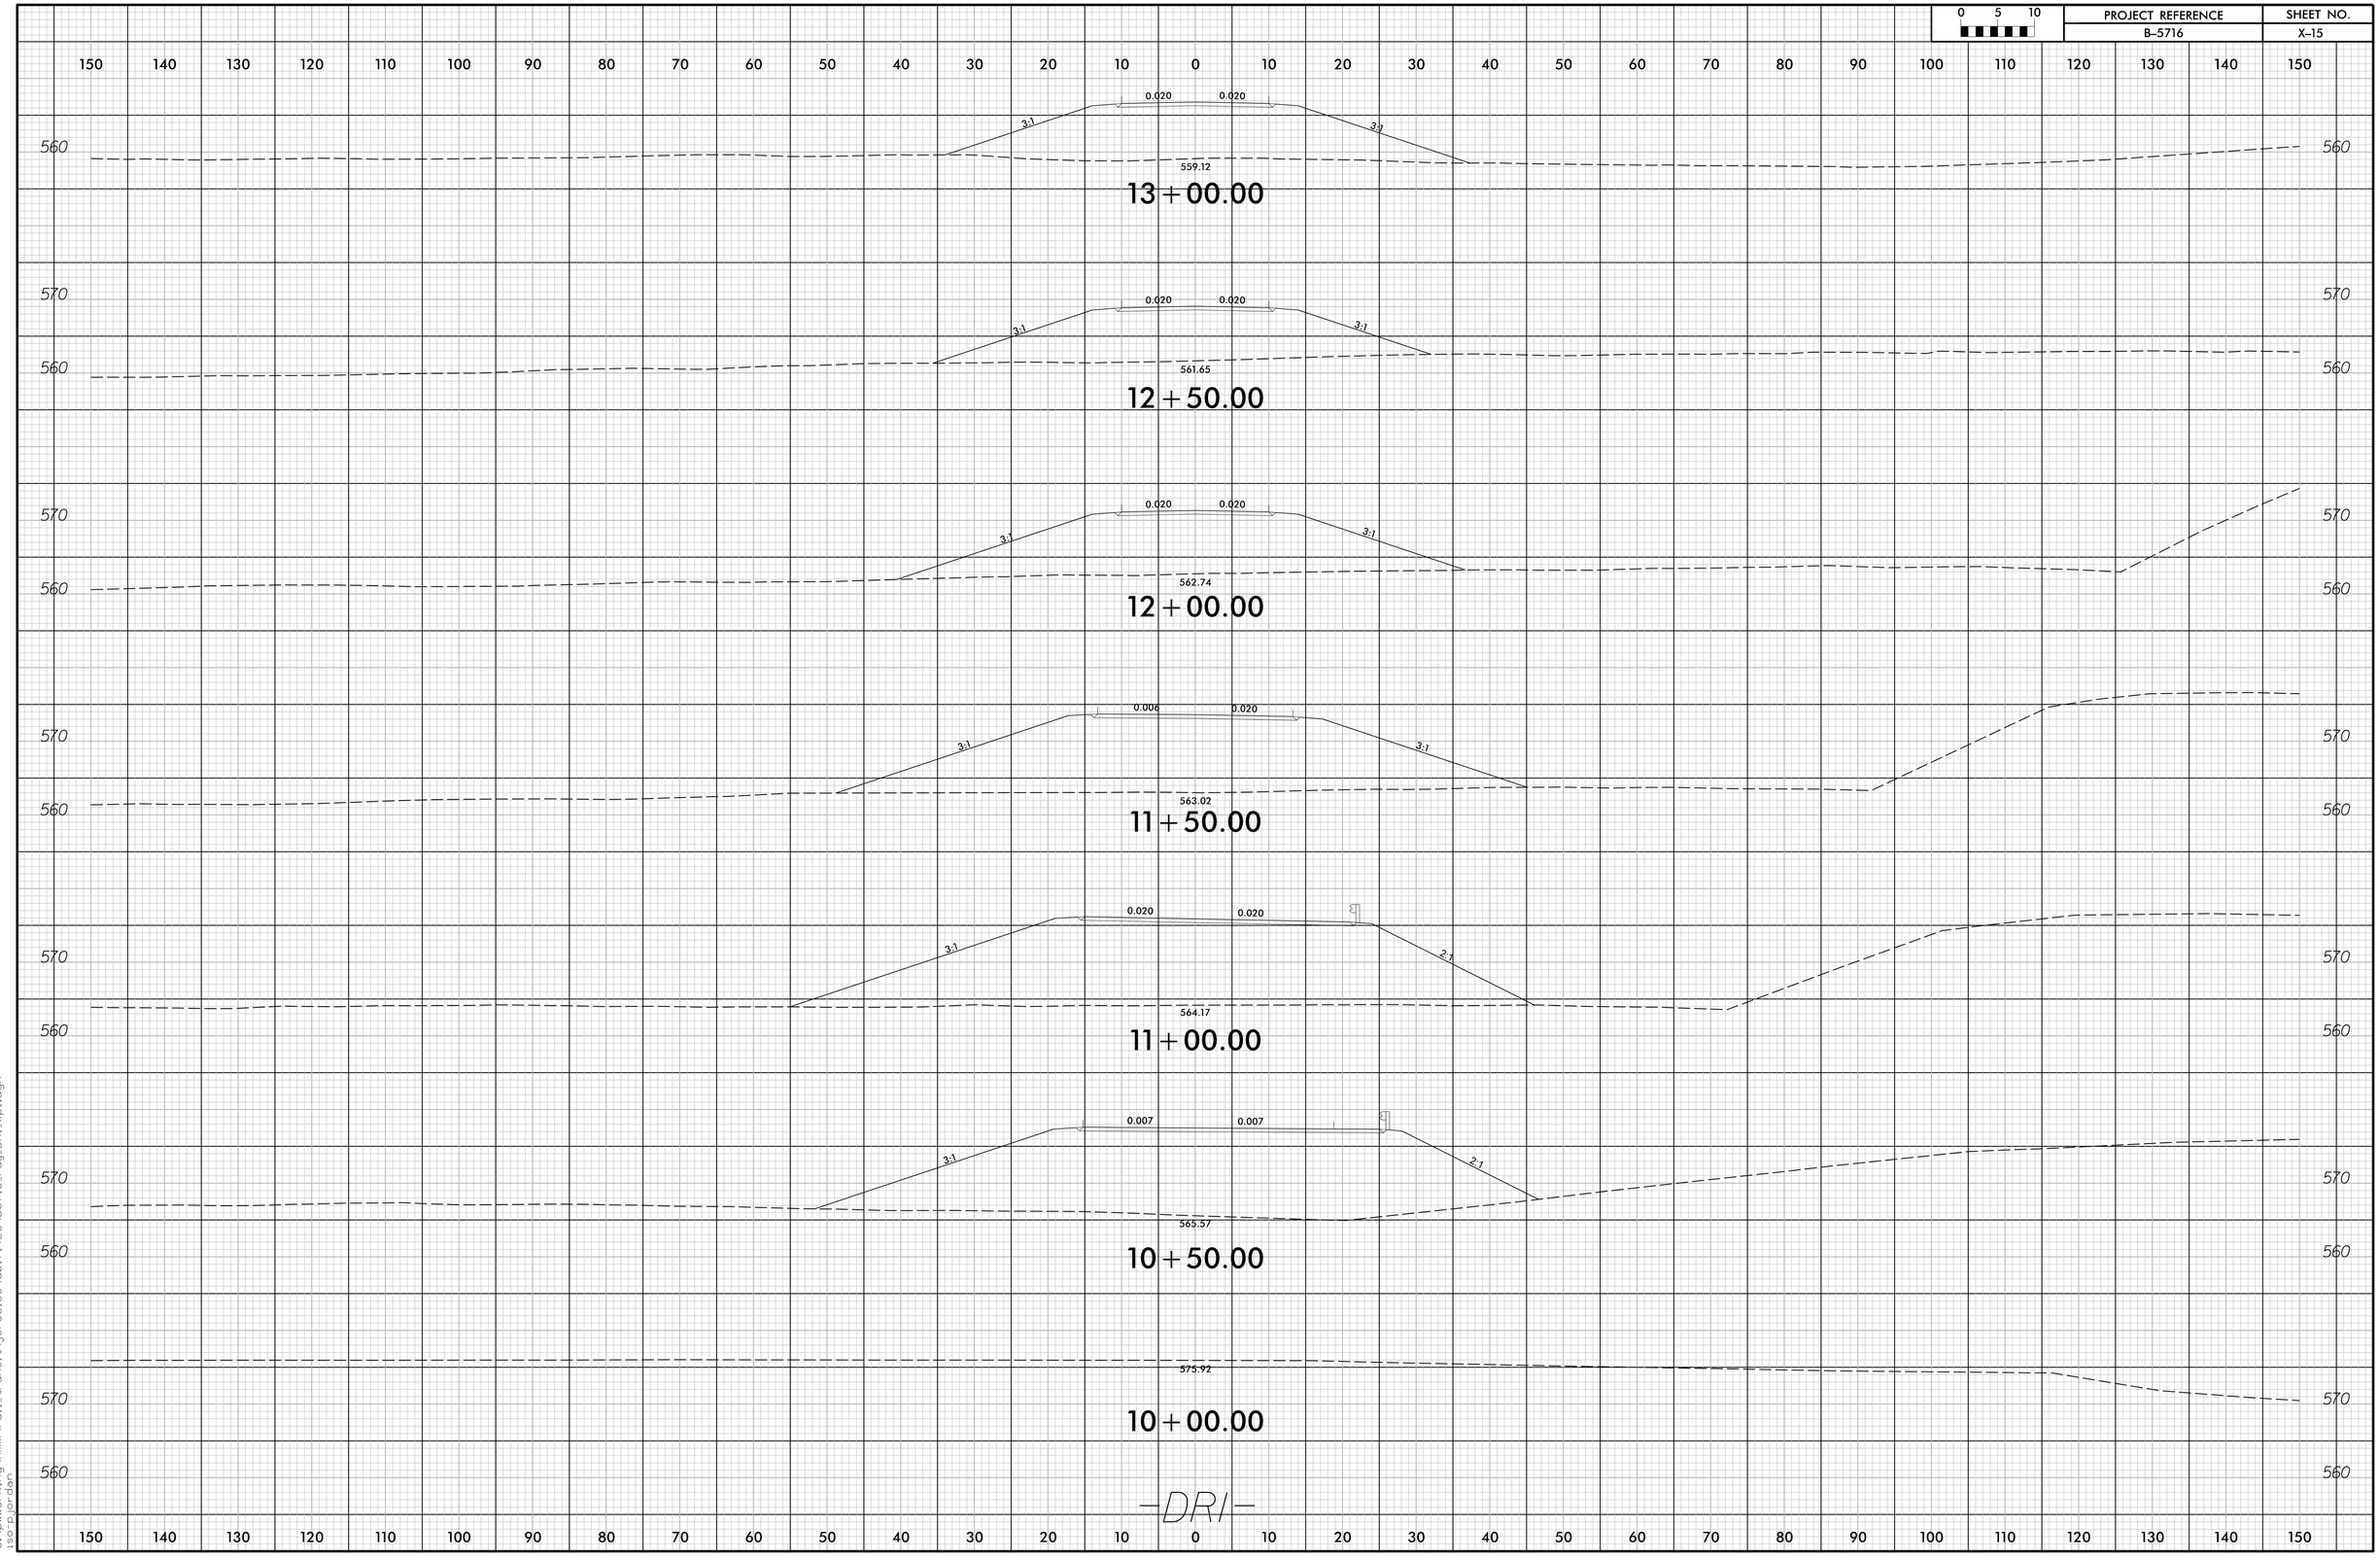

3/10/2025 9:16:30 AM
c:\pwworking\hmm\rail_transit\jor66165\d0171423\B5716_rdy_DRI_xpl.dgn
isopjordan

PROJECT REFERENCE	SHEET NO.
B-5716	X-16

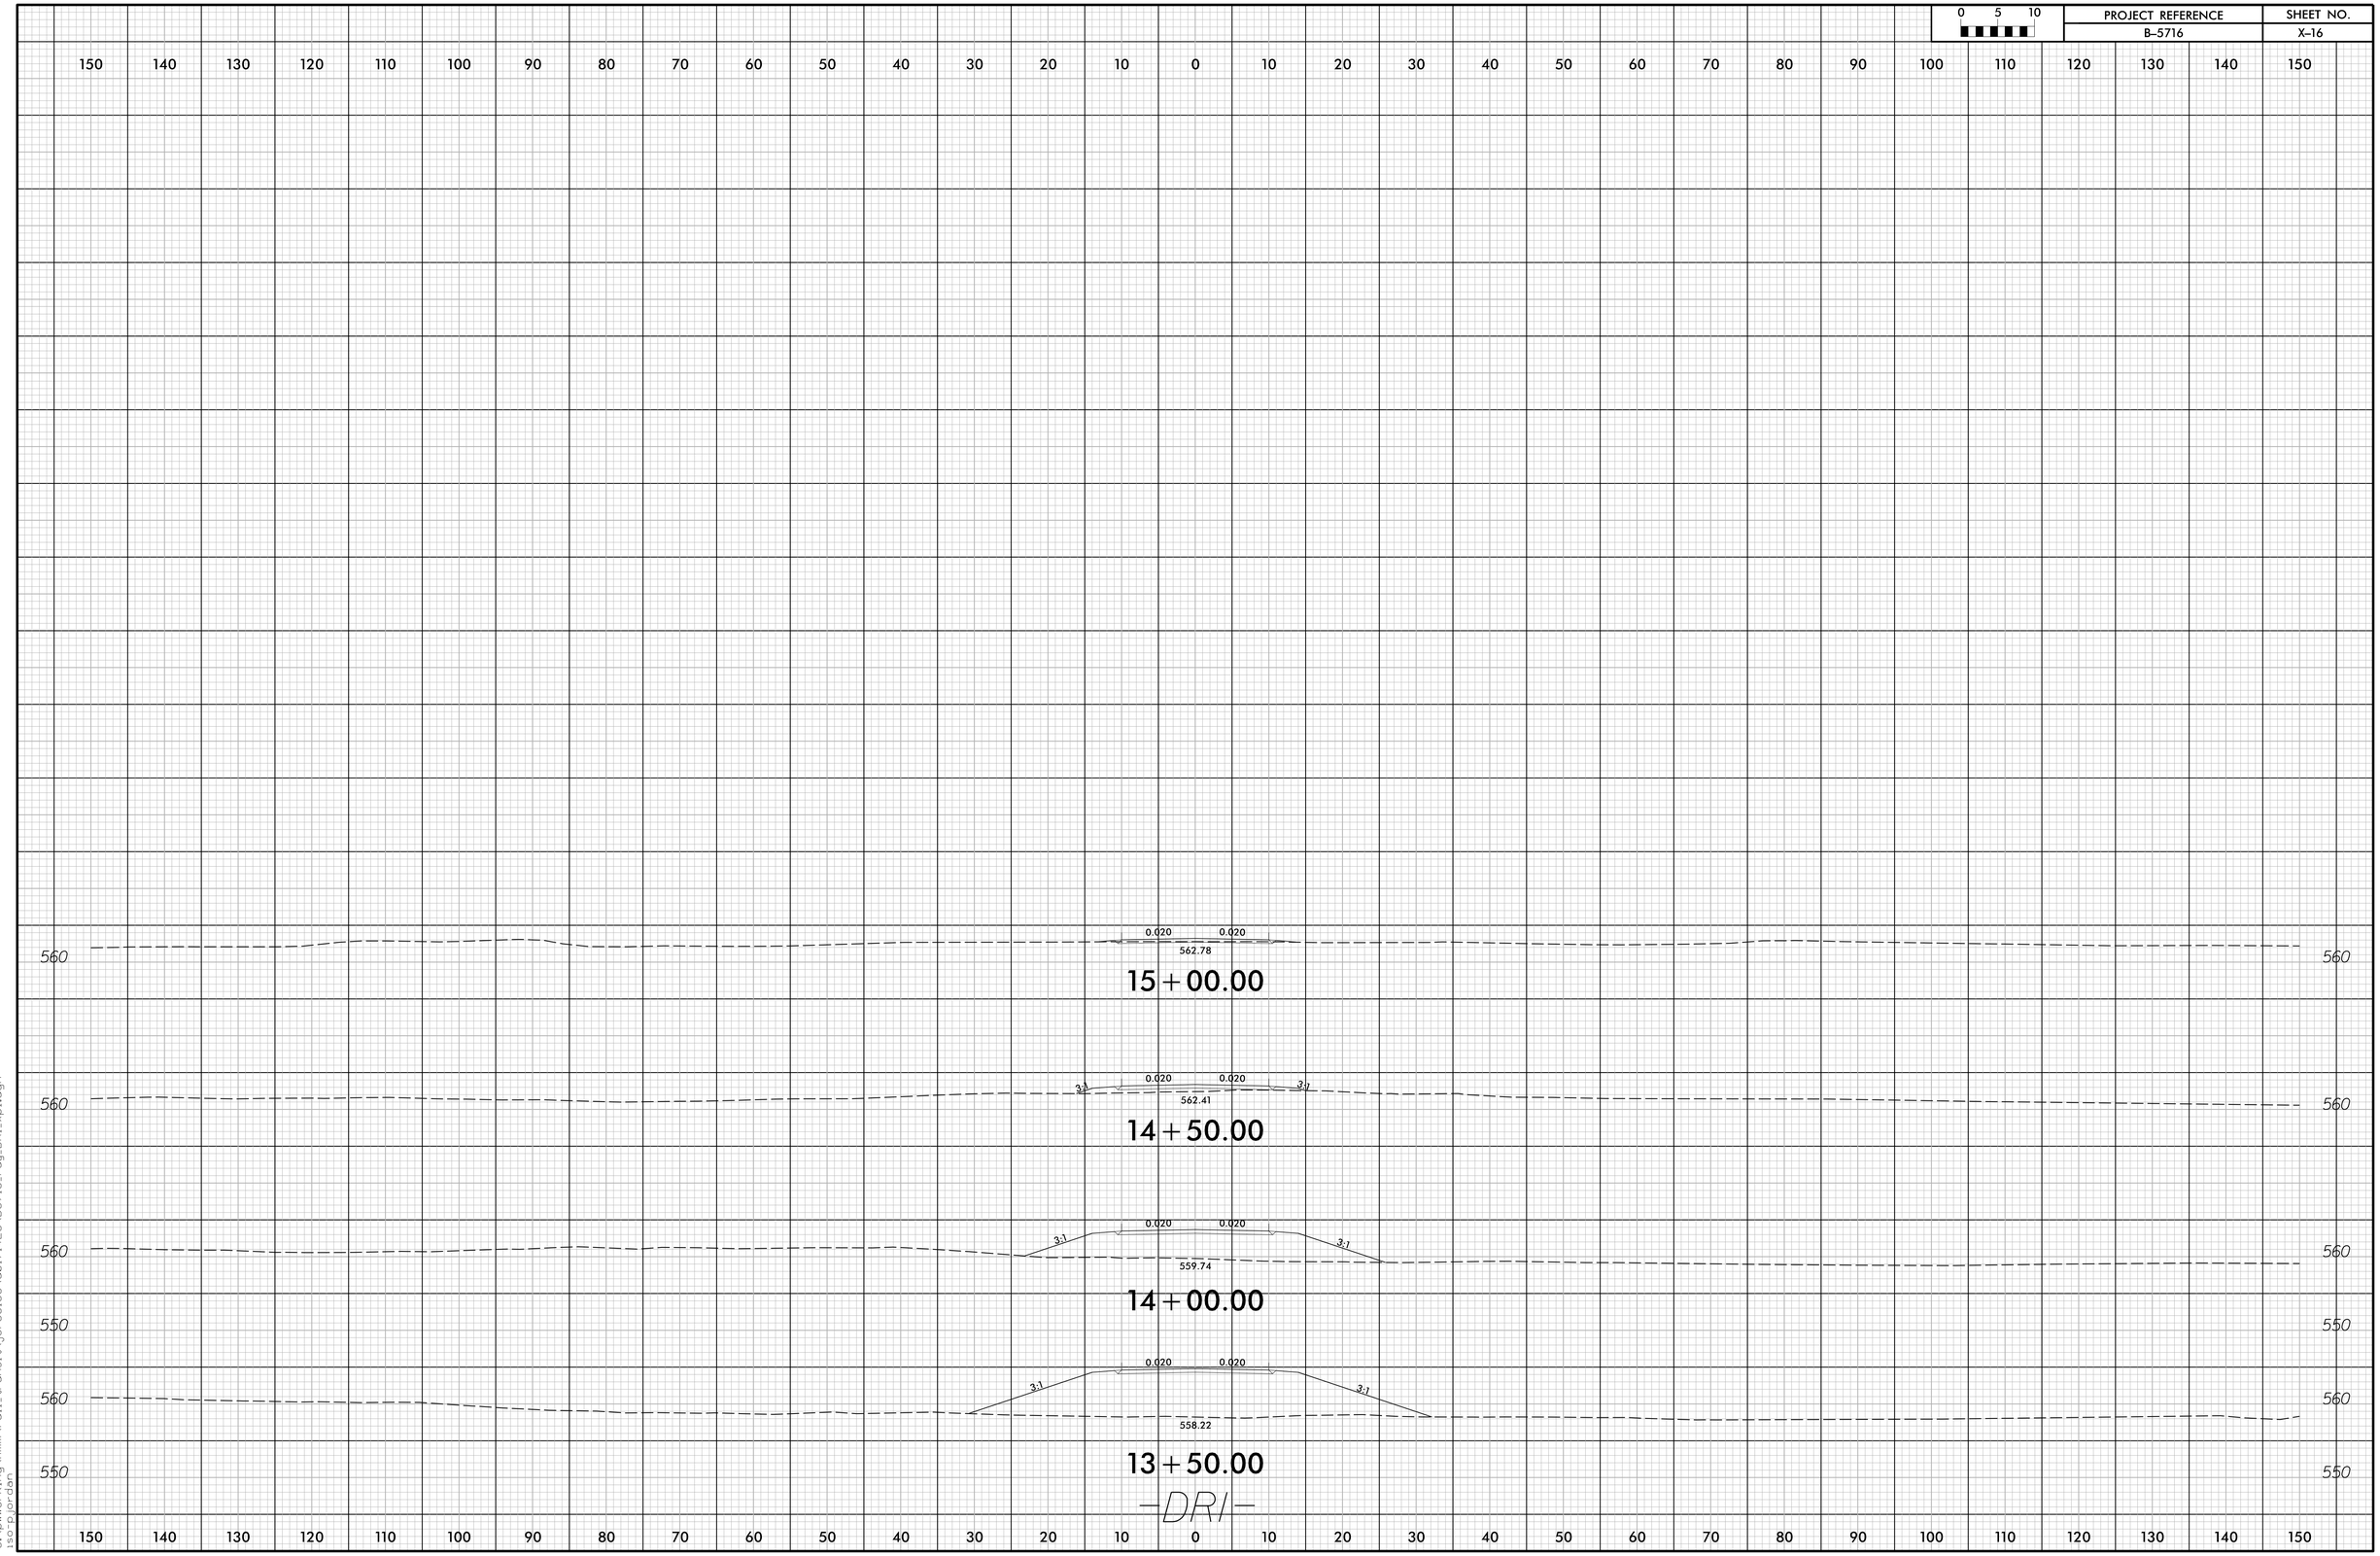

3/10/2025 9:16:37 AM
c:\pwworking\hmm\rail_transit\jor66165\d0171423\B5716_rdy_DR1_xpl.dgn
iso_p_jordan

0 5 10	PROJECT REFERENCE	SHEET NO.
	B-5716	X-17

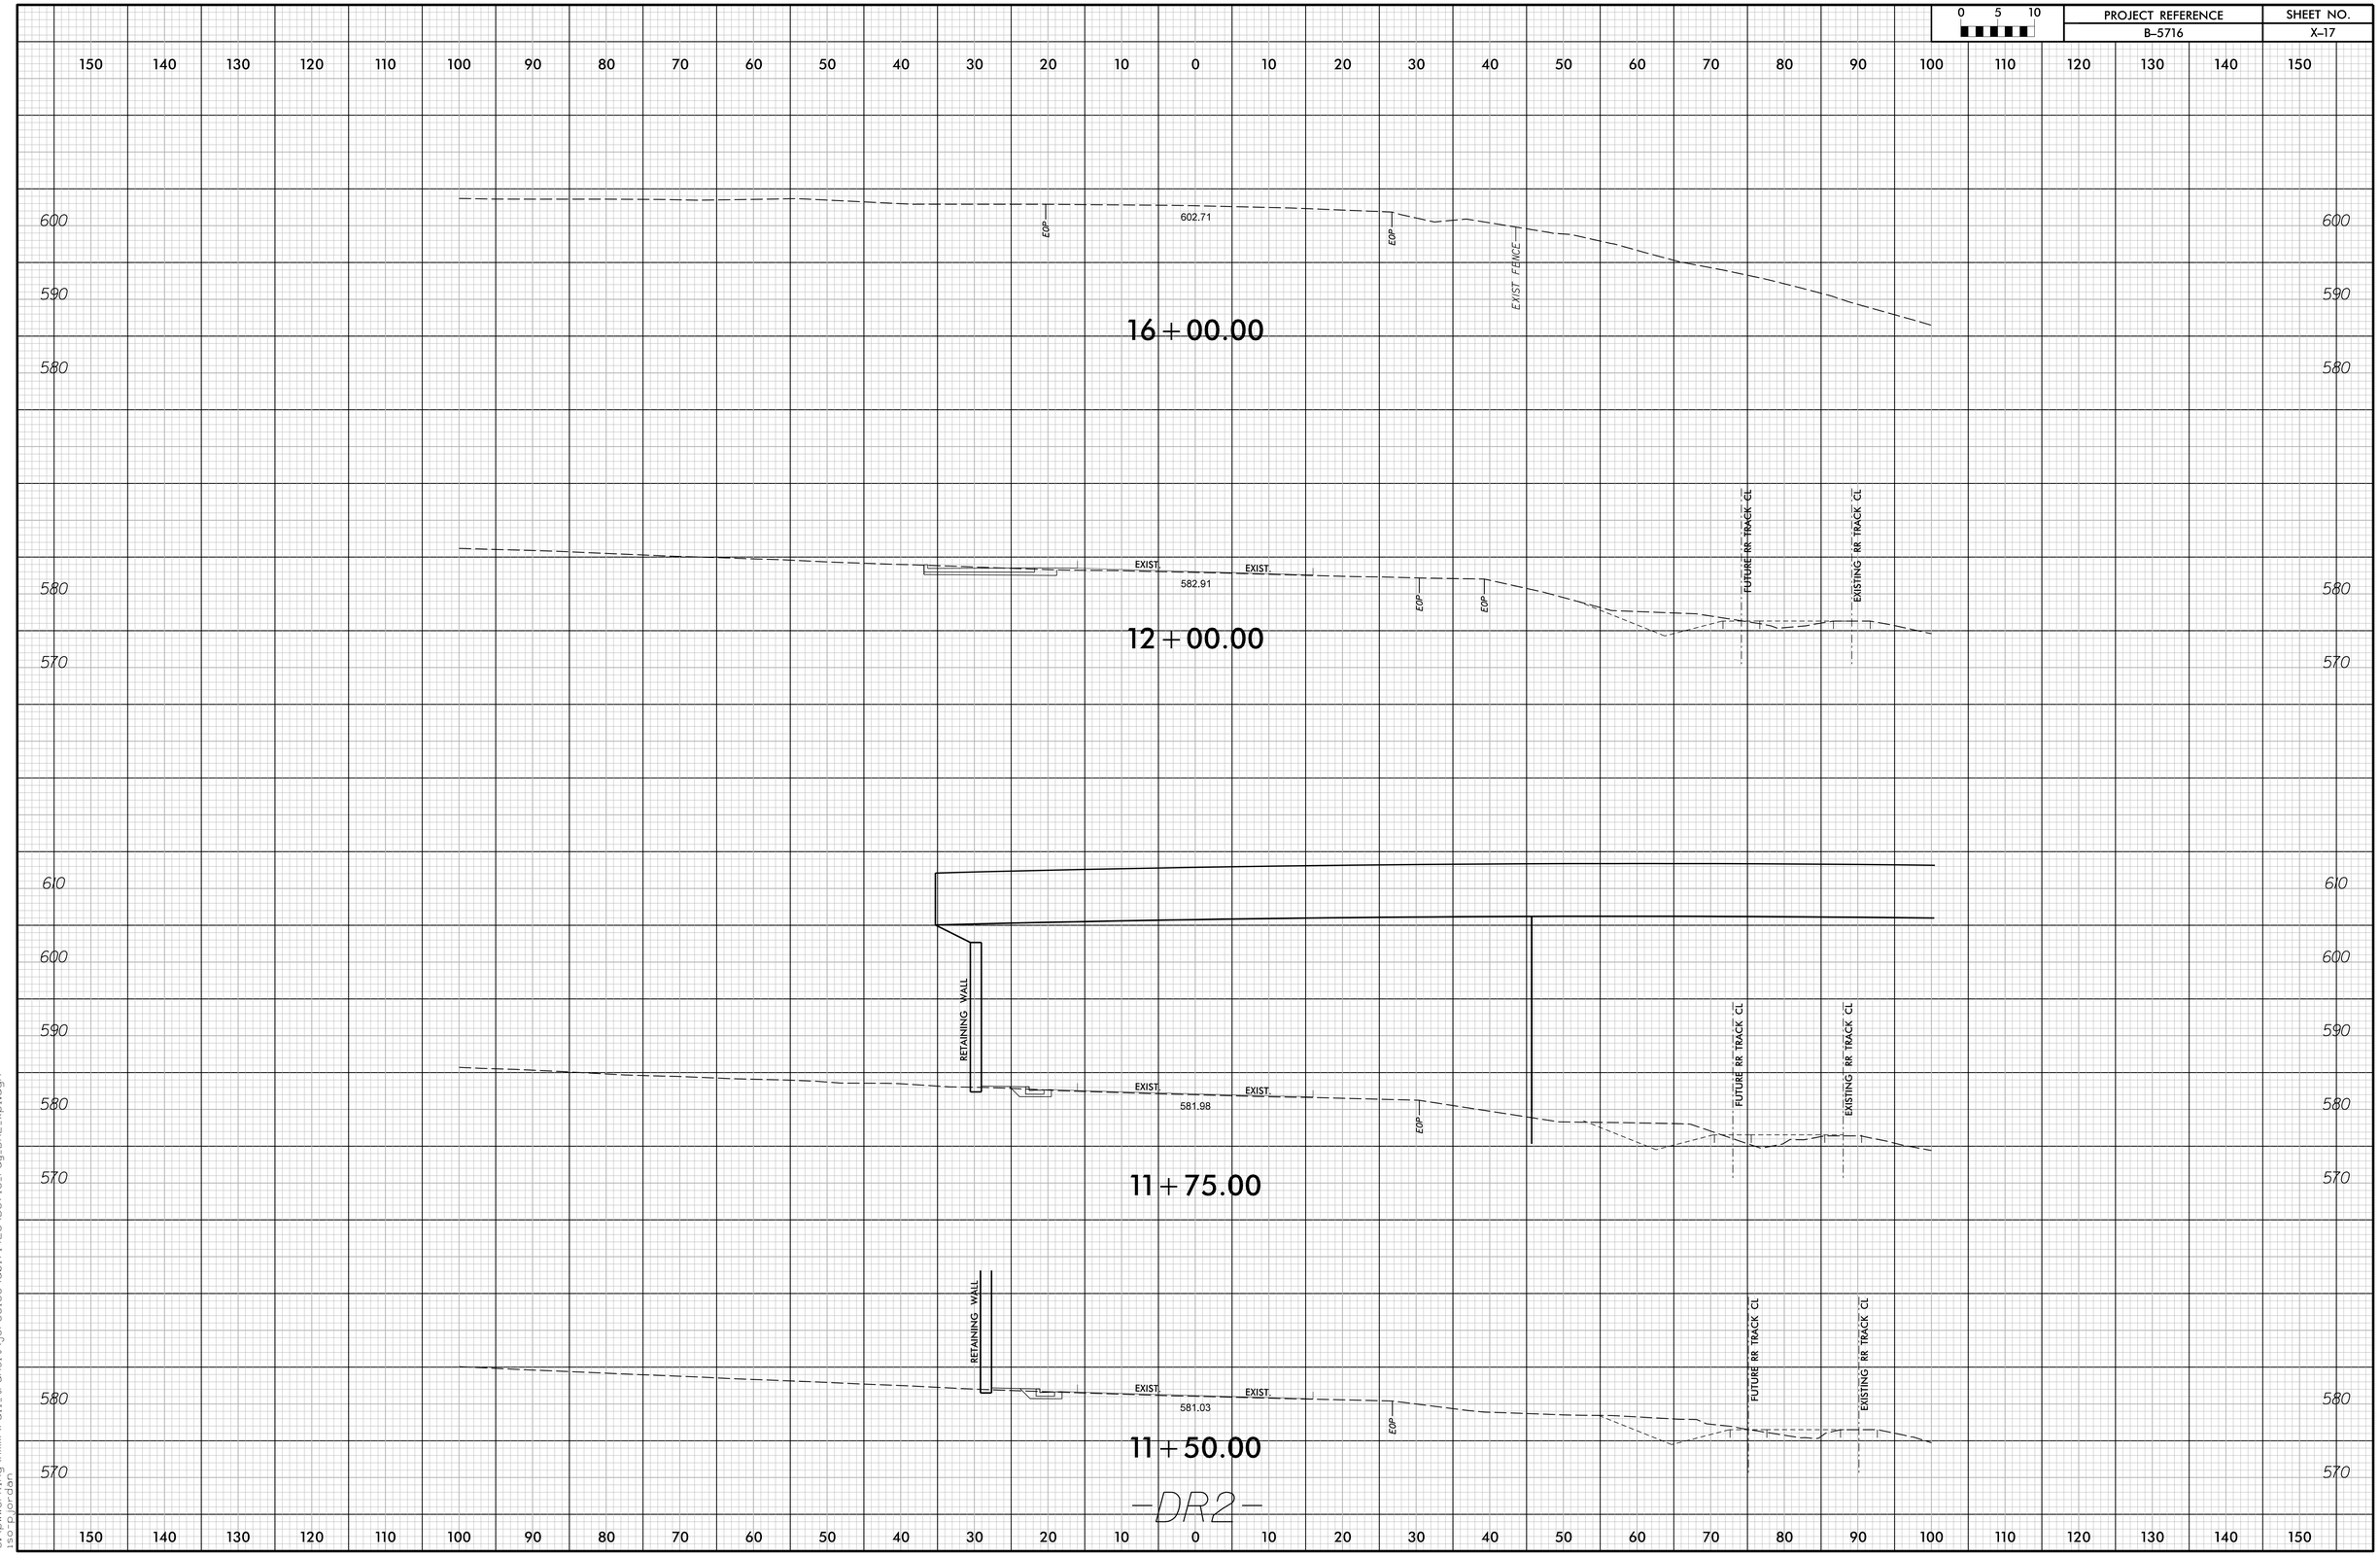

3/10/2025 9:16:49 AM
c:\pwworking\hmm\rail_transit\jor66165\d0171423\B5716_rdy_DR2_xpl.dgn
iso:pjordan

0 5 10	PROJECT REFERENCE	SHEET NO.
	B-5716	X-18

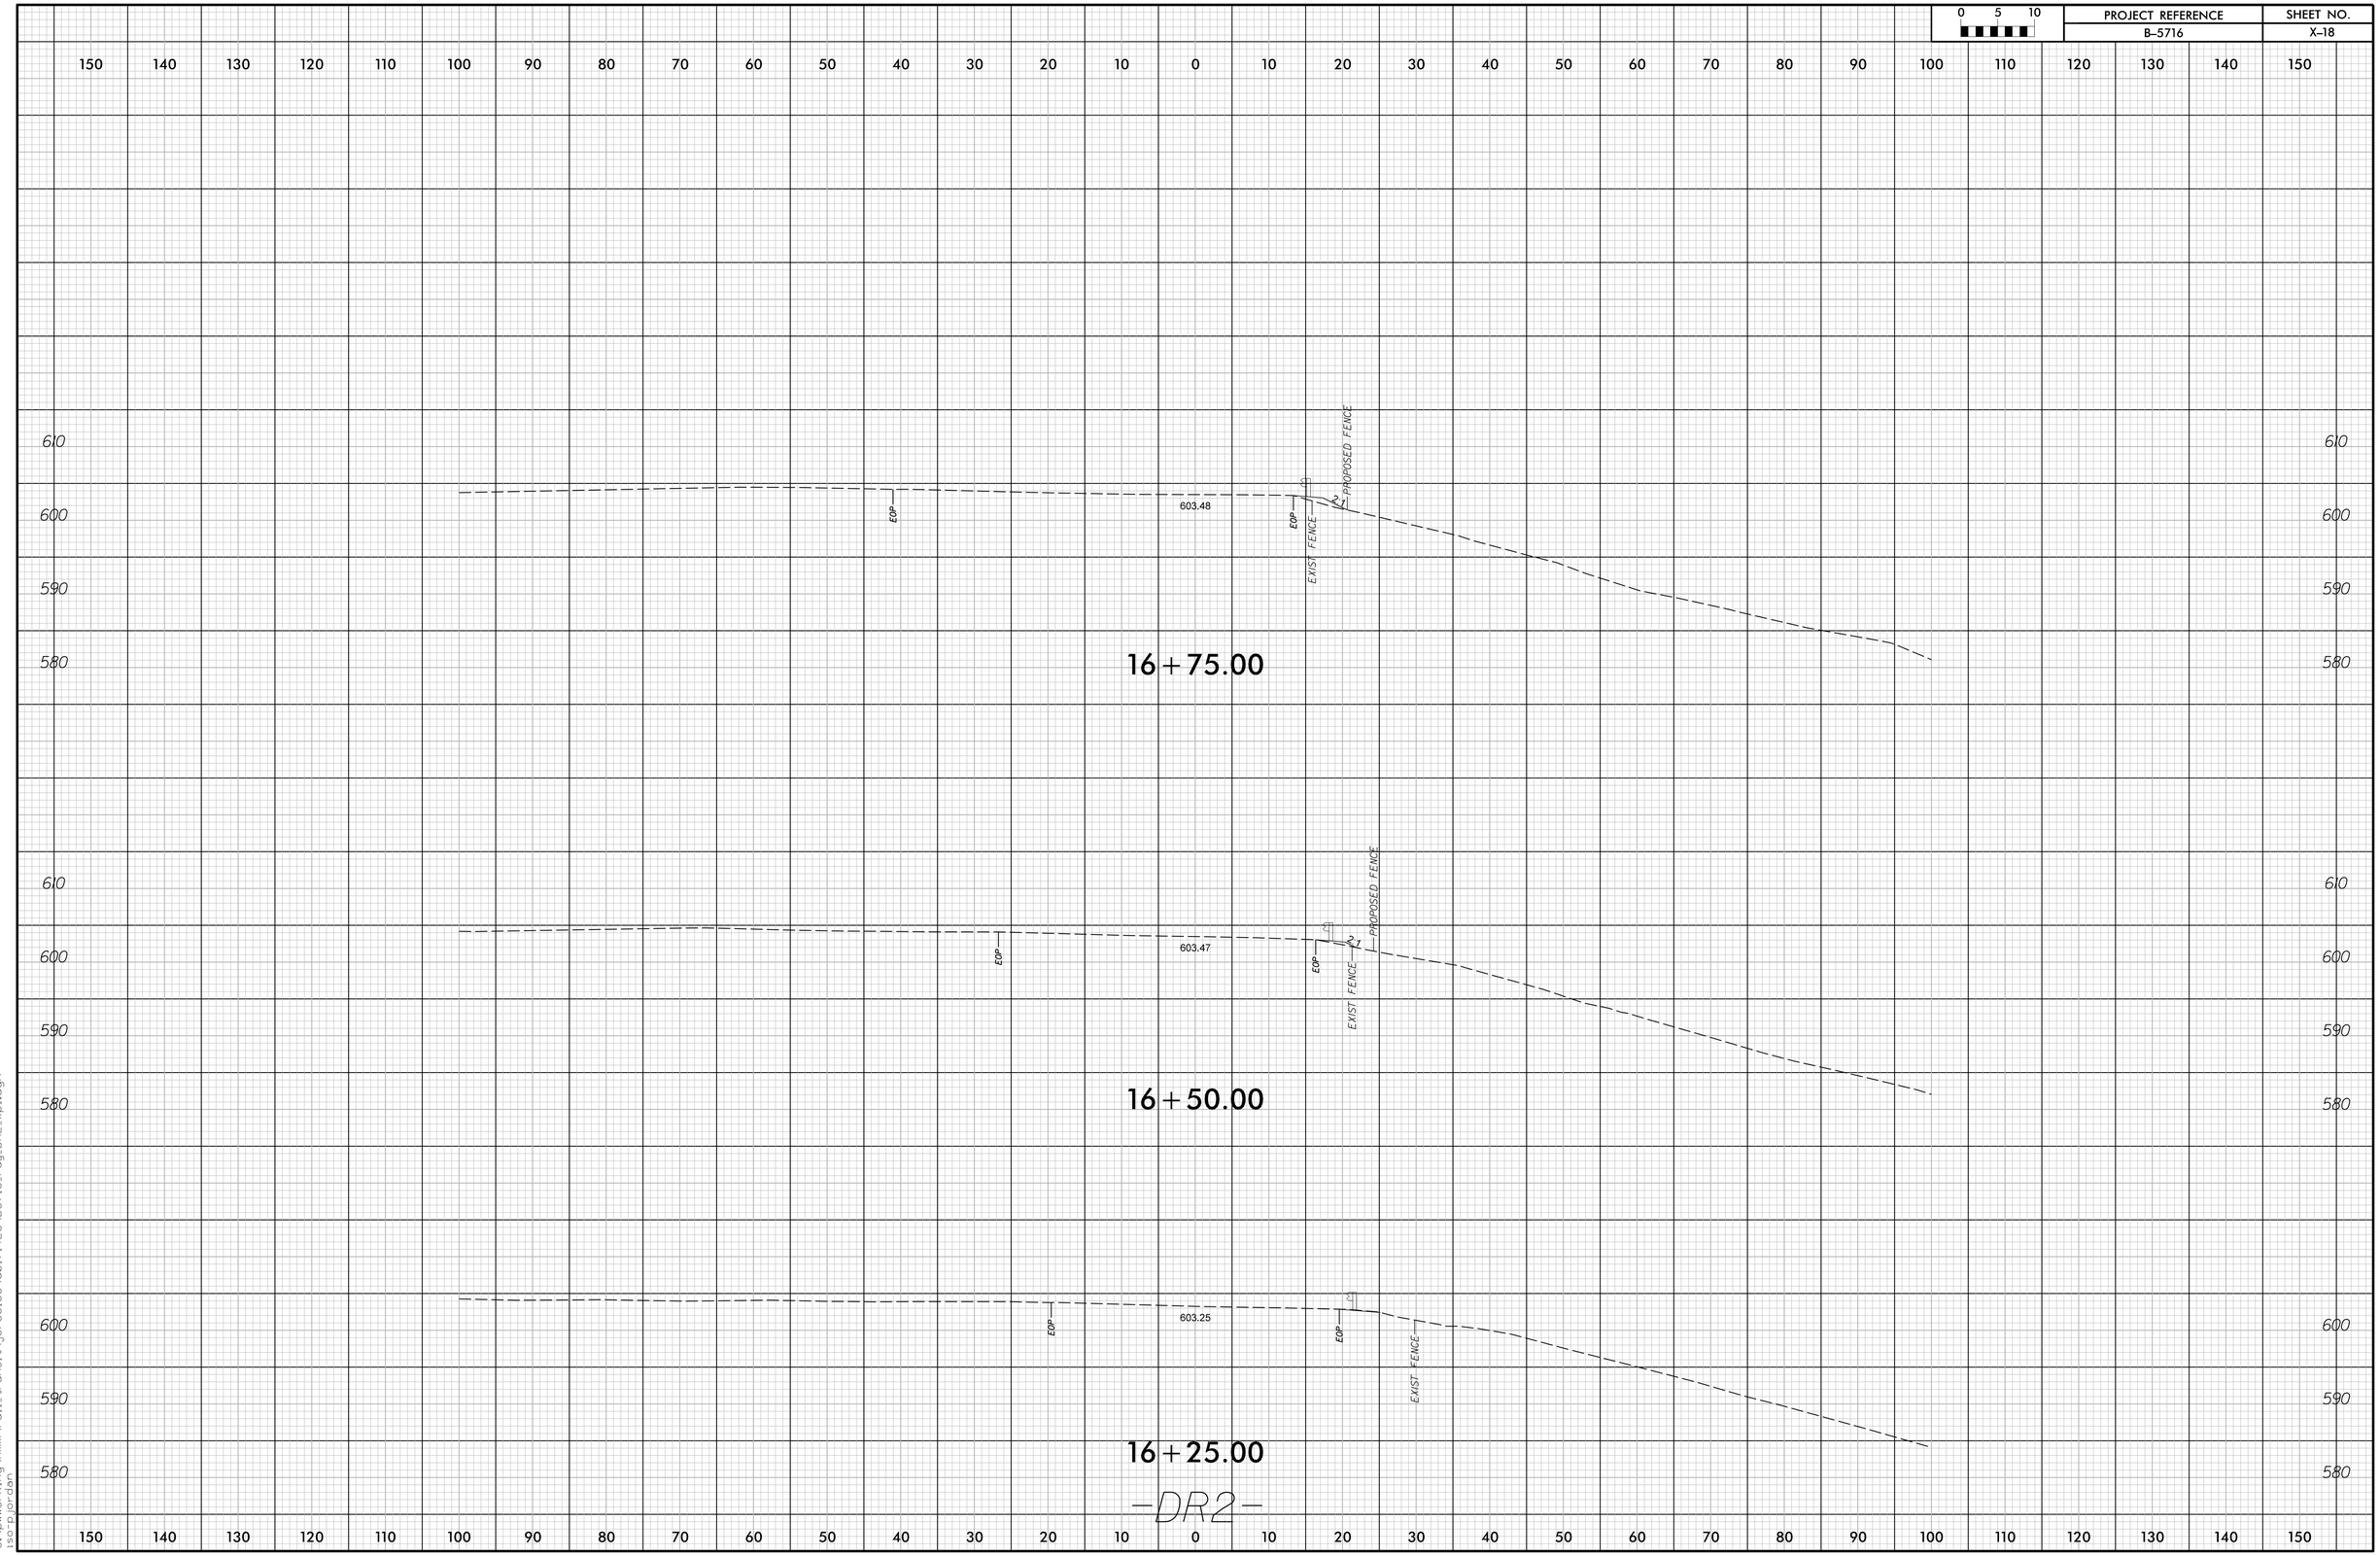

3/10/2025 9:16:57 AM
c:\pwworking\hmm\rail_transit\jor66165\d0171423\B5716_rdy_DR2_xpl.dgn
iso_p_jordan

0 5 10	PROJECT REFERENCE	SHEET NO.
	B-5716	X-19

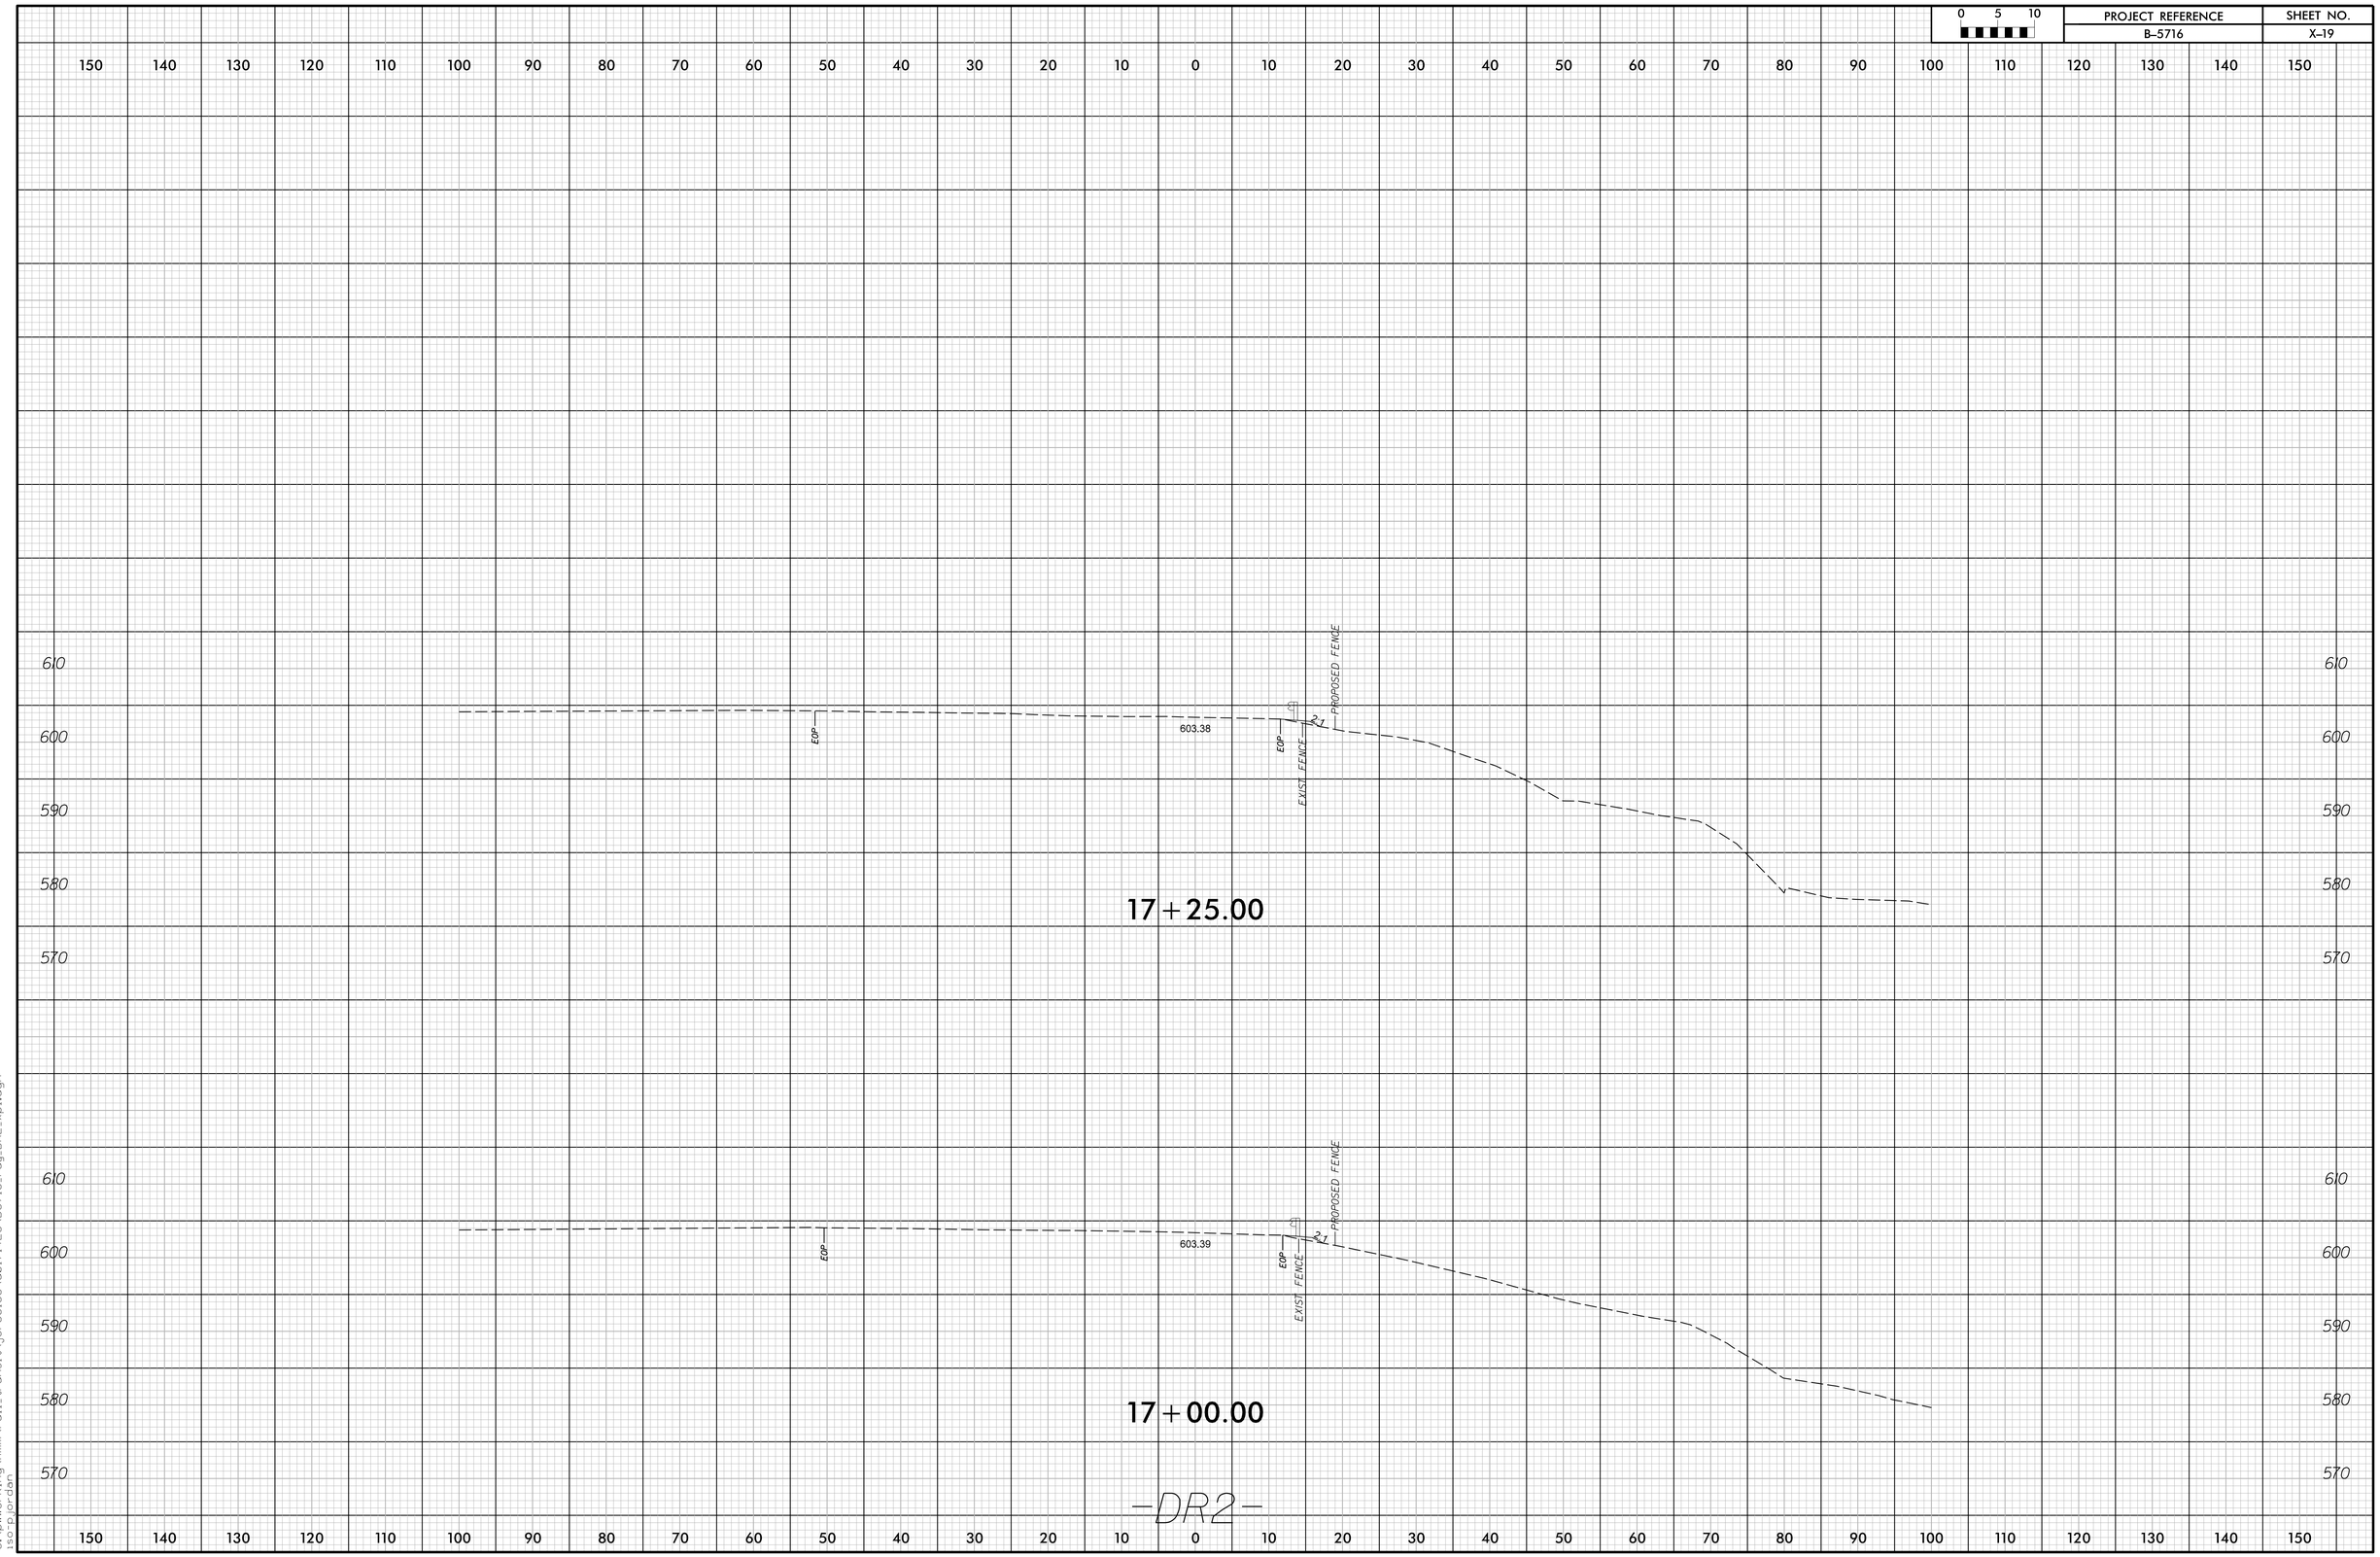

3/10/2025 9:17:06 AM
c:\pwworking\hmm\rail transit\jor66165\d0171423\B5716_rdy_DR2_xpl.dgn
isop_jordan

0 5 10	PROJECT REFERENCE	SHEET NO.
	B-5716	X-20

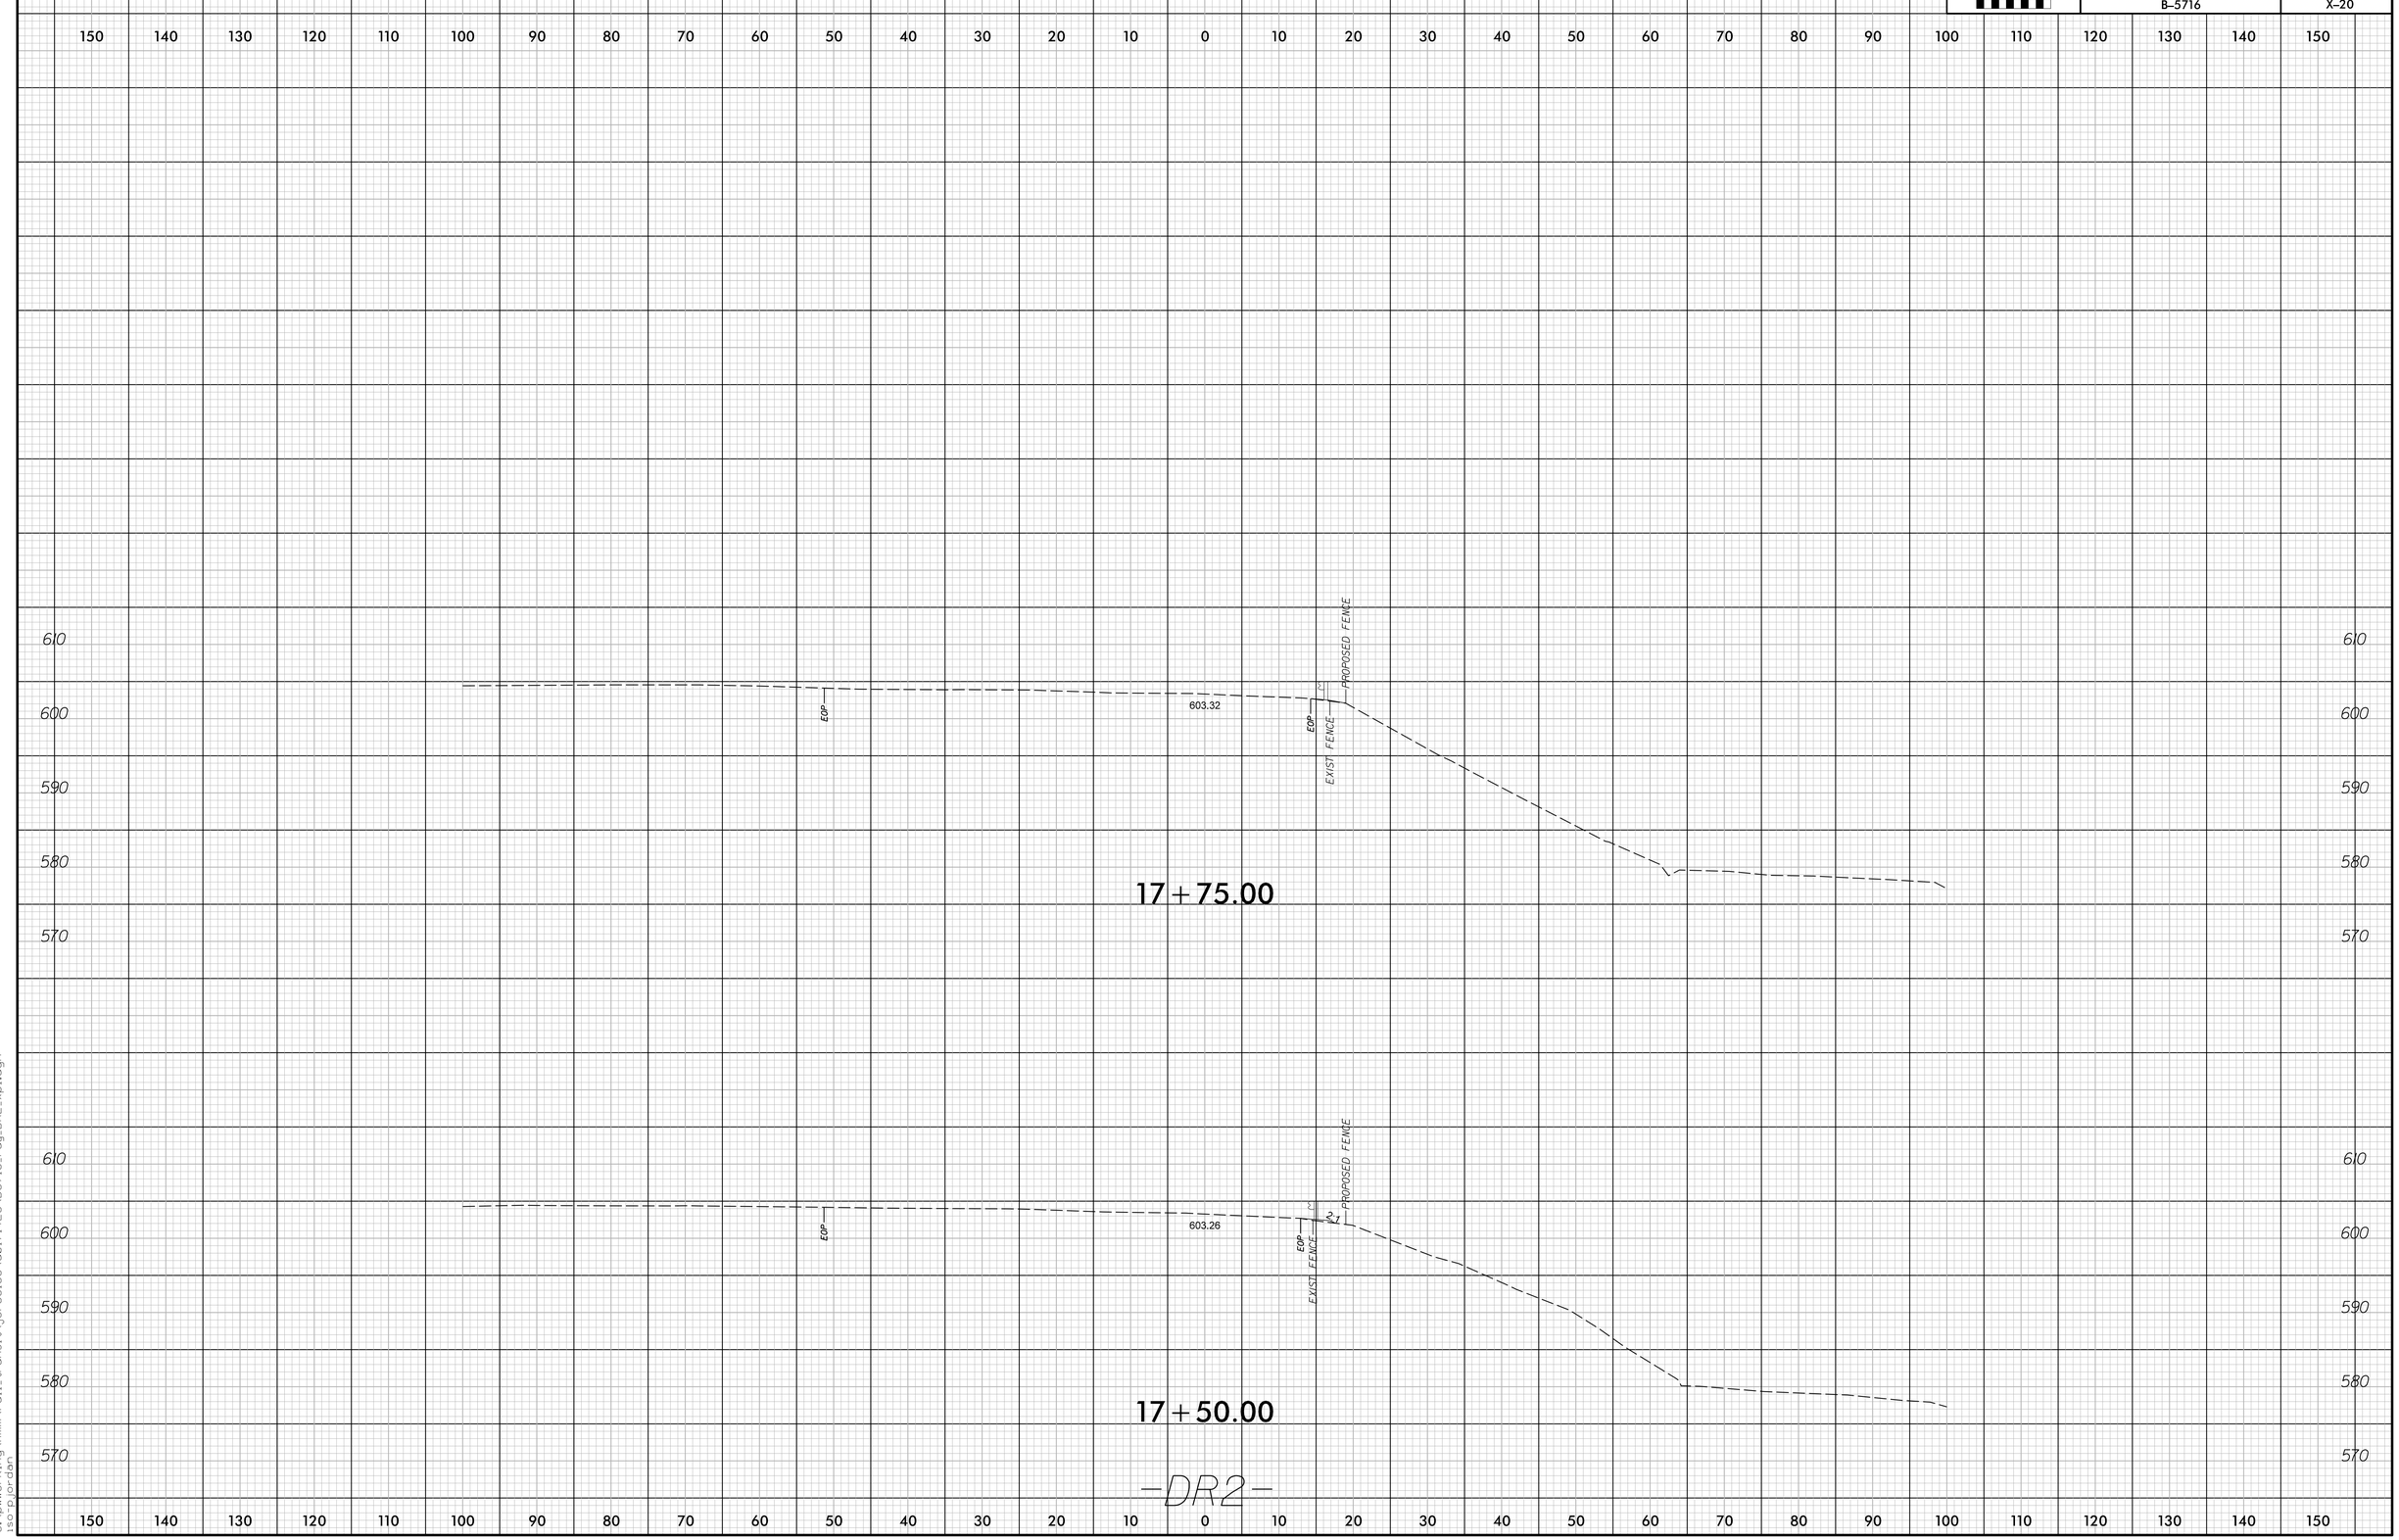

3/10/2025 9:17:14 AM
c:\pwworking\hmm\rail_transit\jor66165\d0171423\B5716_rdy_DR2_xpl.dgn
isp_jordan

0 5 10	PROJECT REFERENCE	SHEET NO.
	B-5716	X-21

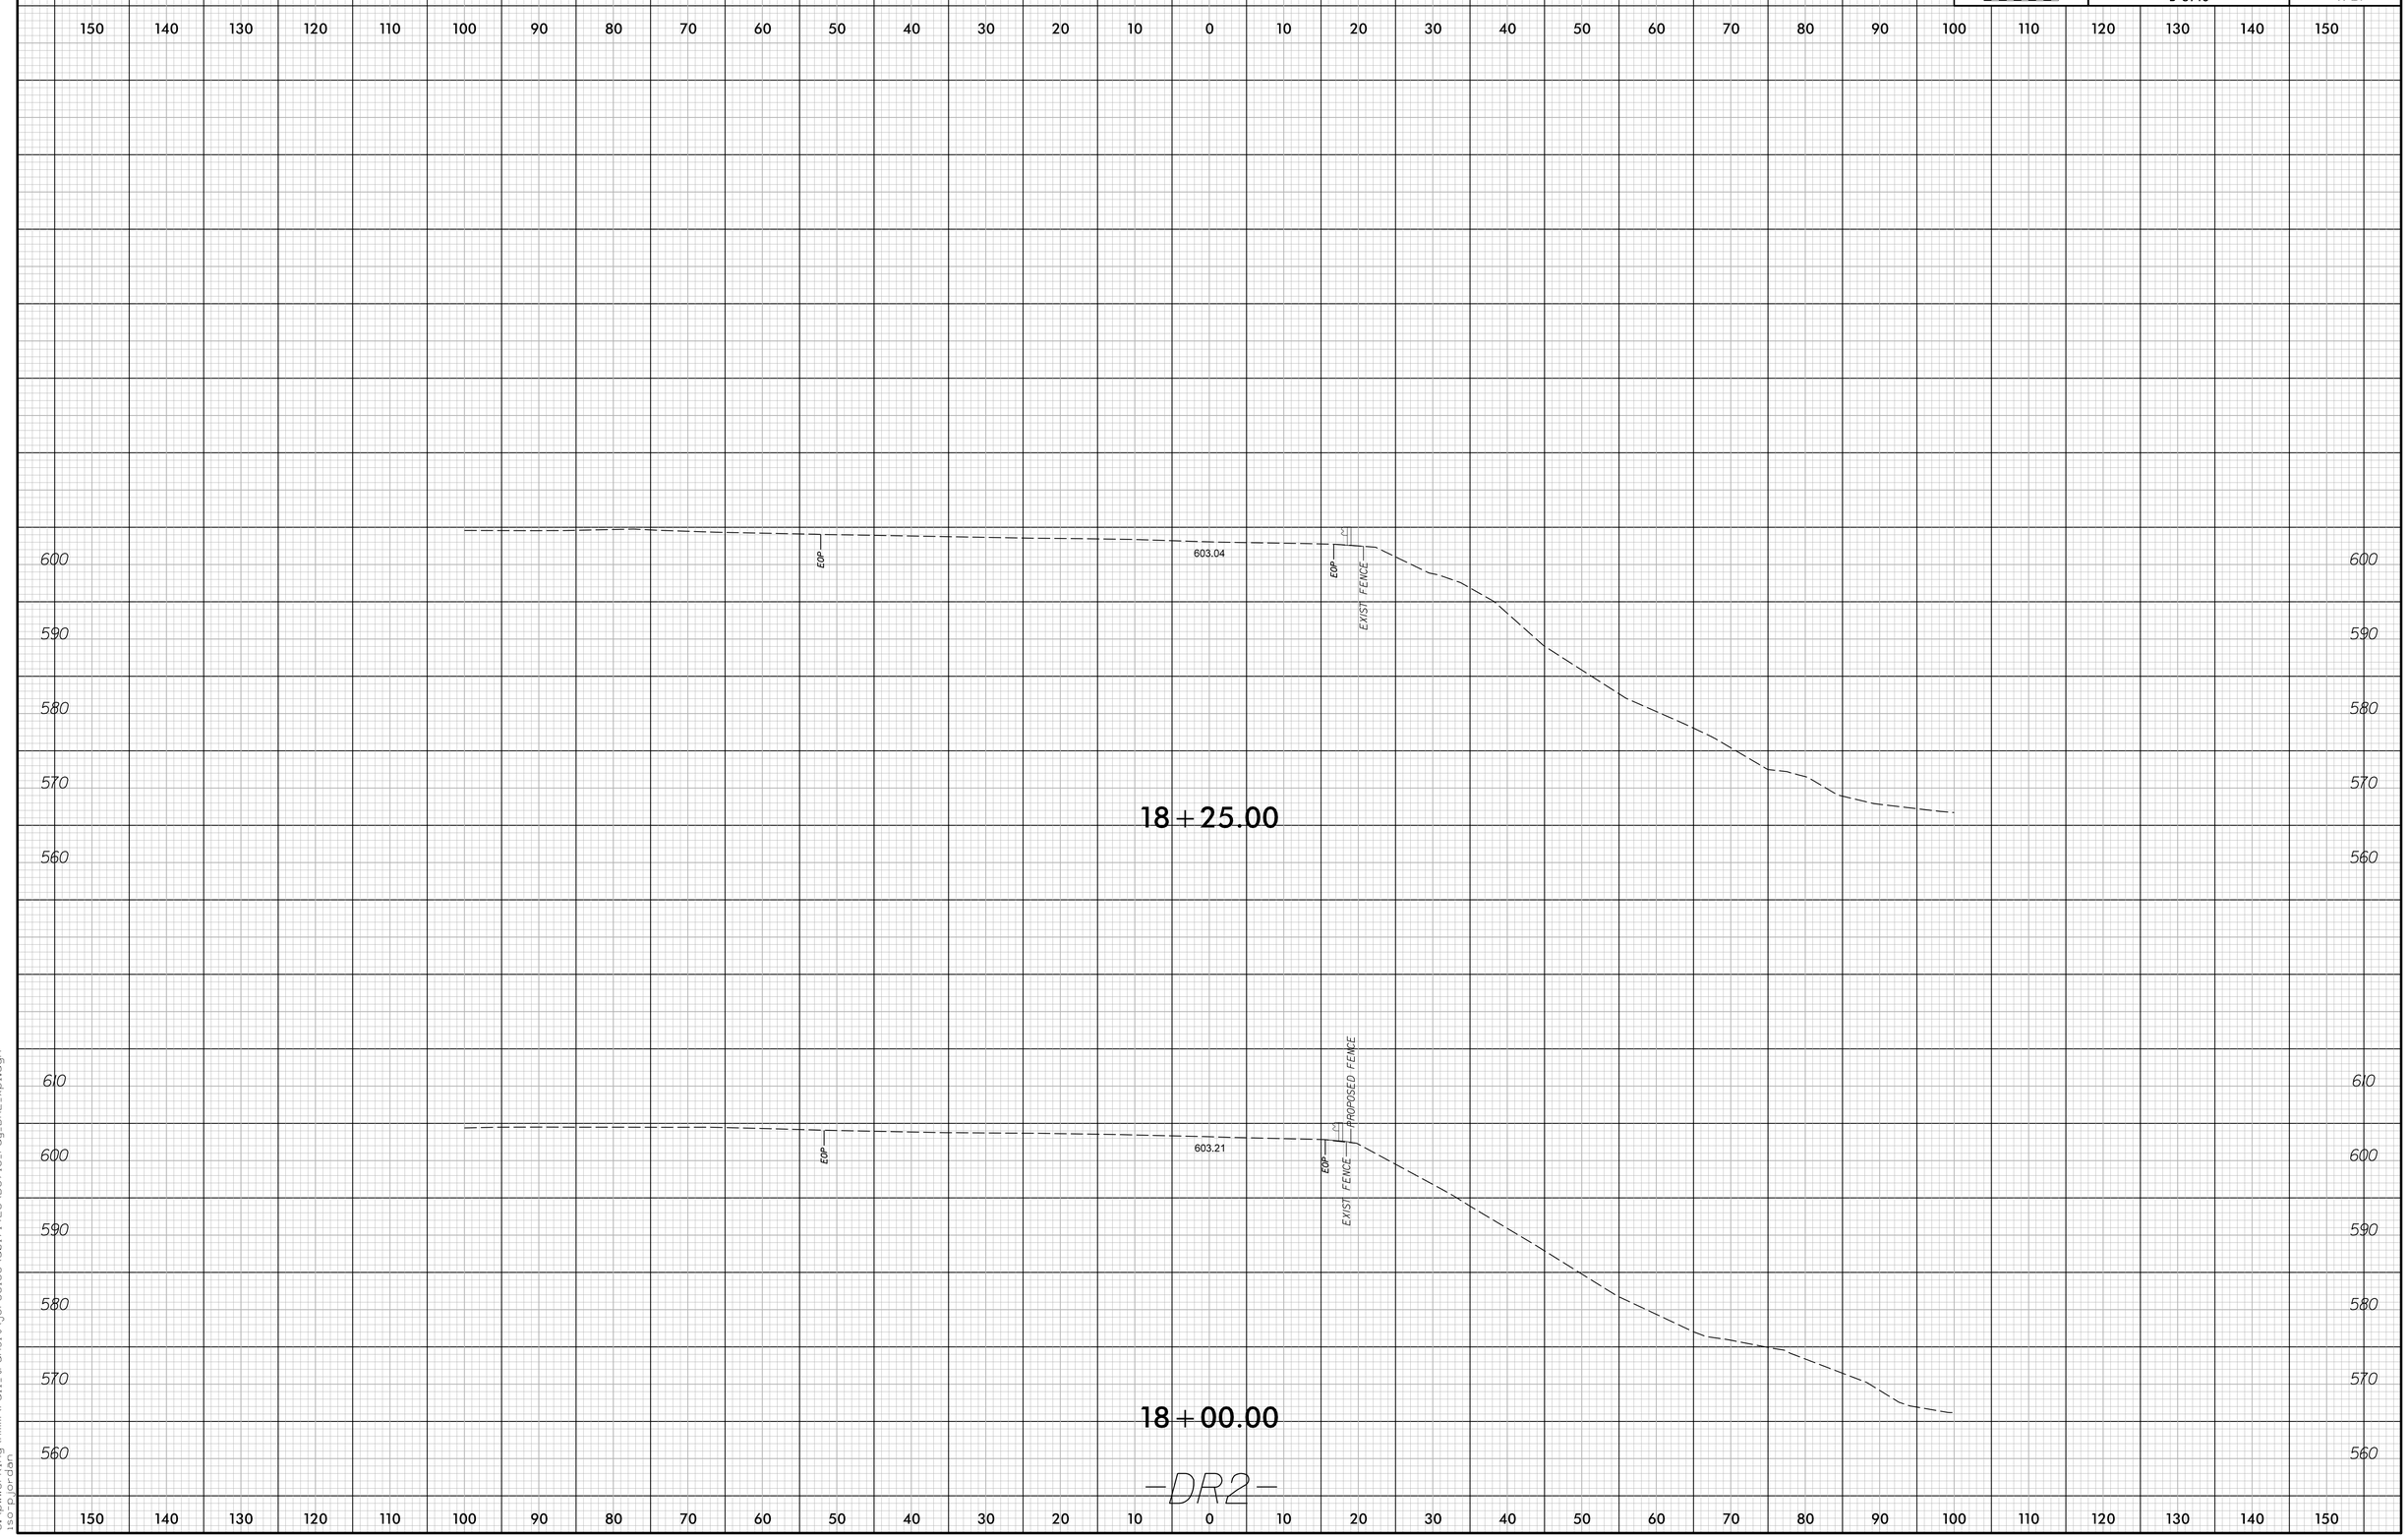

3/10/2025 9:17:23 AM
c:\pwworking\hmm\rail_transit_jor66165\d0171423\B5716_rdy_DR2_xpl.dgn
iso-pjordan

0 5 10	PROJECT REFERENCE	SHEET NO.
	B-5716	X-22

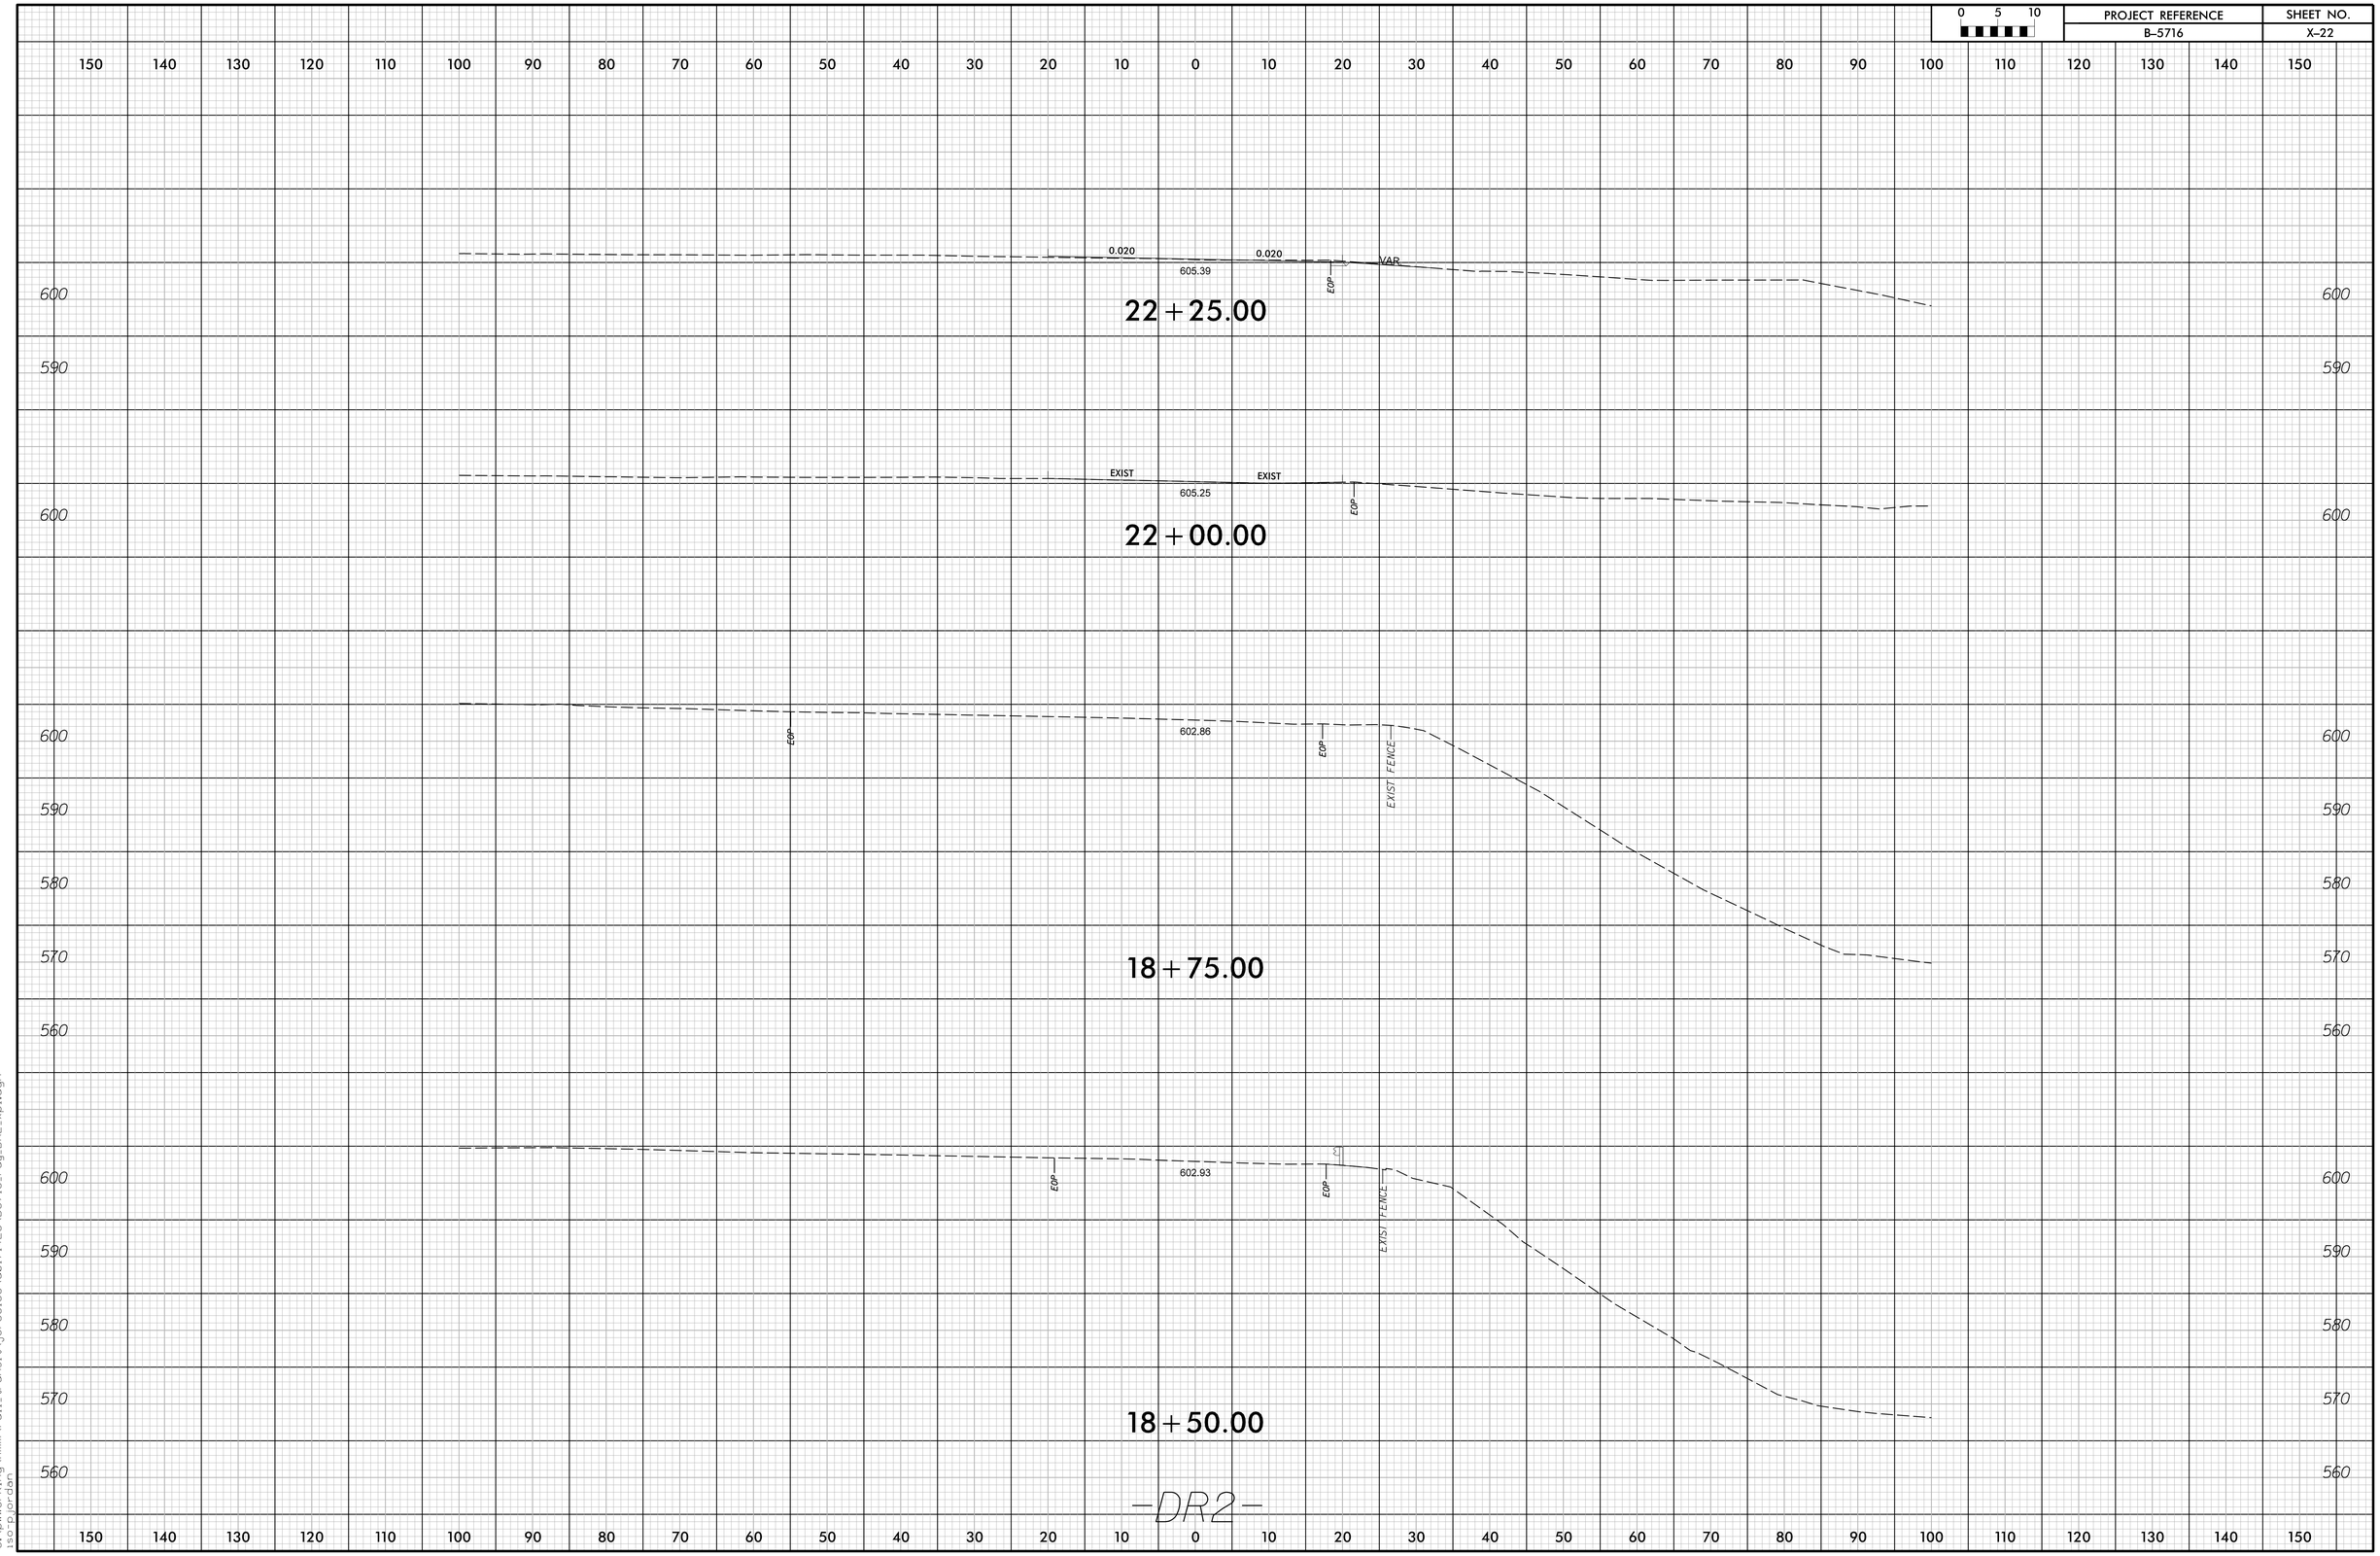

3/10/2025 9:17:32 AM
c:\pwworking\hmm\rail_transit\jor66165\d0171423\B5716_rdy_DR2_xpl.dgn
iso_p_jordan

0 5 10	PROJECT REFERENCE	SHEET NO.
	B-5716	X-23

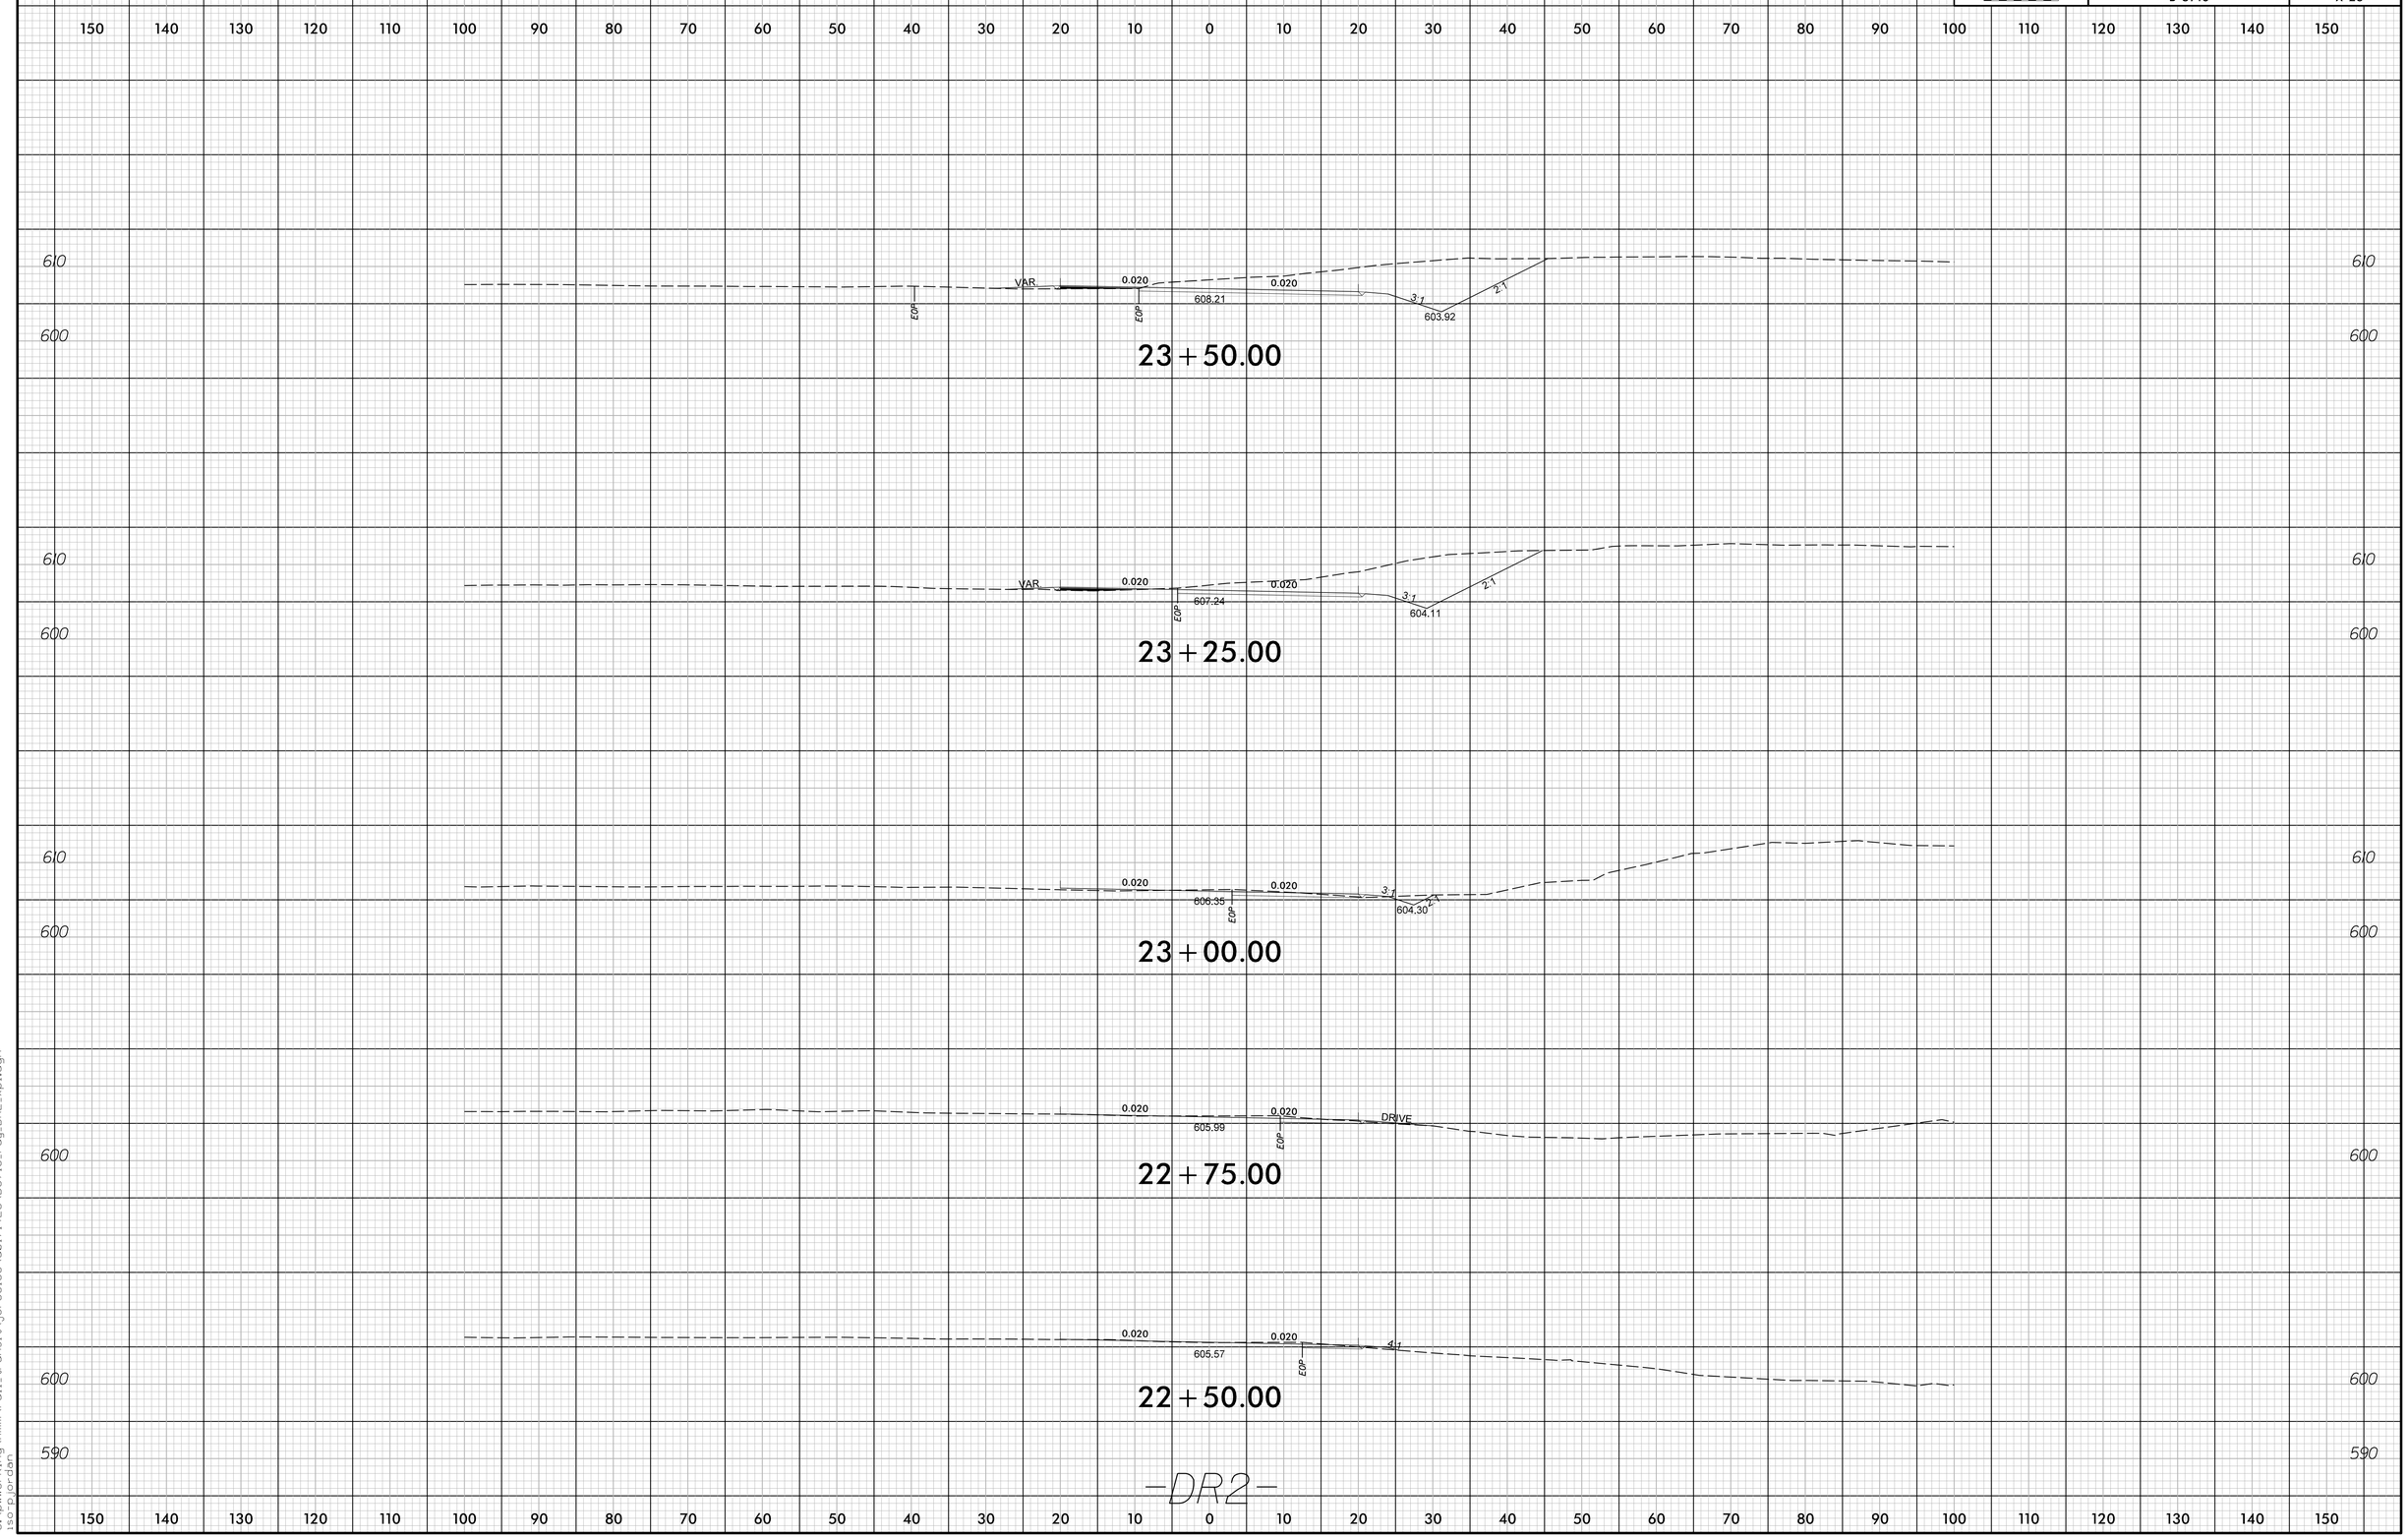

3/10/2025 9:17:41 AM
c:\pwworking\hmm\rail_transit\jor66165\d0171423\B5716_rdy_DR2_xpl.dgn
iso_pjordan

PROJECT REFERENCE	SHEET NO.
B-5716	X-24

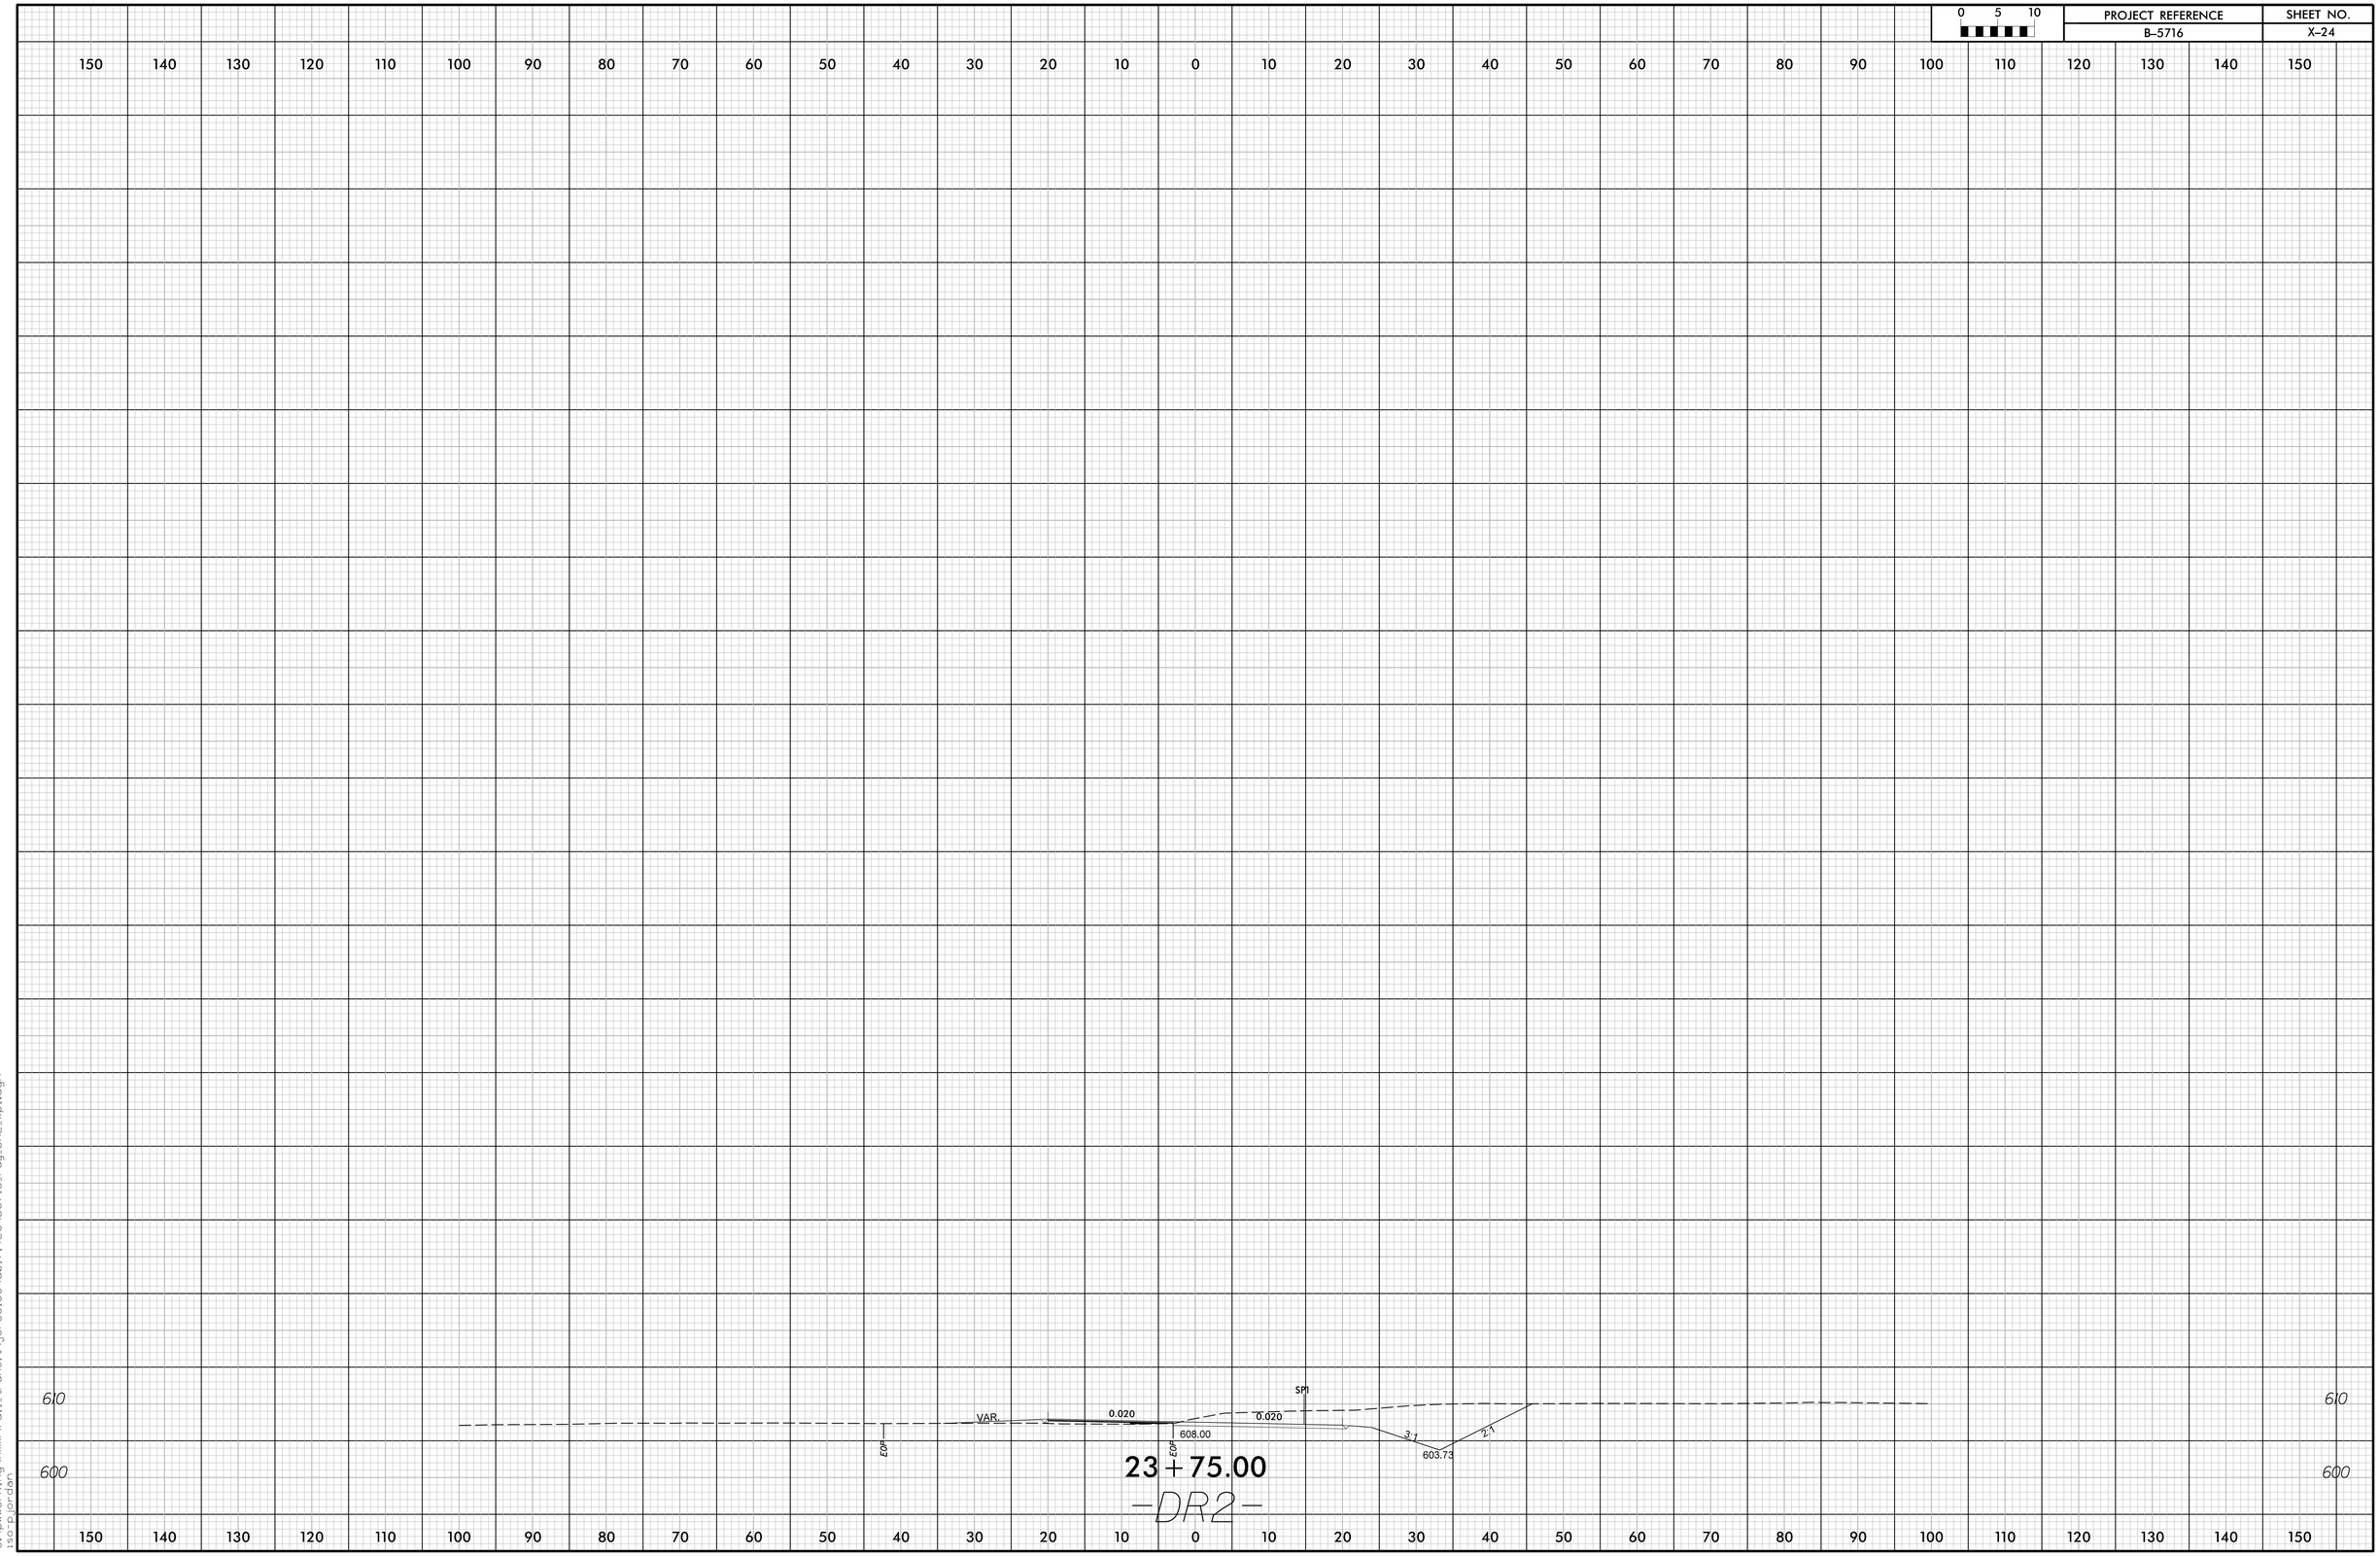

3/10/2025 9:17:50 AM
c:\pwworking\hmm\rail_transit\jor66165\d0171423\B5716_rdy_DR2_xpl.dgn
iso:p_jordan