Docusign Envelope ID: 175F7646-22C7-4480-B00E-067474655674

PROJ. REFERENCE NO.	SHEET NO.
R-5863	PMP-4

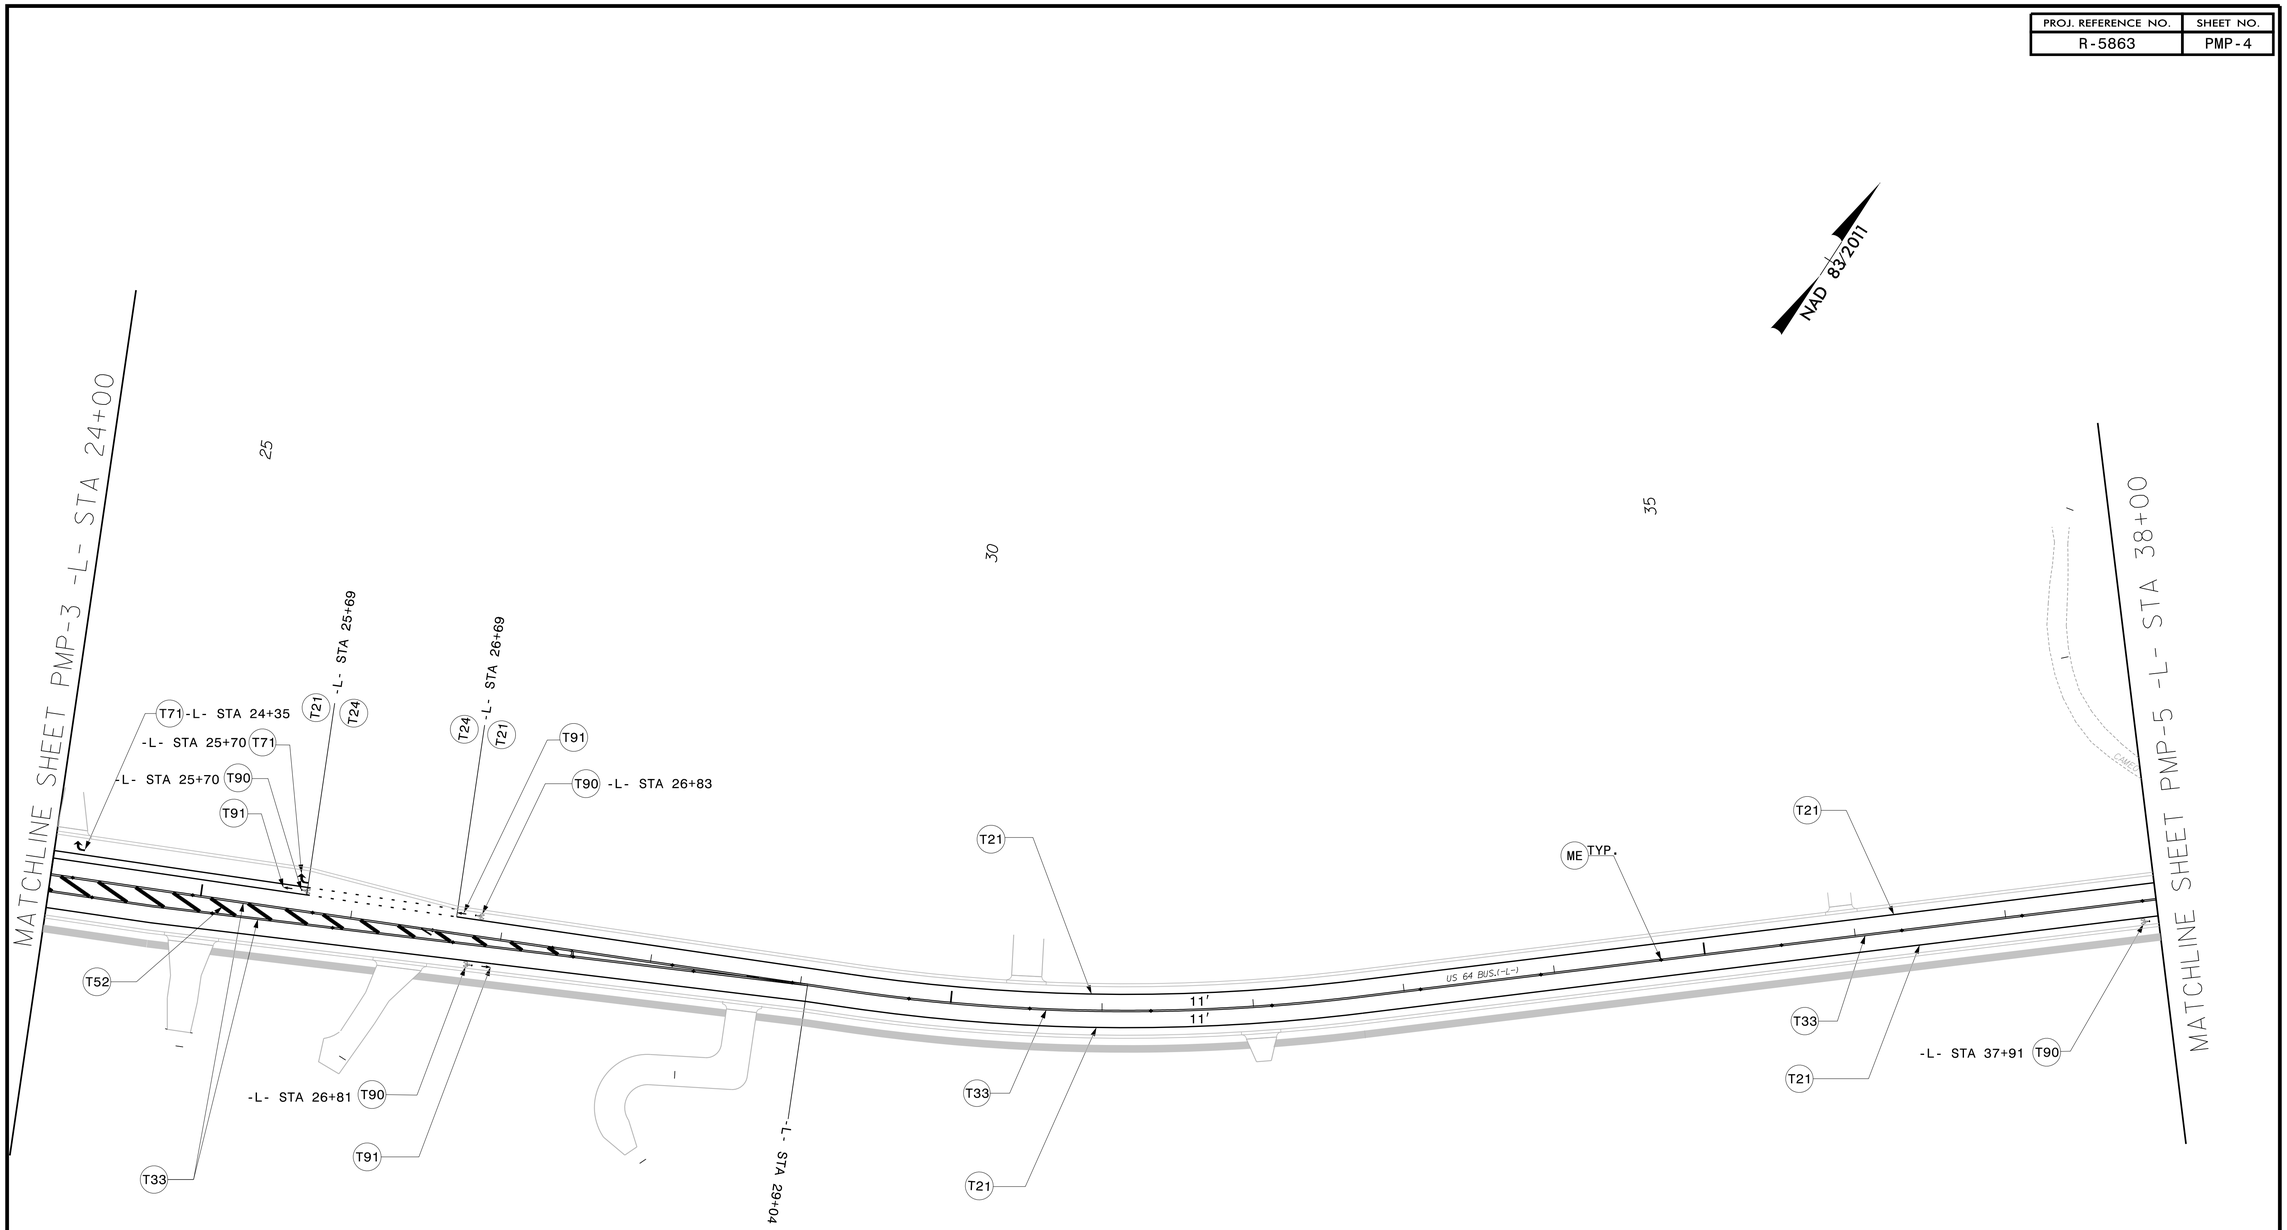

Johnson, Mirmiran, & Thompson Inc.
1318 Patton Ave Suite F,
Asheville, NC, 28806
License No: C-3097

APPROVED: DocuSigned by: F2F906A933C7483...

DATE: 7/22/2025 | 11:01:17 AM PDT

SEAL

NORTH CAROLINA PROFESSIONAL SEAL 20119 ENGINEER LLOYD D. BROWN

DOCUMENT NOT CONSIDERED FINAL UNLESS ALL SIGNATURES COMPLETED

DIVISION OF HIGHWAYS · STATE OF NORTH CAROLINA · DEPARTMENT OF TRANSPORTATION · WORK ZONE TRAFFIC CONTROL

PAVEMENT MARKING PLAN

4/16/2025, 2:05:53 PM
...\PMP\R5863_pmp_04.dgn
User:dfredde