PROJECT REFERENCE NO.	SHEET NO.
R-5863	EC-9/CONST.9
R/W SHEET NO.	
ROADWAY DESIGN ENGINEER	HYDRAULICS ENGINEER

NOTE:
PLACE TEMPORARY ROCK SEDIMENT DAMS TYPE – B AND TEMPORARY ROCK SILT CHECKS TYPE – A AT DRAINAGE OUTLETS.

CLEARING AND GRUBBING
EROSION CONTROL FOR
CONSTRUCTION SHEET 9

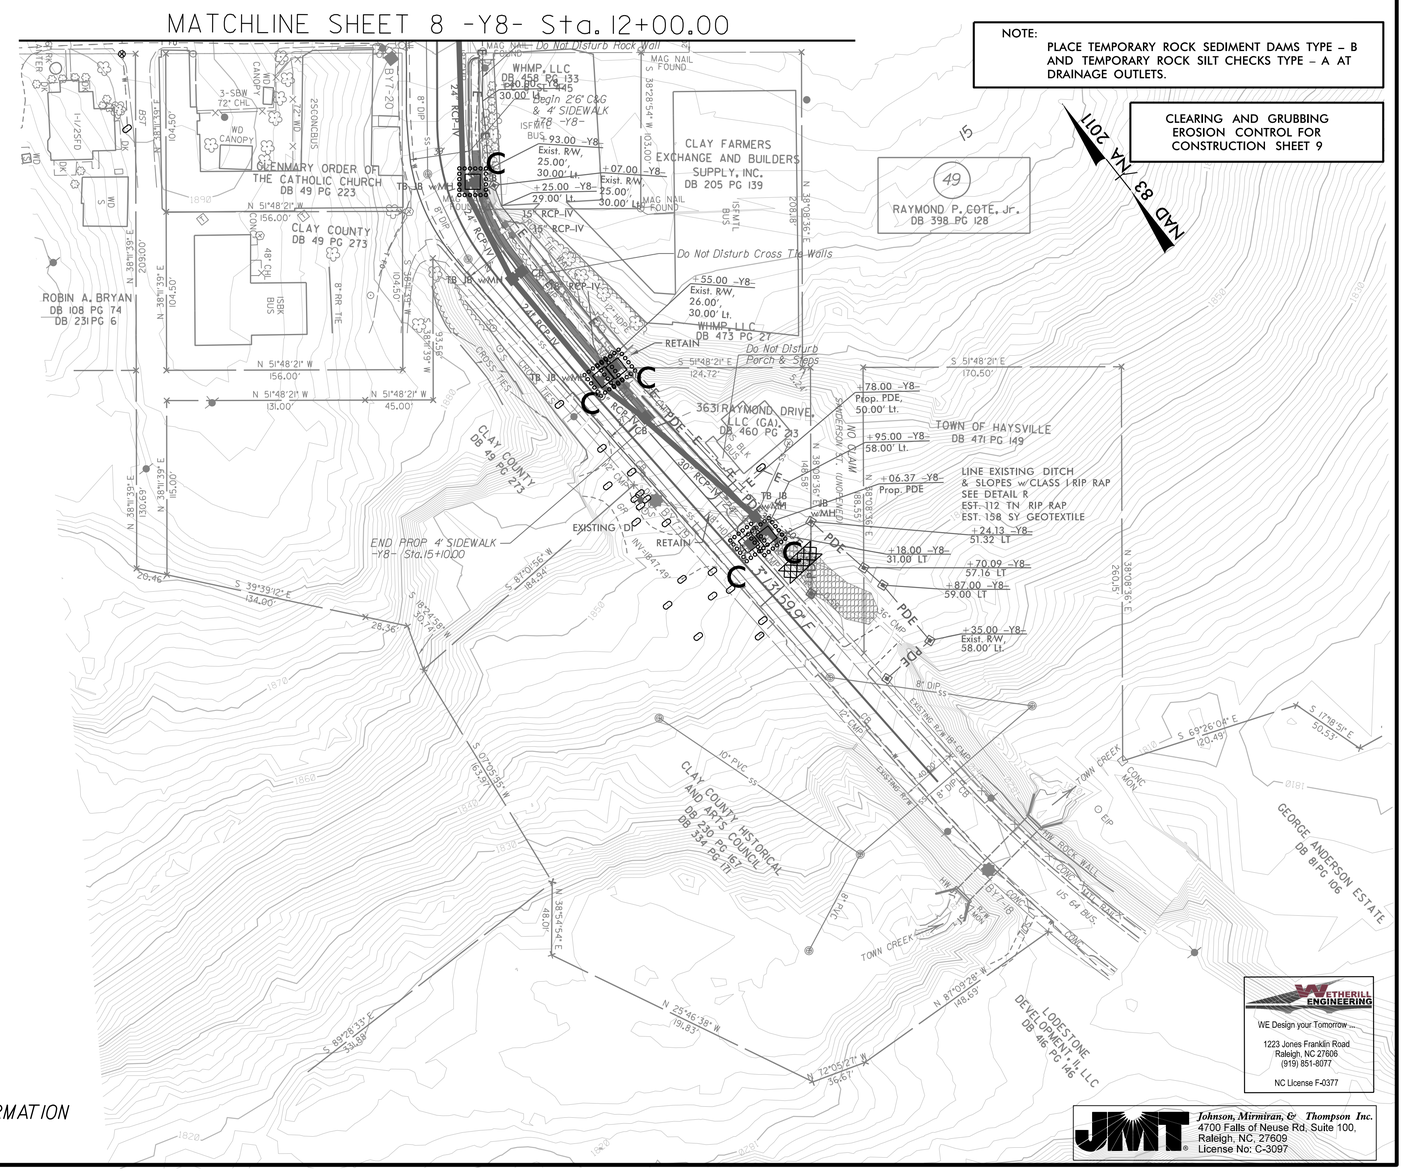

NOTE: SEE SHEET 9A FOR R/W INFORMATION

5/14/99

5/30/2025
R5863_EC_CG_psh_09.dgn
USER: ALEX.FORD