Docusign Envelope ID: C85102F9-F089-4E5E-AE52-EEEF6E45A88B

PROJECT REFERENCE NO.	SHEET NO.
R-5863	UC-14

DESIGNED BY: BCH
DRAWN BY: ADC
CHECKED BY: LAK
APPROVED BY:
REVISED:

NORTH CAROLINA DEPARTMENT OF TRANSPORTATION

UTILITIES ENGINEERING SEC.
PHONE:(919)707-6690
FAX:(919)250-4151

NORTH CAROLINA PROFESSIONAL SEAL ENGINEER BOBBY C HOUSER 4/23/2025

UTILITY CONSTRUCTION PLANS ONLY

UTILITY CONSTRUCTION

DOCUMENT NOT CONSIDERED FINAL UNLESS ALL SIGNATURES COMPLETED

50 25 0 50 100
PROFILE (HORIZONTAL)

10 5 0 10 20
PROFILE (VERTICAL)

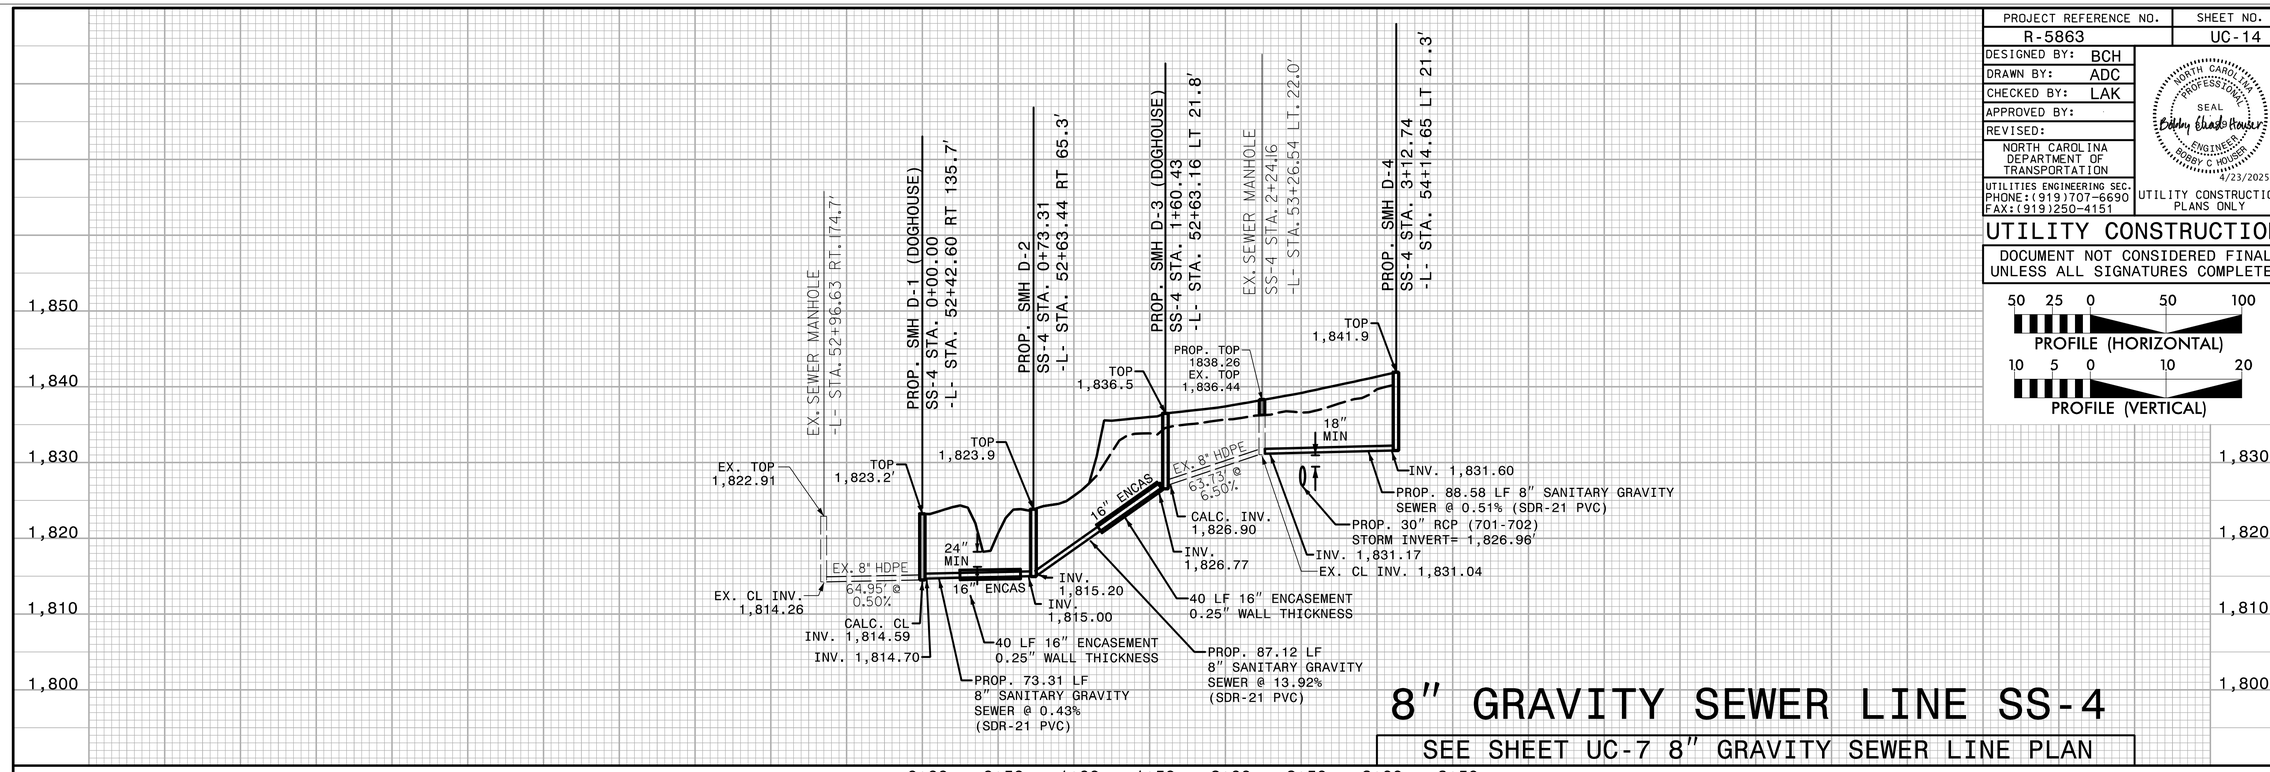

8" GRAVITY SEWER LINE SS-4

SEE SHEET UC-7 8" GRAVITY SEWER LINE PLAN

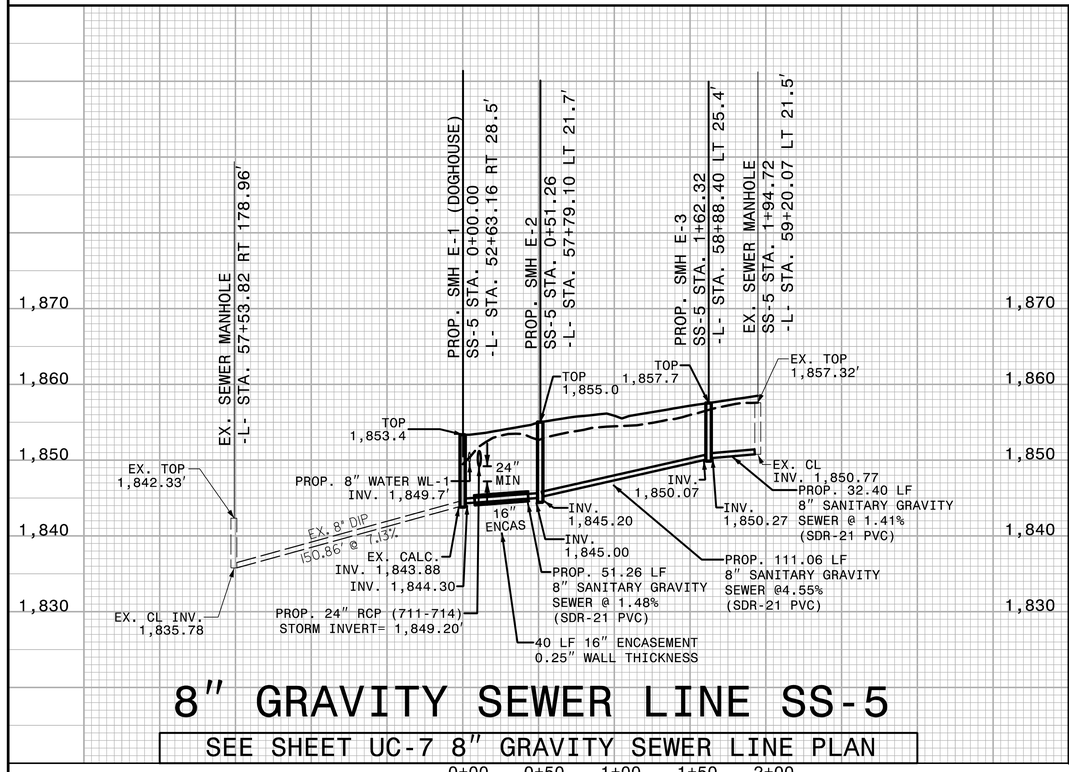

8" GRAVITY SEWER LINE SS-5

SEE SHEET UC-7 8" GRAVITY SEWER LINE PLAN

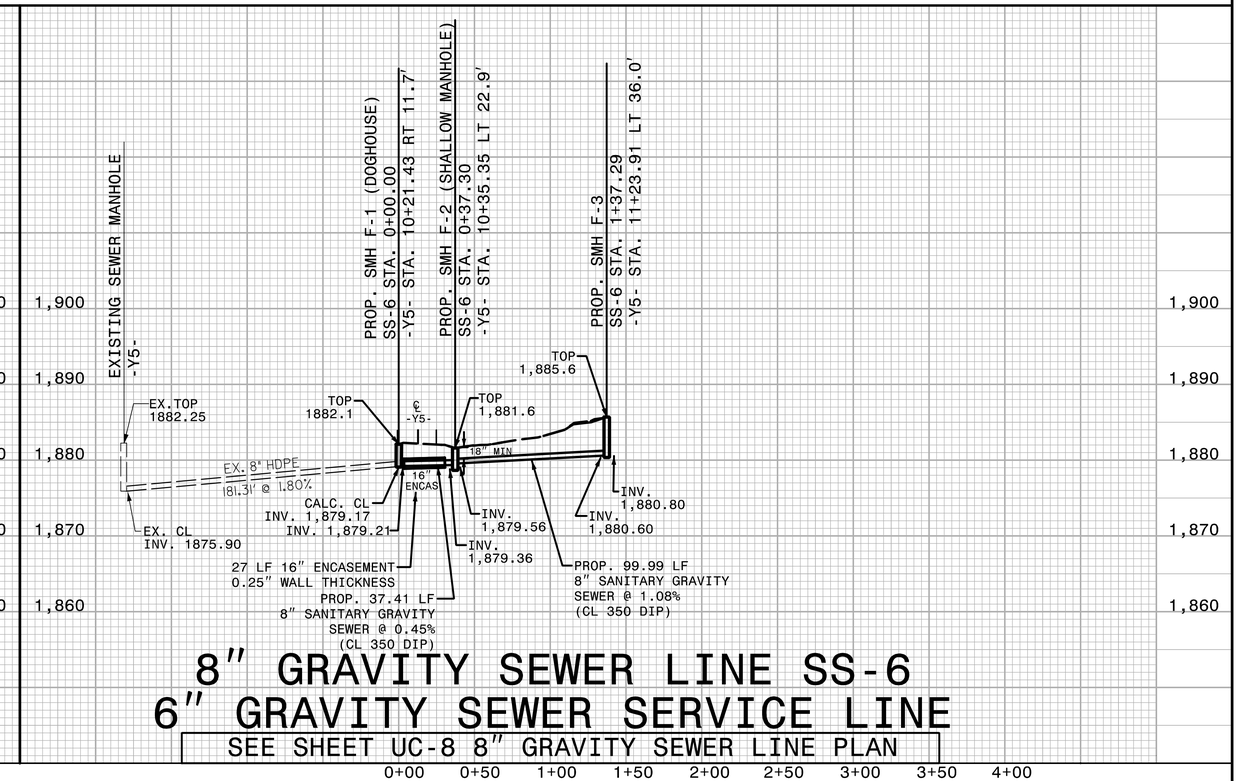

8" GRAVITY SEWER LINE SS-6
6" GRAVITY SEWER SERVICE LINE

SEE SHEET UC-8 8" GRAVITY SEWER LINE PLAN