PROJECT REFERENCE NO.	SHEET NO.
R-5863	U0-7
THIS SHEET CORRESPONDS TO RDY-7	

UTILITIES BY OTHERS

ALL PROPOSED UTILITY WORK SHOWN ON THIS SHEET WILL BE DONE BY OTHERS. NO PAYMENT WILL BE MADE TO THE CONTRACTOR FOR PROPOSED UTILITY WORK SHOWN ON THIS SHEET.

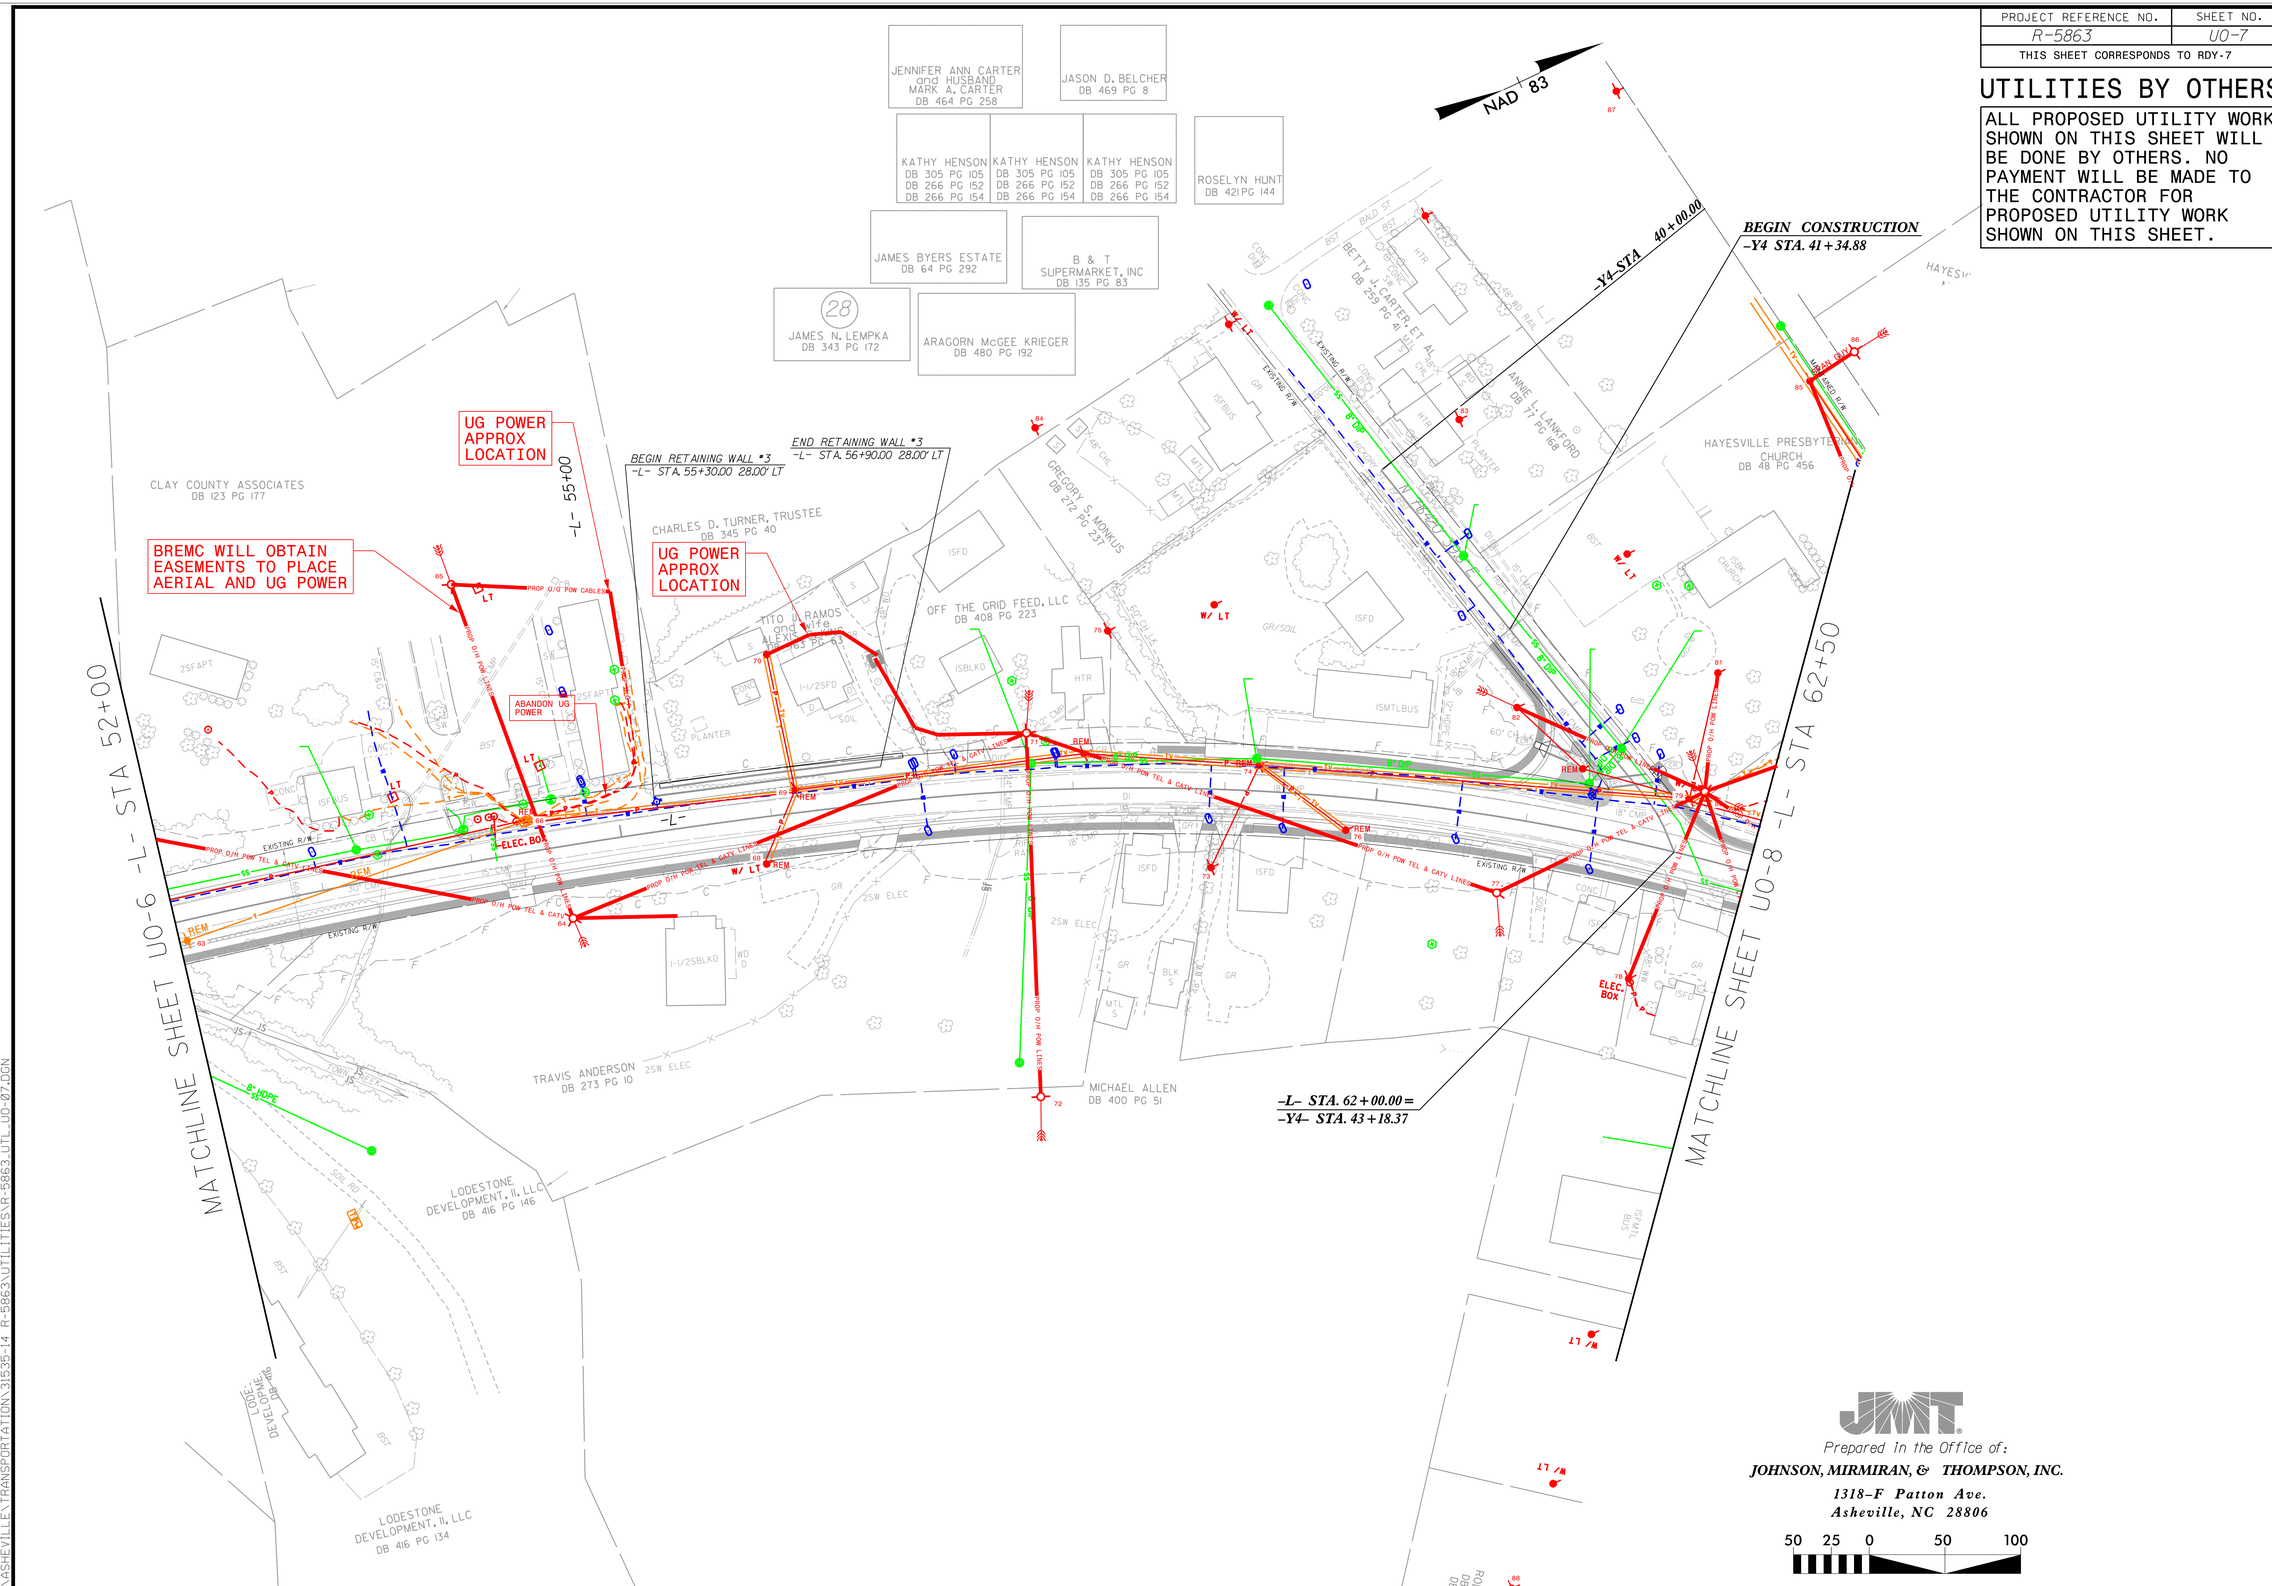

Prepared in the Office of:

JOHNSON, MIRMIRAN, & THOMPSON, INC.

1318-F Patton Ave.
Asheville, NC 28806

50 25 0 50 100

V:\ASHEVILLE\TRANSPORTATION\31535-14 R-5863\UTILITIES\R-5863_UTL_U0-07.DGN