PROJ. REFERENCE NO.	SHEET NO.
R-5863	X - 3

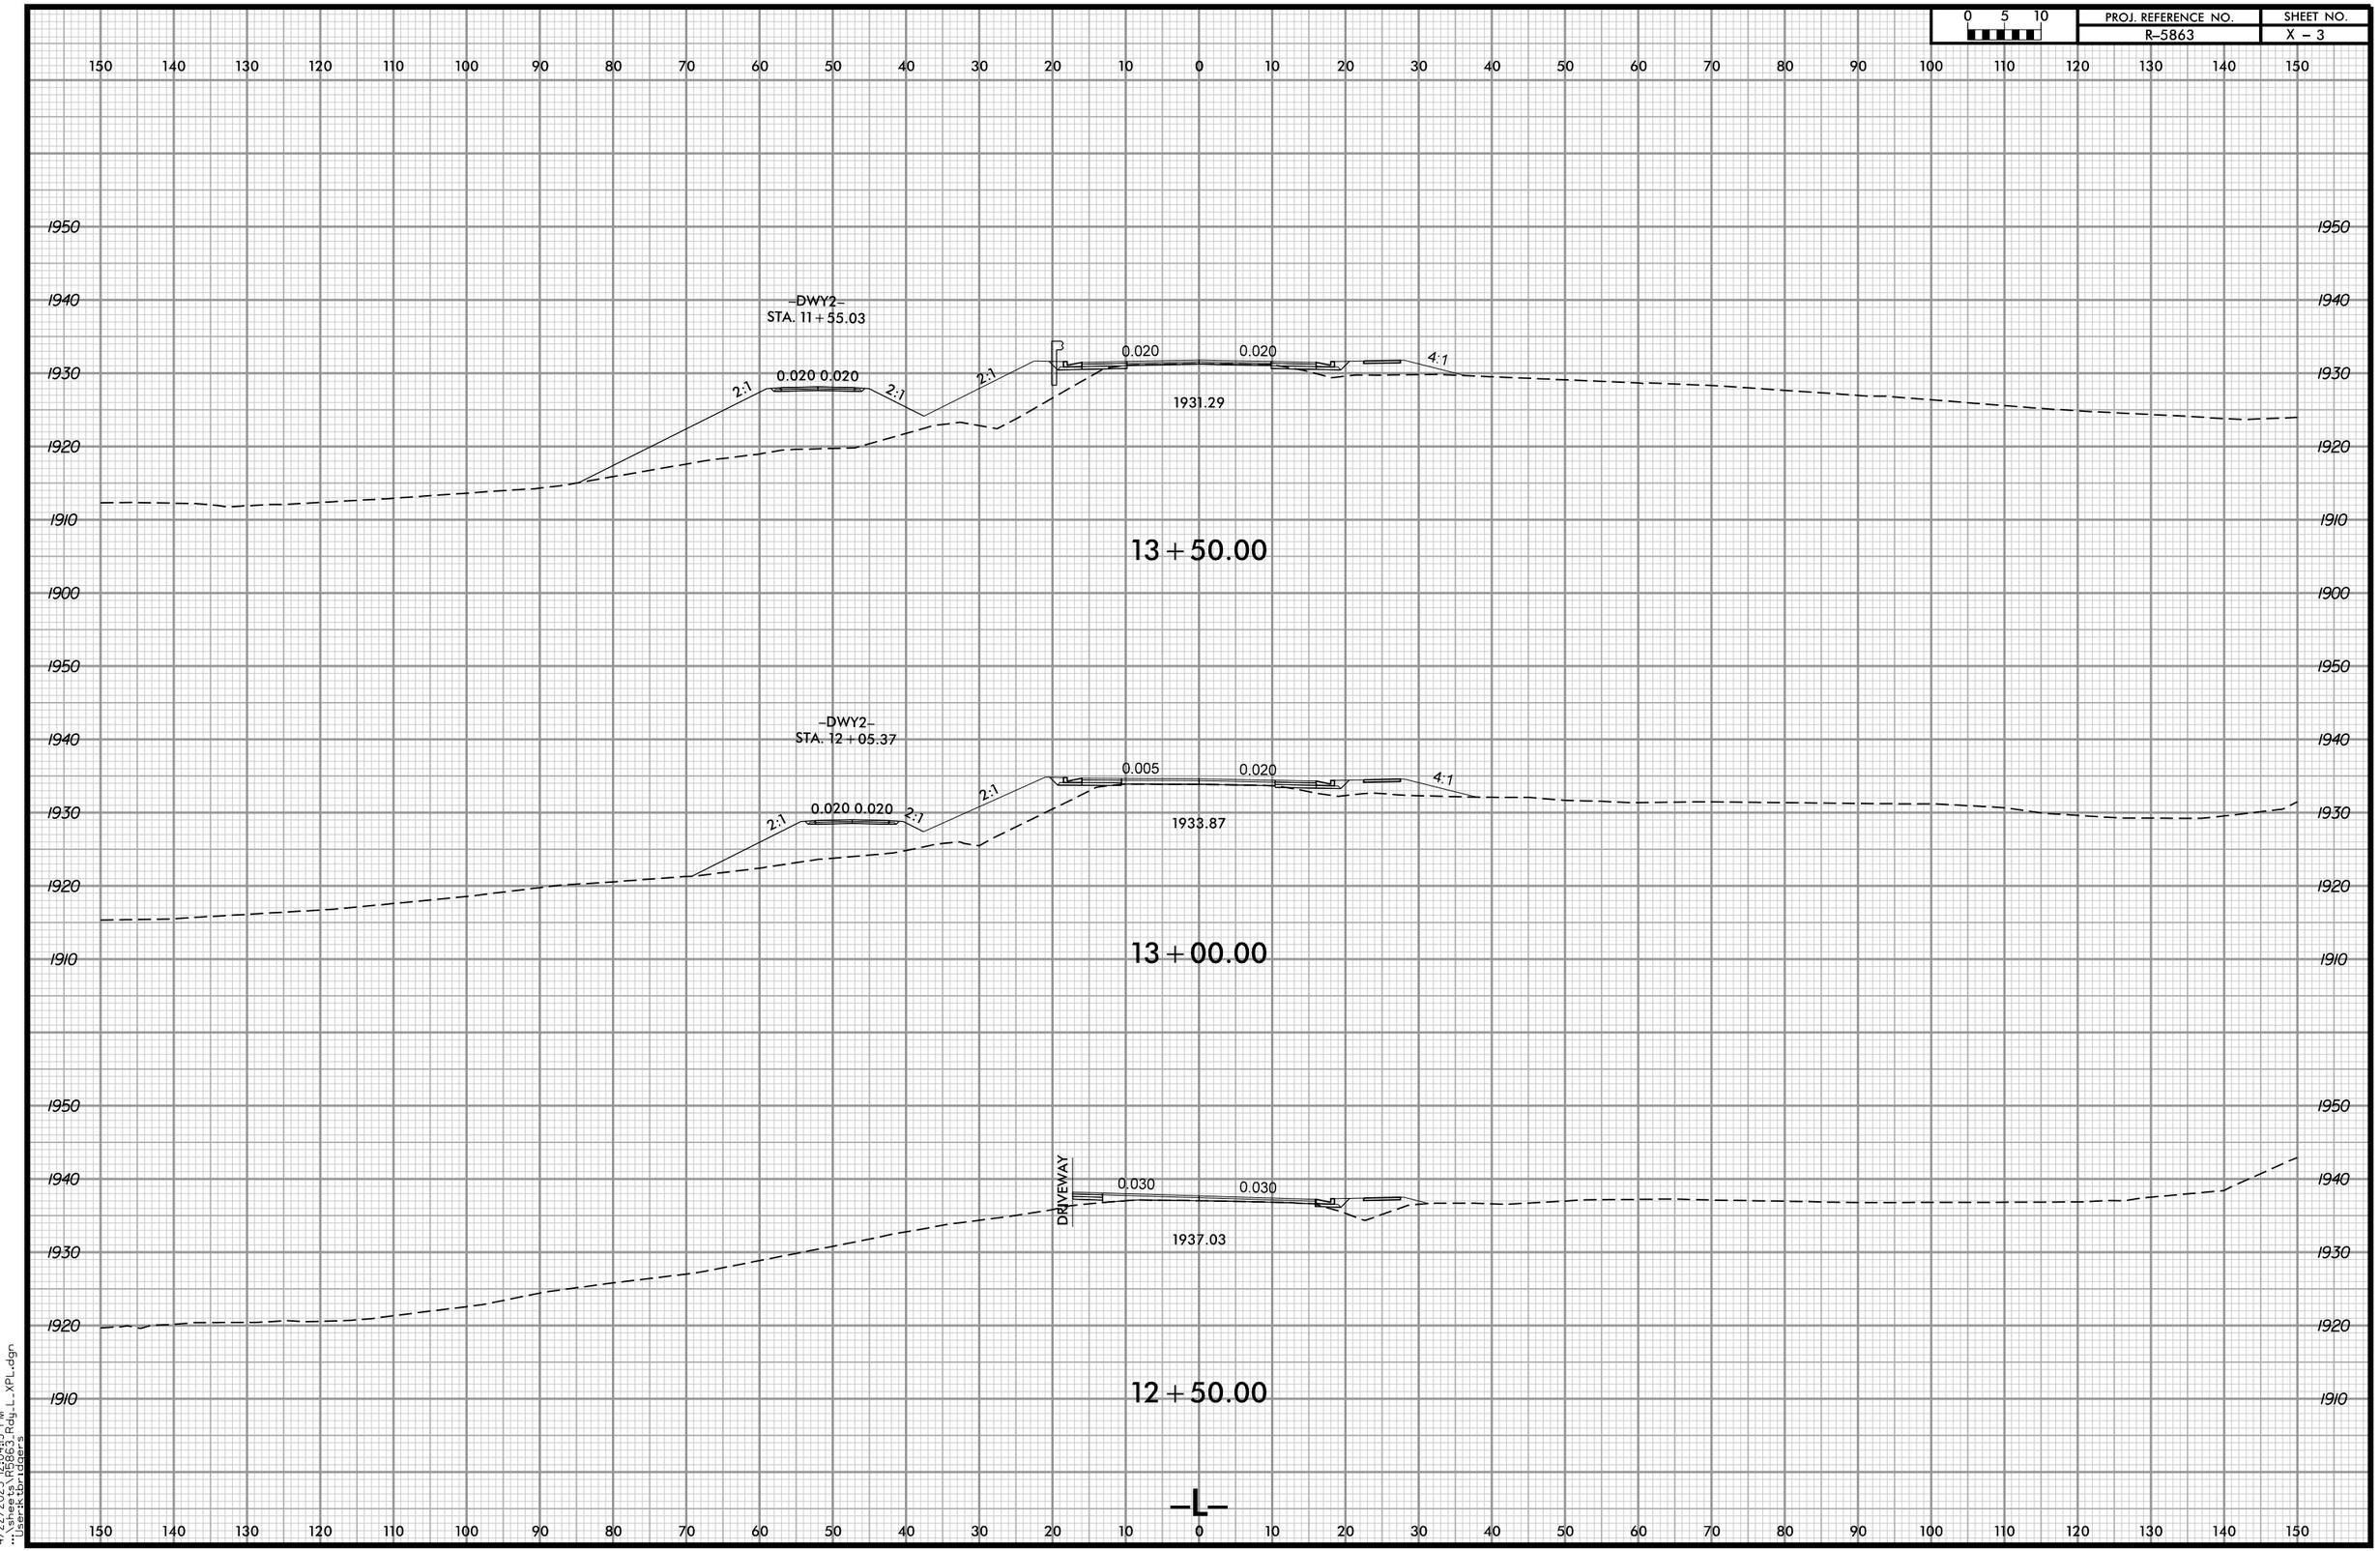

4/22/2025 12:04:13 PM
"C:\PWWorking\pwdot\d0463\d163863\Rdy_L_XPL.dgn"
User:tbridgers