PROJ. REFERENCE NO.	SHEET NO.
R-5863	X -35

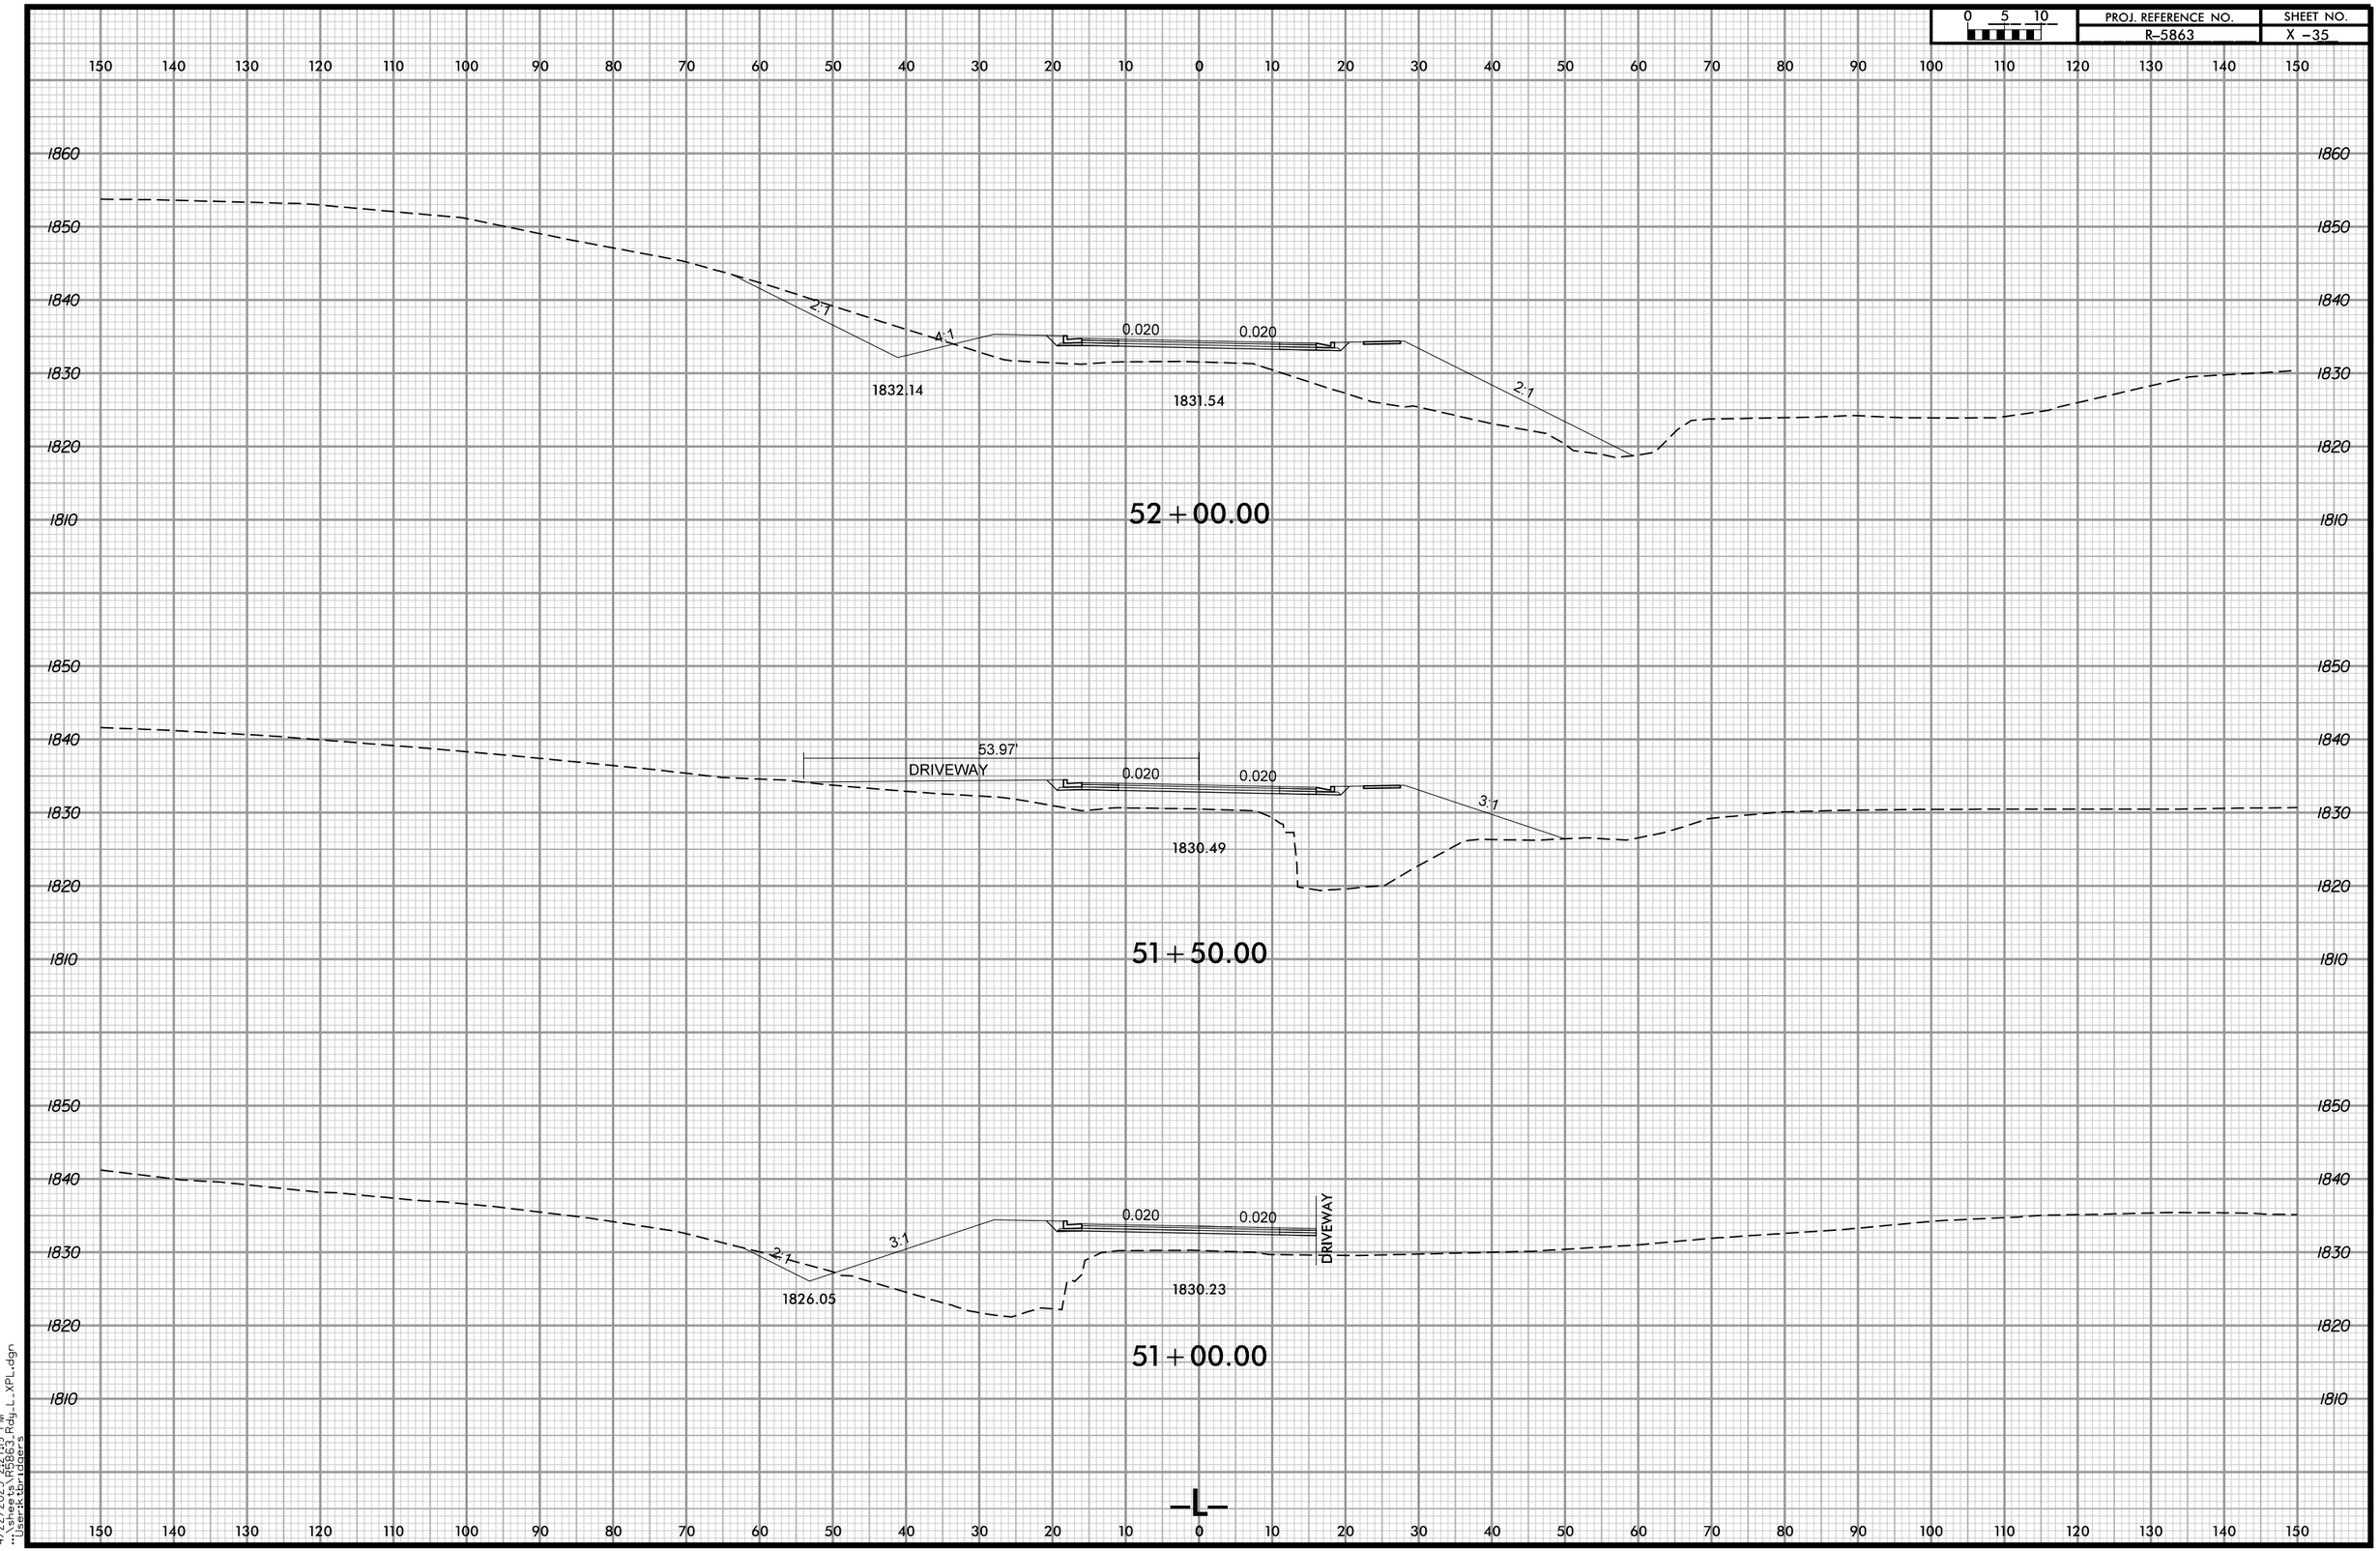

4/22/2025 2:27:19 PM
"C:\pwworking\ecd\d0663\Rdy_L_XPL.dgn
"User:kbridgers