DocuSign Envelope ID: C53CC5D1-4D7E-429B-A2A0-D545A17F7441

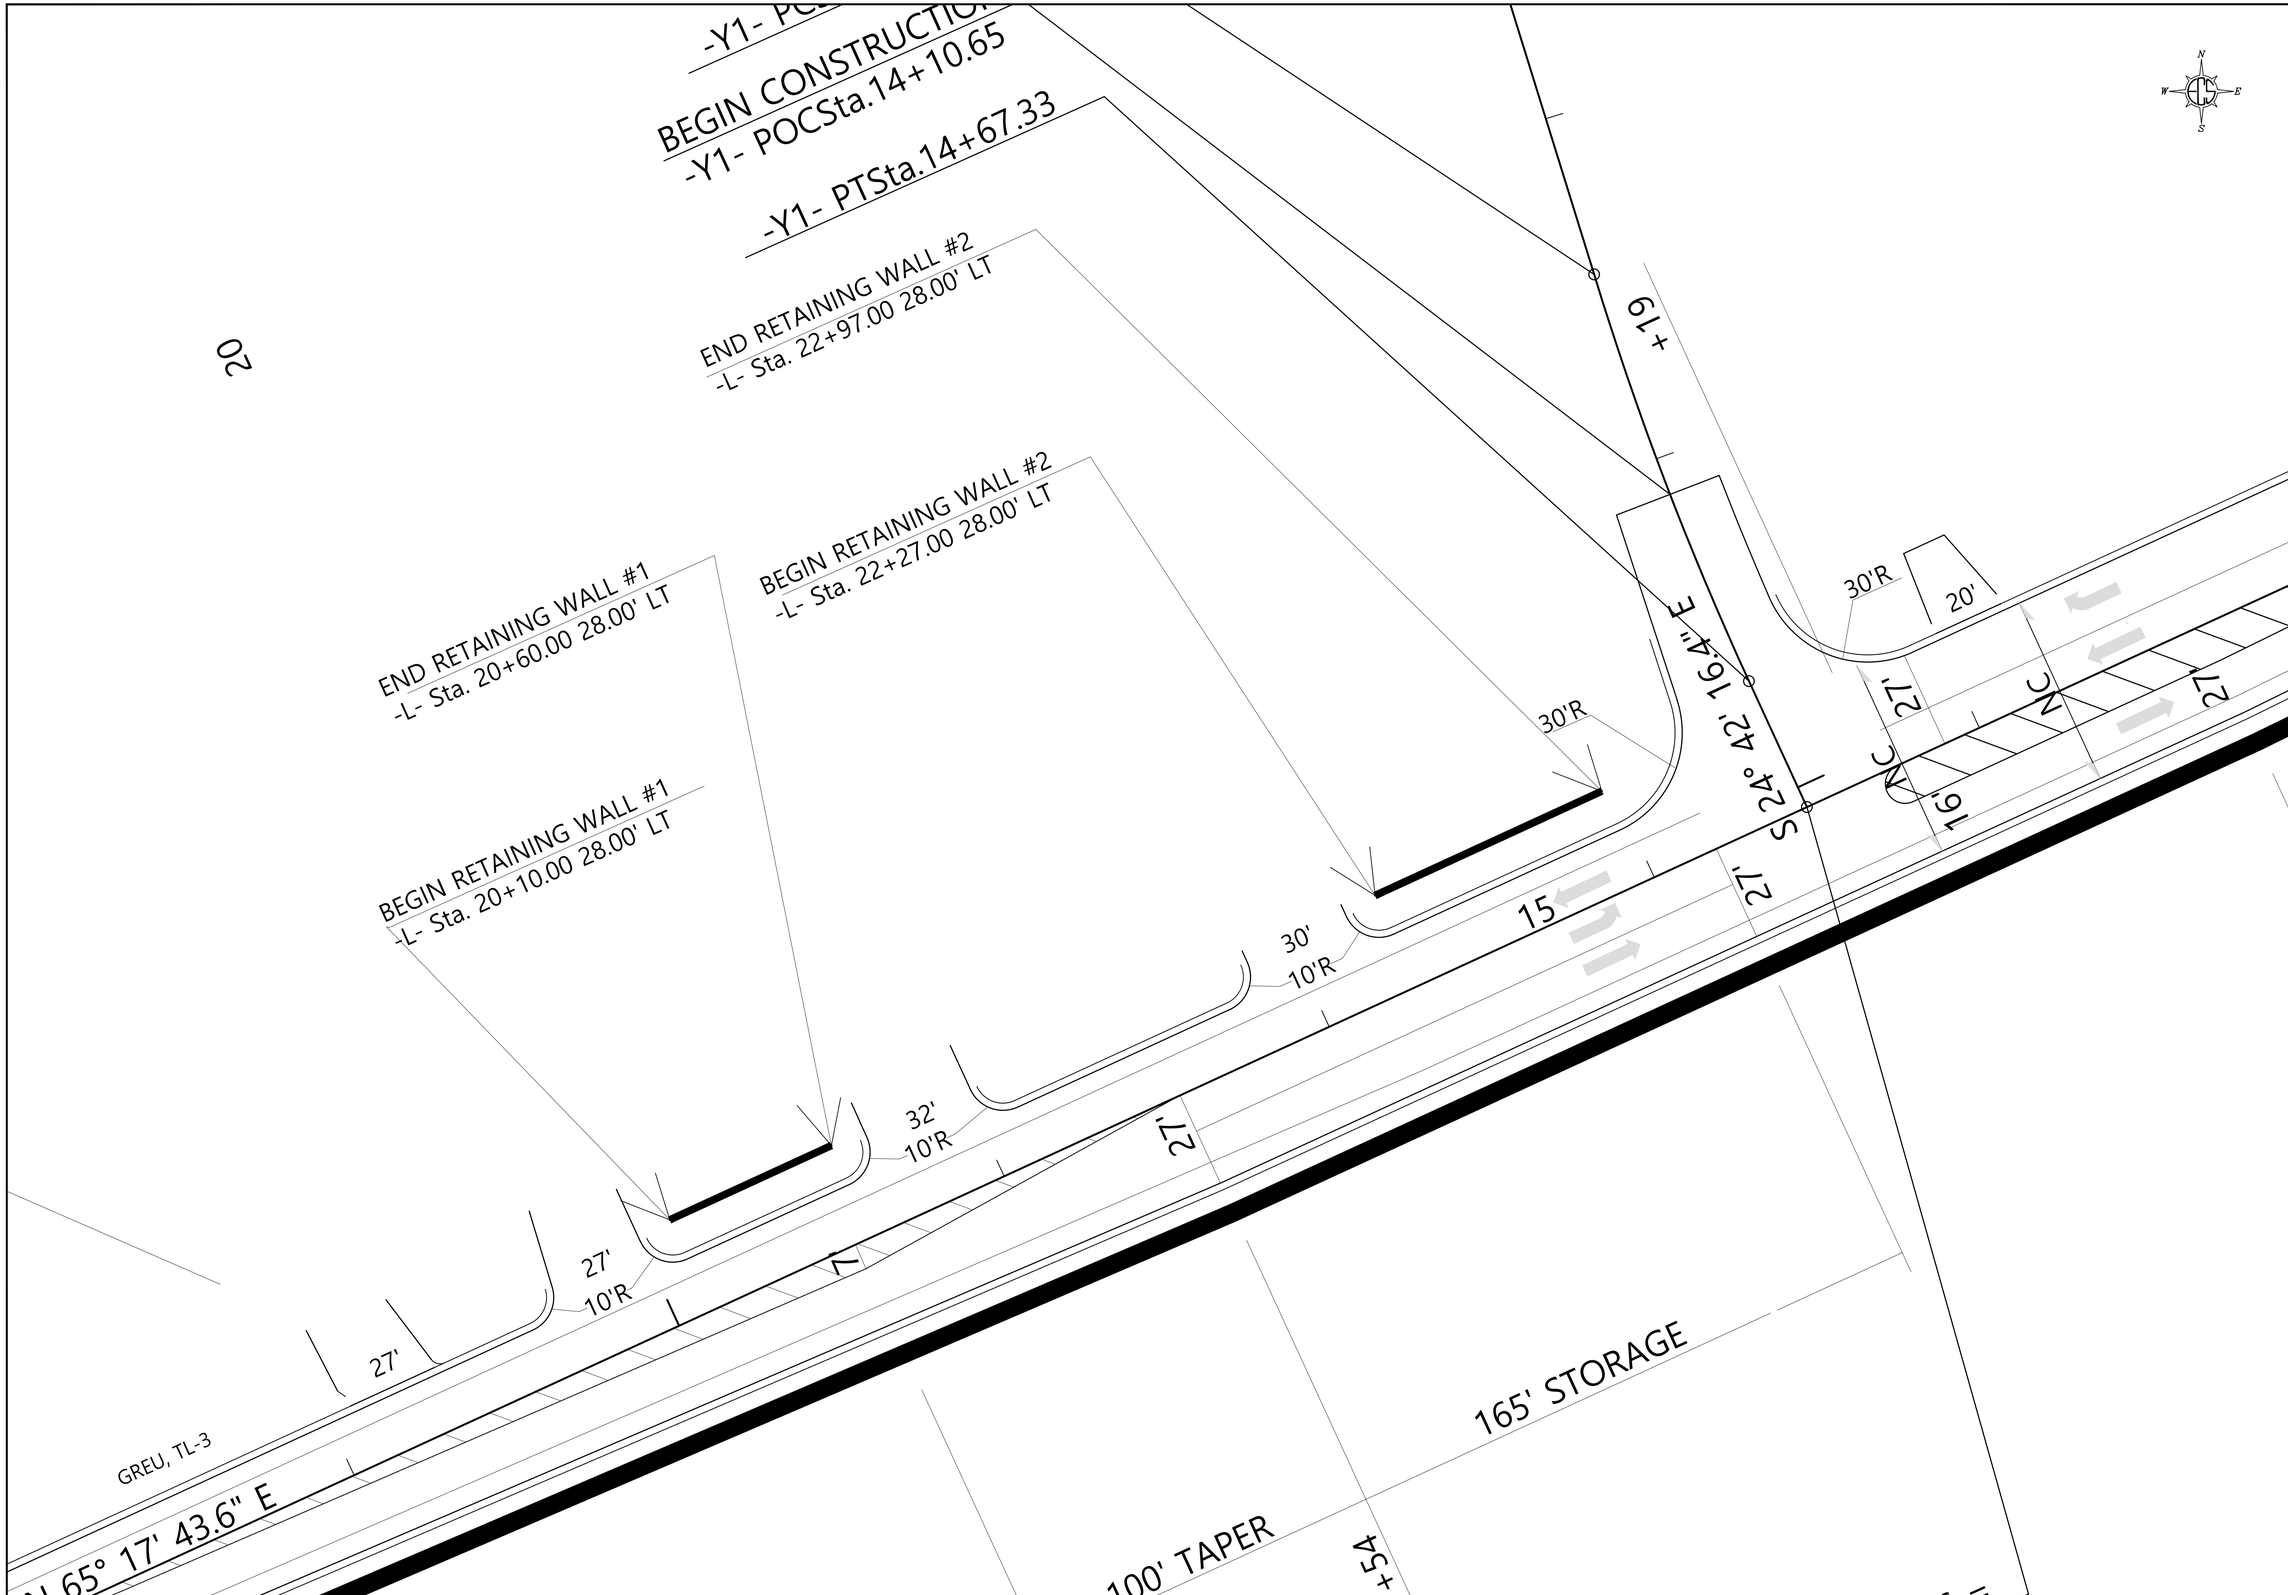

1 WALL NO. 1 AND 2 - SITE PLAN

SCALE: 1" = 20'

NORTH CAROLINA PROFESSIONAL SEAL 018979 ENGINEER MOHAMMED A. MULLA

Mohammed A. Mulla
42FEC85AFC604B8...

ECS SOUTHEAST, LLP
1900 HENDERSONVILLE ROAD
ASHEVILLE, NC 28803
(828) 665-2307
NC REGISTERED ENGINEERING FIRM # F-1078

"SETTING THE STANDARD FOR SERVICE"

Vaughn & Melton

RETAINING WALLS

PROJECT: R-5863
US 64 BUISNESS
FROM US 64 TO SR 107 (MAIN STREET)
CLAY COUNTY, NORTH CAROLINA

SITE PLAN SEGMENTAL GRAVITY
RETAINING WALLS 1 AND 2

ECS REVISIONS
-
-
-
-
-

PRINCIPAL	DESIGNER
MAM	RTS

SCALE: 1"=20'

PROJECT NO.: R-5863

SHEET: W-1

DATE: 10/04/2023