Docusign Envelope ID: D2947586-73BE-4692-A34B-93CA30001180

INTERSECTION DETAIL
SR 2714 (JACKSONVILLE PARKWAY) AT GATEWAY DR. NORTH

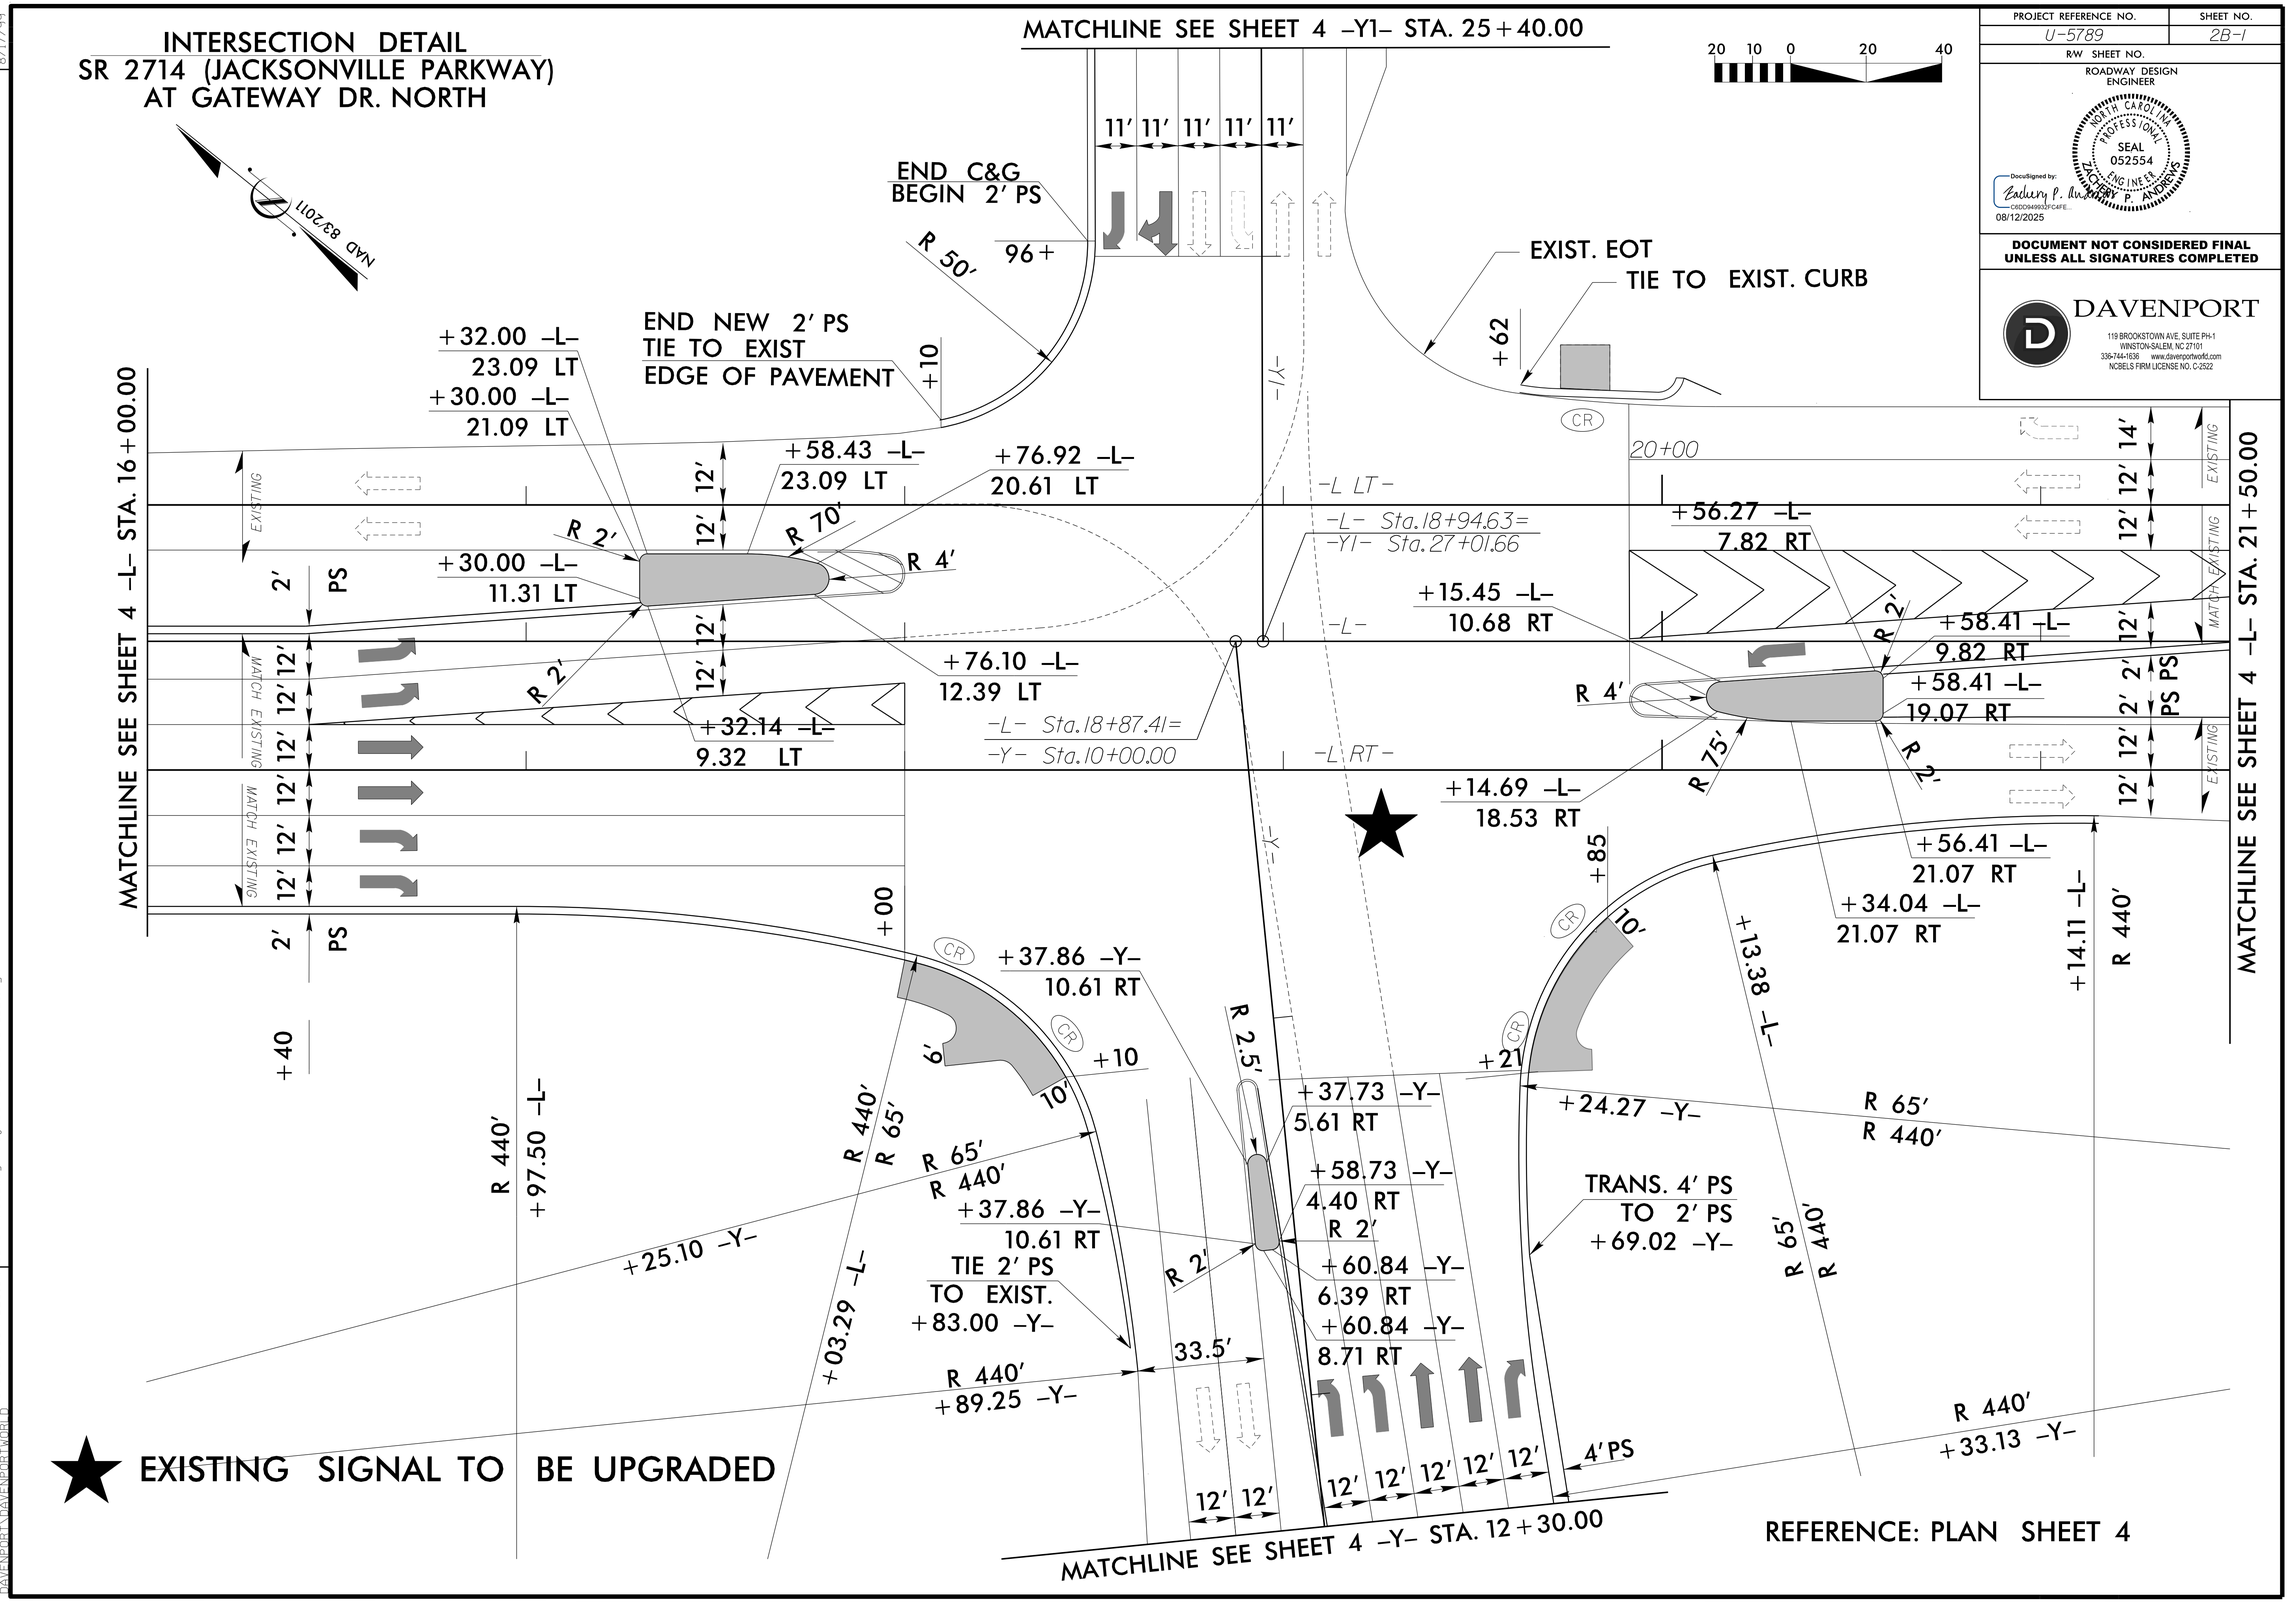

PROJECT REFERENCE NO.	SHEET NO.
U-5789	2B-1
R/W SHEET NO.	

ROADWAY DESIGN ENGINEER

NORTH CAROLINA PROFESSIONAL SEAL 052554 ENGINEER ZACHERY P. ANDREWS

DocuSigned by: Zachery P. Andrews
C6D0949B2D1C4FE...
08/12/2025

DOCUMENT NOT CONSIDERED FINAL UNLESS ALL SIGNATURES COMPLETED

DAVENPORT
119 BROOKSTOWN AVE, SUITE PH-1
WINSTON-SALEM, NC 27101
336-744-1536 www.davenportworld.com
NCBELS FIRM LICENSE NO. C-2522

REVISIONS

8/17/99

6/26/2025
6:26:23 PM
U5789_NCDOT_U5789_NC53_Jack\DESIGN\U5789\Roadway\Proj\U5789_RDY_PSH_2B1.dgn
DAVENPORT\DAVENPORT WORLD