PROJECT REFERENCE NO.	SHEET NO.
U-5789	RW06

Location and Surveys

Division 2
Location & Surveys

PROJECT SURVEYOR

NORTH CAROLINA PROFESSIONAL SEAL L-3726 LAND SURVEYOR MICHAEL W. STAHL

03/24/2025

DocuSigned by: Michael Stahl 3A8CF22A5F72430...

DOCUMENT NOT CONSIDERED FINAL UNLESS ALL SIGNATURES COMPLETED

I , Michael W. Stahl , certify that the right of way and permanent easement monumentation for this project shown herein was completed under my direct and responsible charge from an actual survey made under my supervision; that all horizontal closures had a minimum ratio of precision of 1:10,000 (Class A). Field work was performed on January 16, 2025, and all coordinates are based on NAD83/2011; That this survey was performed to meet the requirements of 21NCAC 56.1600 as applicable.

This 24th day of March, 2025.

DocuSigned by: Michael Stahl 3A8CF22A5F72430...

Professional Land Surveyor L-3726

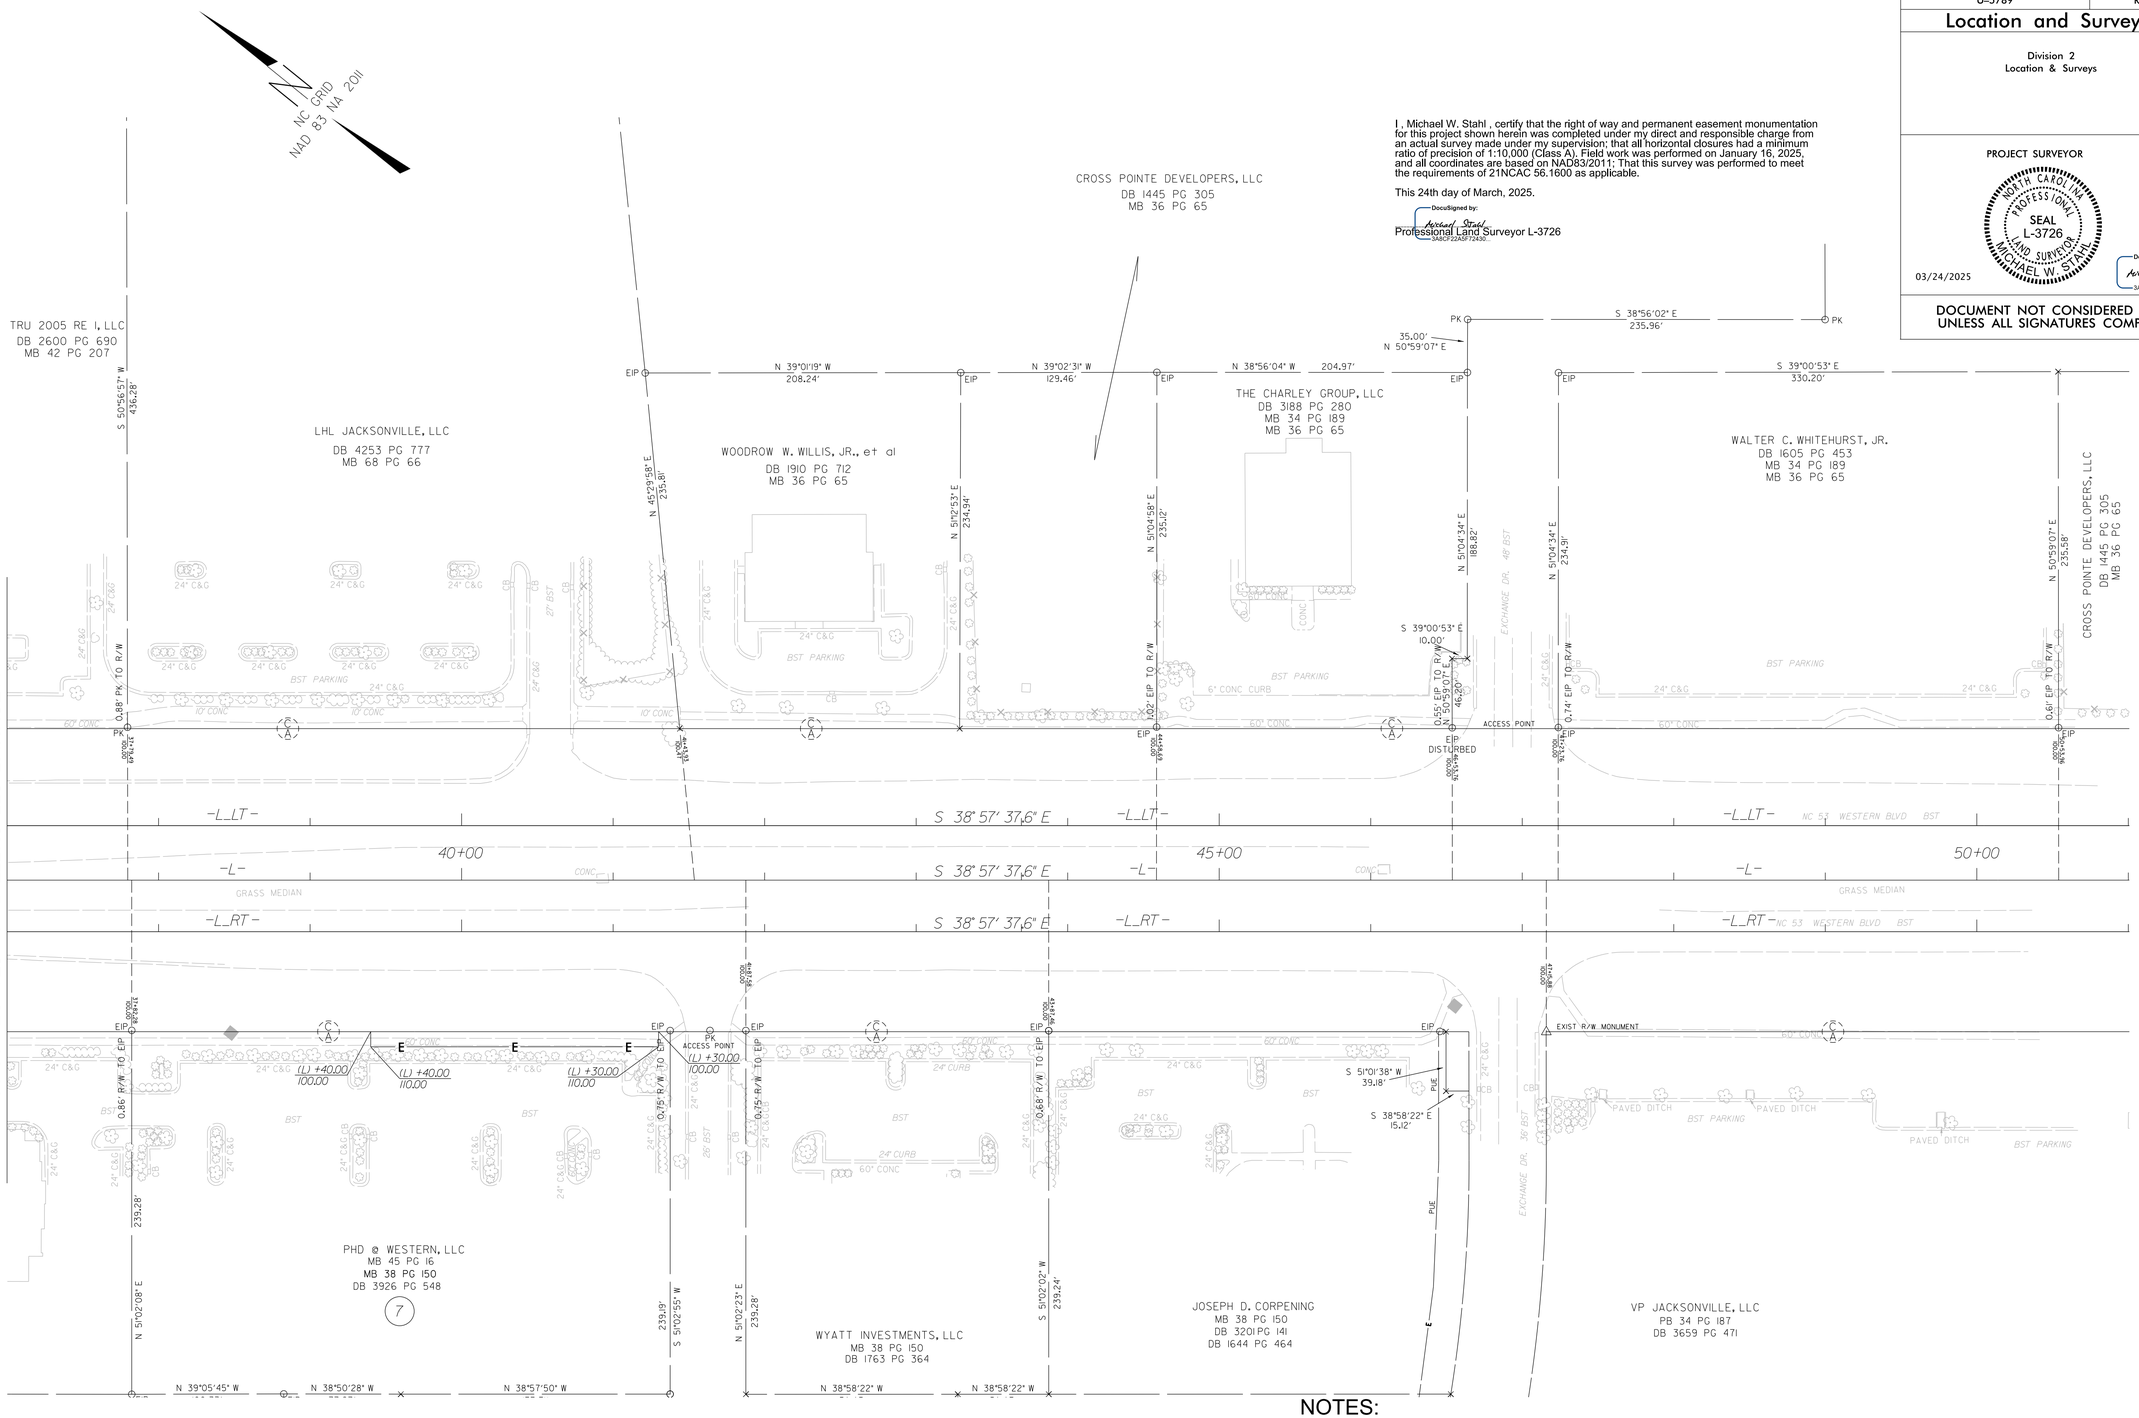

NOTES:

1. IF FURTHER INFORMATION REGARDING PROJECT CONTROL IS NEEDED PLEASE CONTACT THE LOCATION AND SURVEYS UNIT.
2. PROJECT CONTROL WAS ESTABLISHED USING GNSS, THE GLOBAL NAVIGATION SATELLITE SYSTEM.
3. RIGHT OF WAY MONUMENTATION ESTABLISHED 1/16/2025.

REVISIONS

6/2/99

24 MAR 2025 14:13
R:\Hydraulics\Jobs\U-5789\Control Sheets\Control 1-2025 Revision E Sheet\Control Sheets\RW and Title-Sheets\150-0_LS_pr1 - Copy (6).dgn
mcrhodes1 AT LS-339868