Docusign Envelope ID: 2AD89466-EEF5-420C-B4F1-E7AAEE24BACE

PROJECT REFERENCE NO.	SHEET NO.
U-4700CC	10

ROADWAY DESIGN ENGINEER	HYDRAULICS ENGINEER
8/14/2026 9:23:01 AM PDT	8/14/2026 2:57:27 PM EDT
NORTH CAROLINA PROFESSIONAL SEAL 26960 ENGINEER	NORTH CAROLINA PROFESSIONAL SEAL 035700 ENGINEER
Kevin Schuler	Kevin P. Higgins

DOCUMENT NOT CONSIDERED FINAL UNLESS ALL SIGNATURES COMPLETED

Johnson, Mirmiran, & Thompson Inc.
4700 Falls of Neuse Rd, Suite 100,
Raleigh, NC, 27609
License No: C-3097

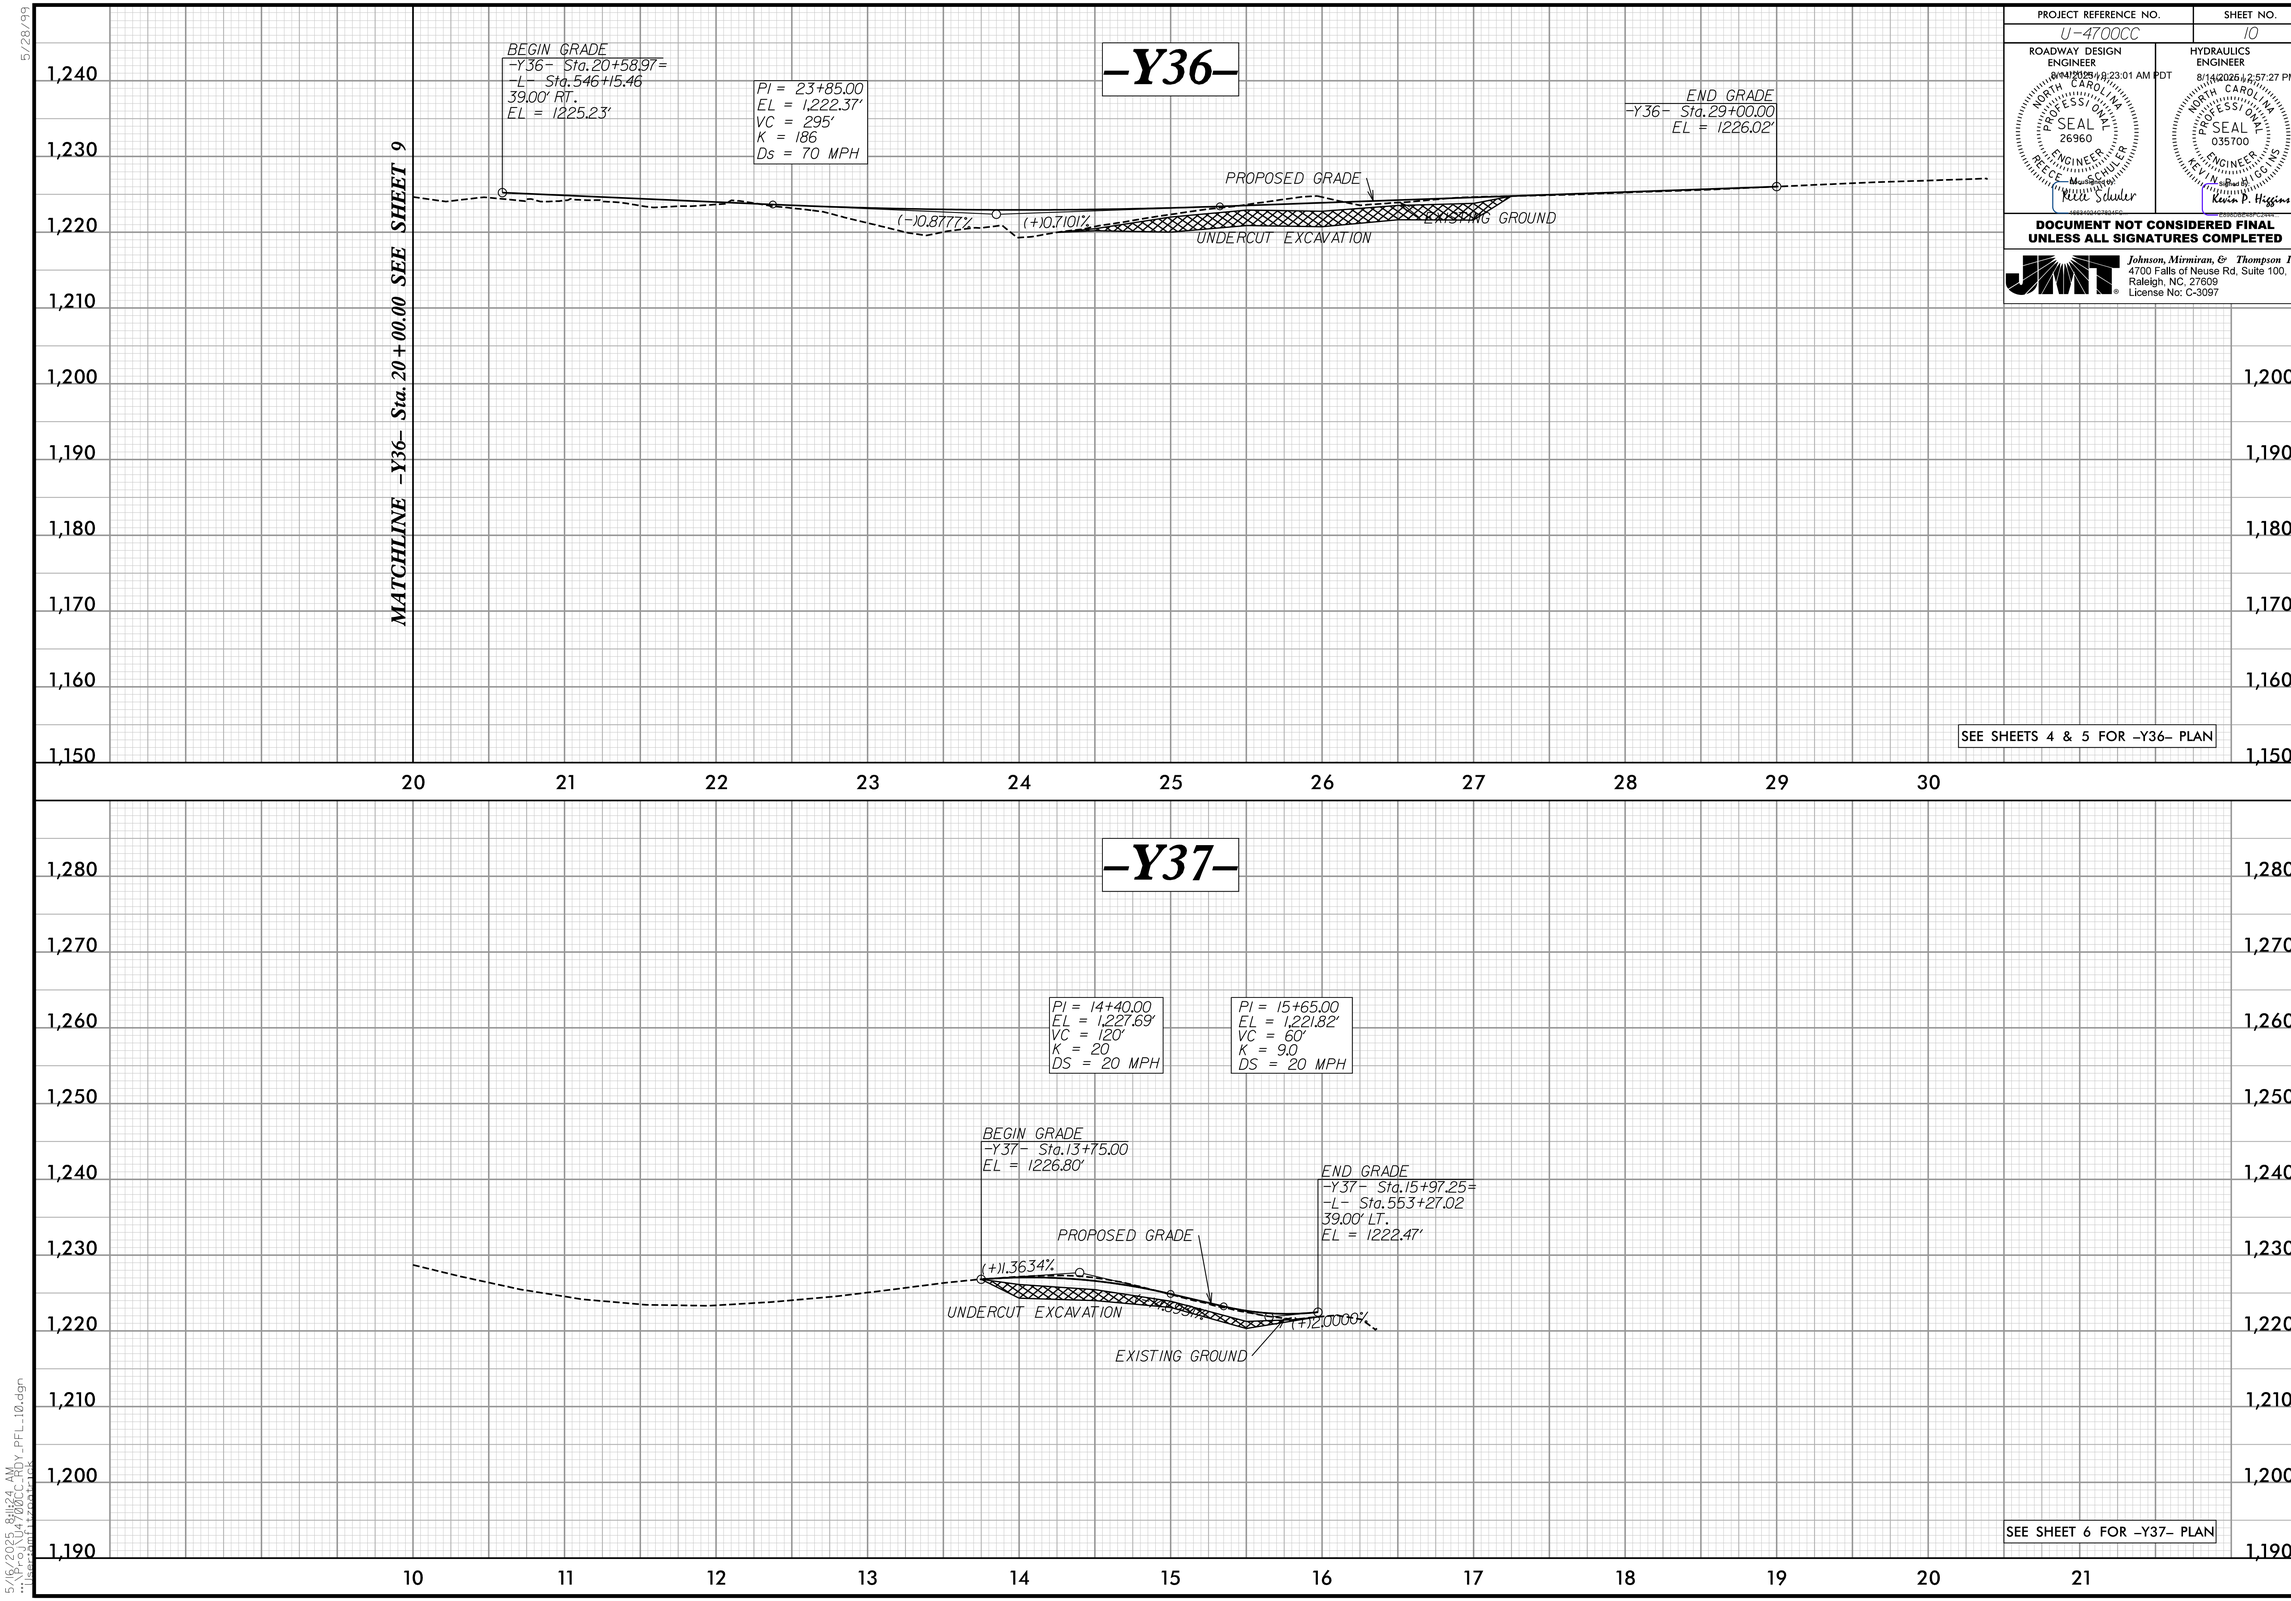

5/28/99

5/16/2025 9:19:24 AM
U4700CC_Hydy_PFL_10.dgn
U:\pwworking\ccpdata\jack