2/24/24

THE ESTIMATED QUANTITY OF DUCTILE IRON WATER PIPE FITTINGS ON THIS PLAN SHEET IS 110 POUNDS. THE ACTUAL QUANTITY AND TYPE OF FITTINGS WILL VARY BASED ON FIELD CONDITIONS.

PROJECT REFERENCE NO.	SHEET NO.
U-4700-CC	UC-6A

DESIGNED BY: MRD
DRAWN BY: ND
CHECKED BY: JDN
APPROVED BY: JDN
REVISED:

NORTH CAROLINA DEPARTMENT OF TRANSPORTATION

UTILITIES ENGINEERING SEC.
PHONE:(919)707-6690
FAX:(919)250-4151

NORTH CAROLINA PROFESSIONAL SEAL 047349 ENGINEER JAMIE D. NOE

DocuSigned by: Jamie D. Noe
5/28/2025 | 12:51:58 PM EDT

UTILITY CONSTRUCTION PLANS ONLY

DOCUMENT NOT CONSIDERED FINAL UNLESS ALL SIGNATURES COMPLETED

UTILITY CONSTRUCTION

JMT

WATER LINE WL–5 PROFILE

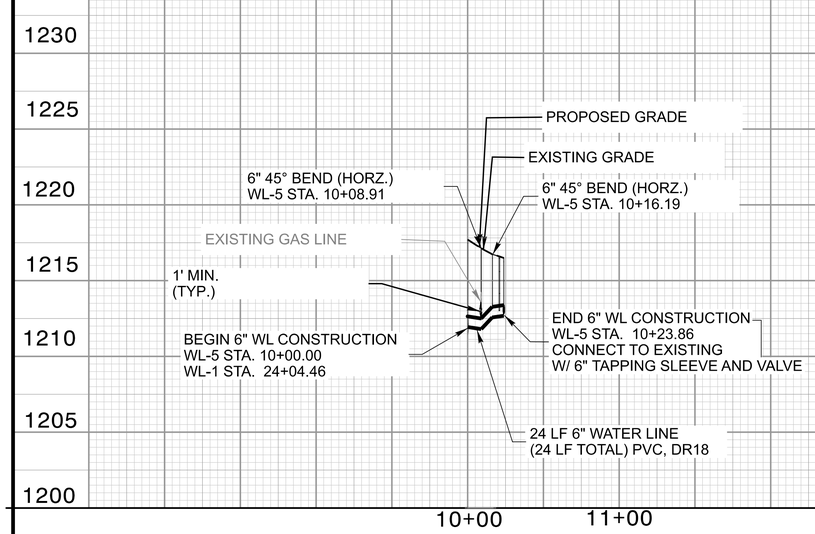

WATER LINE WL–6 PROFILE

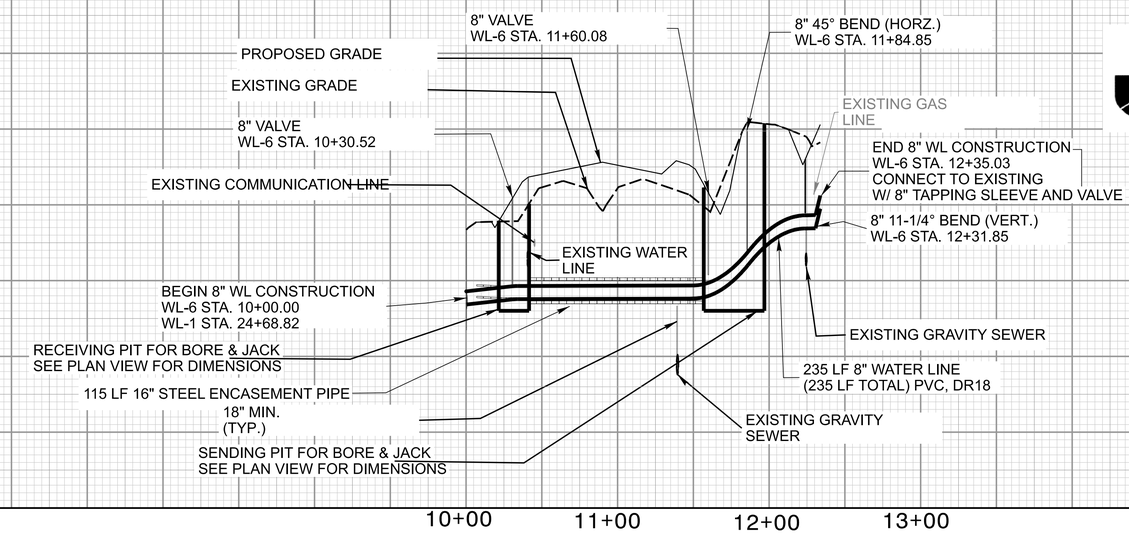

WATER LINE WL–7 PROFILE

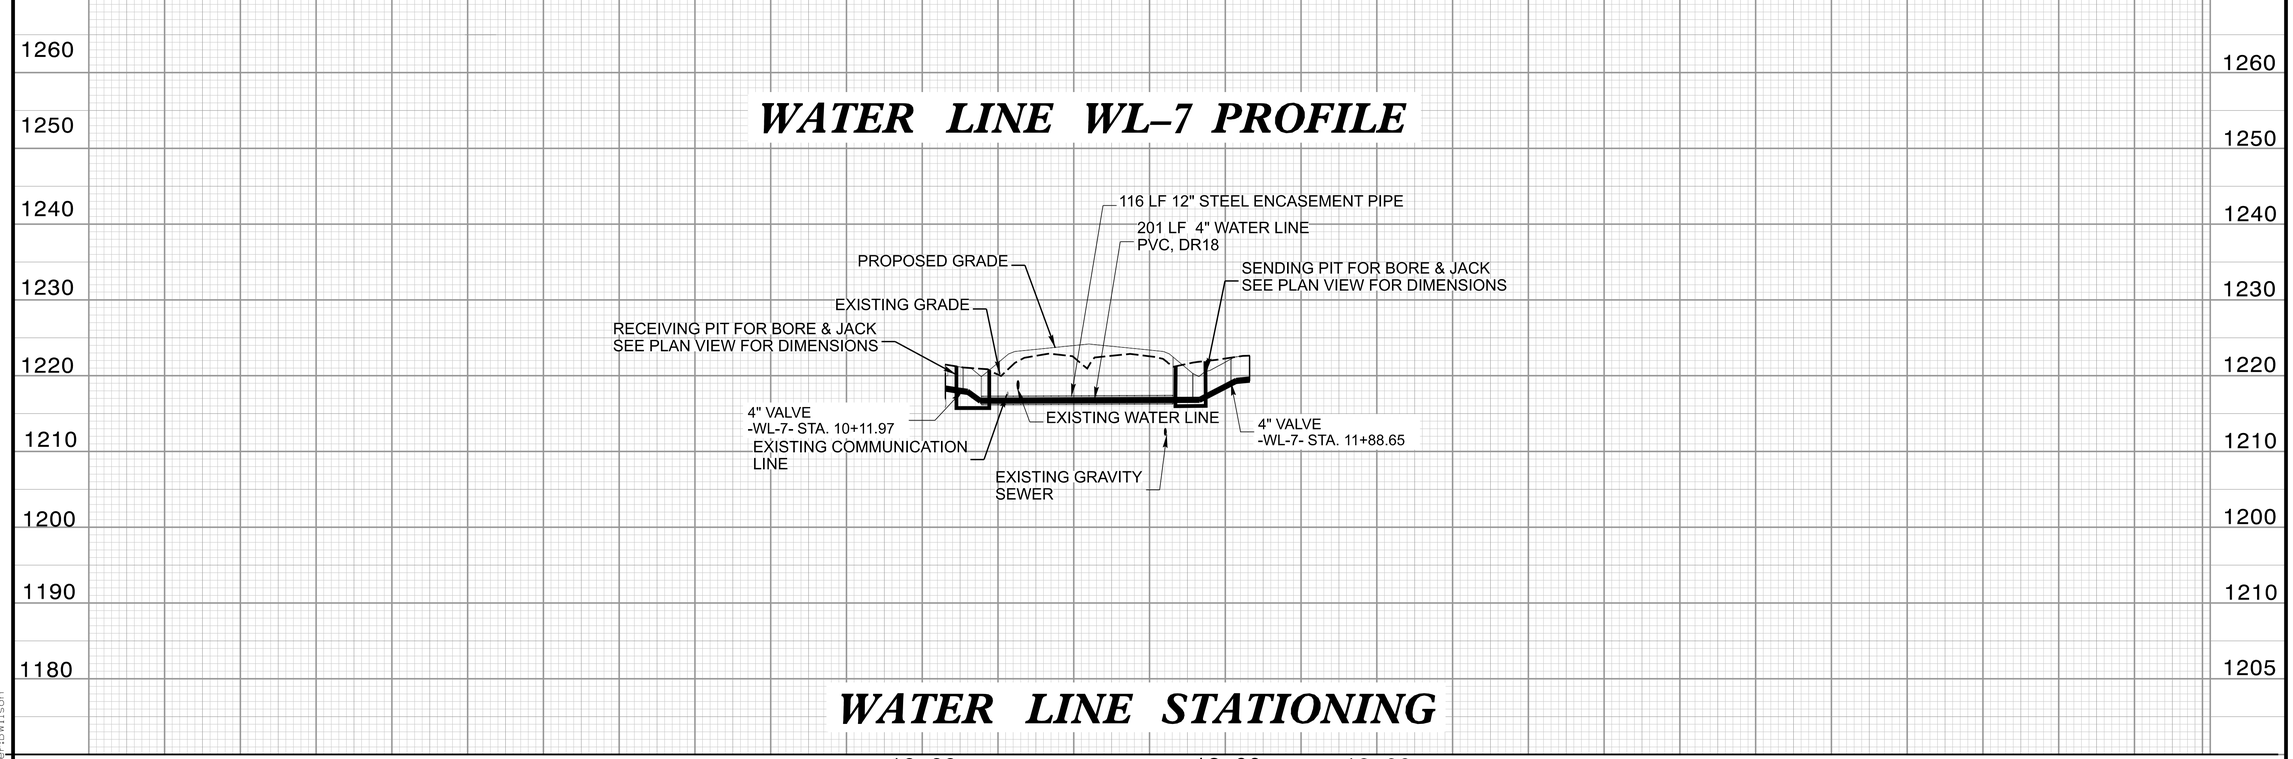

WATER LINE STATIONING

5/15/2025 9:23:08 AM
U:\UC Sheets\U4700CC_utl_UC_6.dgn
User:BWilson

PROJECT REFERENCE NO.	SHEET NO.
U-4700-CC	UC-6B

DESIGNED BY: MRD
DRAWN BY: ND
CHECKED BY: JDN
APPROVED BY: JDN
REVISED:

NORTH CAROLINA DEPARTMENT OF TRANSPORTATION

UTILITIES ENGINEERING SEC.
PHONE:(919)707-6690
FAX:(919)250-4151

NORTH CAROLINA PROFESSIONAL SEAL 047349 ENGINEER

DocuSigned by: James D. Nash
CERTIFICATE NO.: C0512170A0BA8A...
5/28/2025 12:31:58 PM EDT

UTILITY CONSTRUCTION PLANS ONLY

DOCUMENT NOT CONSIDERED FINAL UNTIL ALL SIGNATURES ARE COMPLETED

UTILITY CONSTRUCTION

50 25 0 50 100
PLAN SCALE: 1" = 50'

JMT

NC GRID NAD 83 NA 2011

MATCHLINE -L- STA. 549+00.00
-WL-1 STA. 19+21.75 SEE SHEET 5

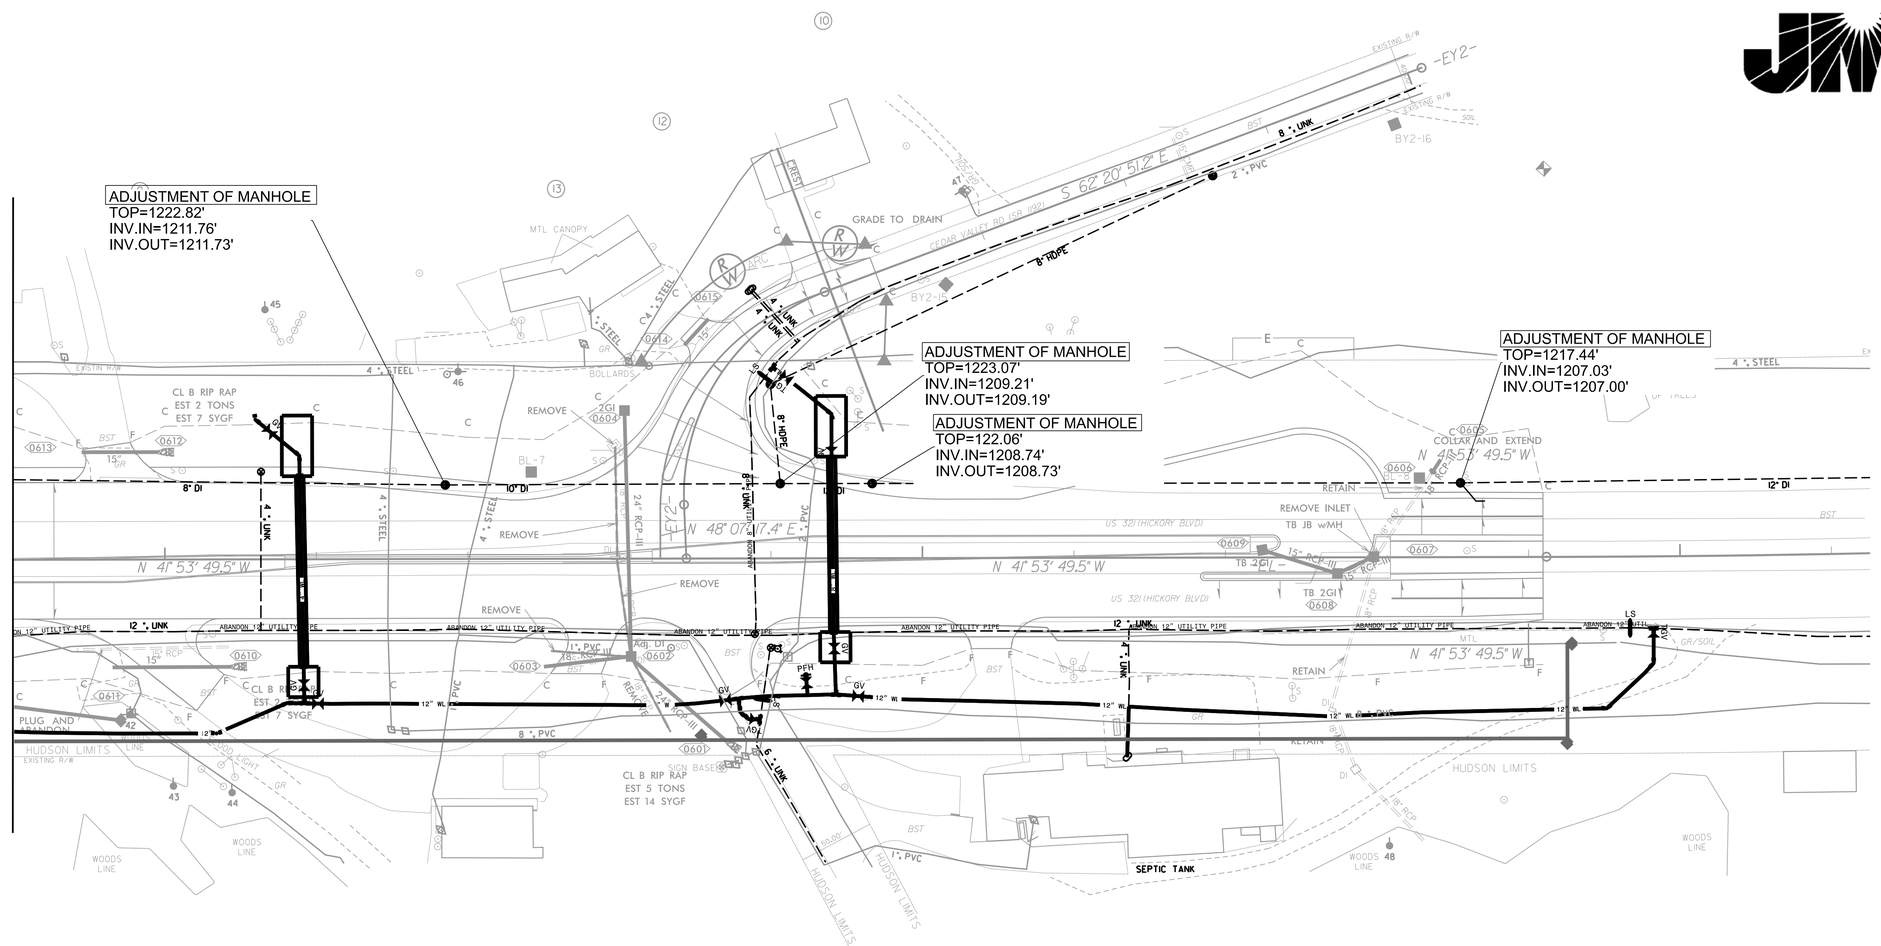

5/15/2025 9:23:08 AM
U:\Projects\U4700CC_utl\UC_6.dgn
User: RWilson