Docusign Envelope ID: 0AC94FC1-09D6-4974-B4A0-36C6B7FB7217

8/17/99

PROJECT REFERENCE NO.	SHEET NO.
R-5739	29
R/W SHEET NO.	
ROADWAY DESIGN ENGINEER	HYDRAULICS ENGINEER
SEAL 19724	SEAL 16600
8/13/2025	8/13/2025

DOCUMENT NOT CONSIDERED FINAL UNLESS ALL SIGNATURES COMPLETED

TGS ENGINEERS
706 HILLSBOROUGH ST. SUITE 200
RALEIGH, NC 27603
PH (919) 773-8887
CORP. LICENSE NO.: C-0275

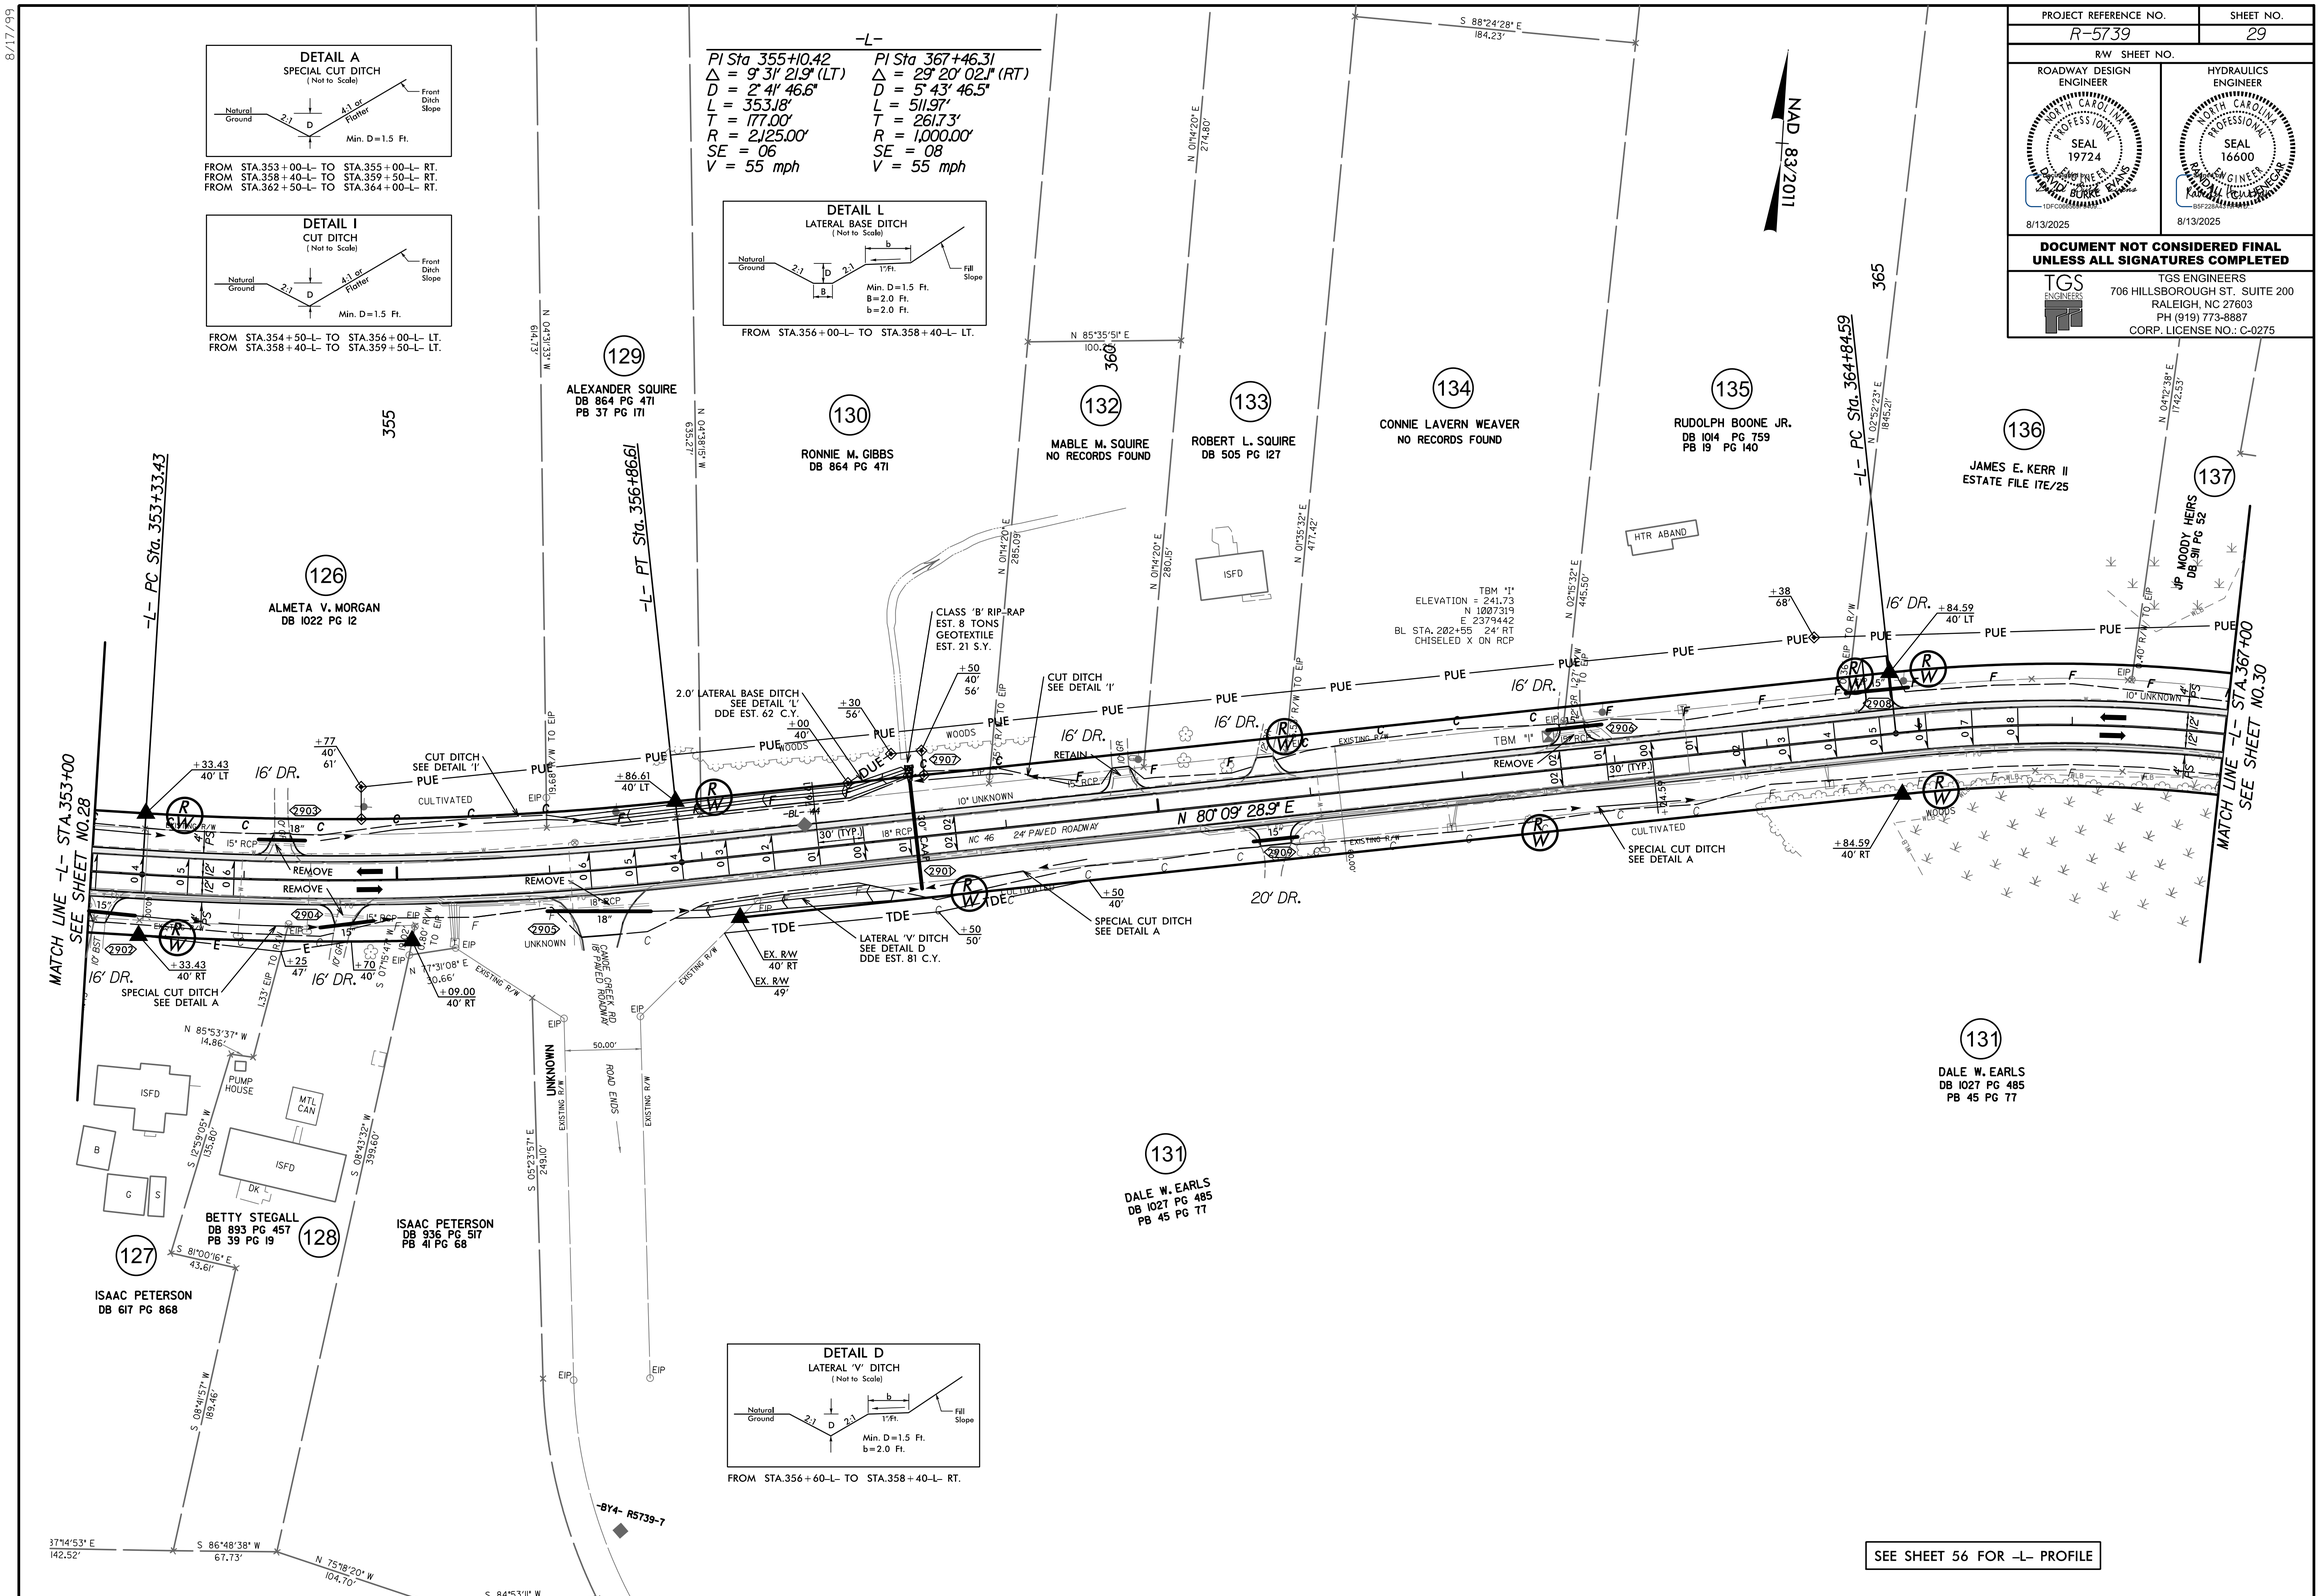

8/7/2025
R:\Roadway\Proj\R5739_RDY_PSH_29.dgn
User:bevans