Docusign Envelope ID: 6E8CD4EA-3D52-4E97-971C-9FB9695154A3

5/28/99

TGS ENGINEERS
706 HILLSBOROUGH ST. SUITE 200
RALEIGH, NC 27603
PH (919) 773-8887
CORP. LICENSE NO.: C-0275

PROJECT REFERENCE NO.	SHEET NO.
R-5739	62

ROADWAY DESIGN ENGINEER
NORTH CAROLINA PROFESSIONAL SEAL 19724 ENGINEER DAVID BURKE EVANS
8/13/2025

HYDRAULICS ENGINEER
NORTH CAROLINA PROFESSIONAL SEAL 16600 ENGINEER PAUL J. HINEGARDNER
8/13/2025

DOCUMENT NOT CONSIDERED FINAL UNLESS ALL SIGNATURES COMPLETED

EXISTING GROUND
PROPOSED GRADE
LEFT DITCH GRADE
RIGHT DITCH GRADE

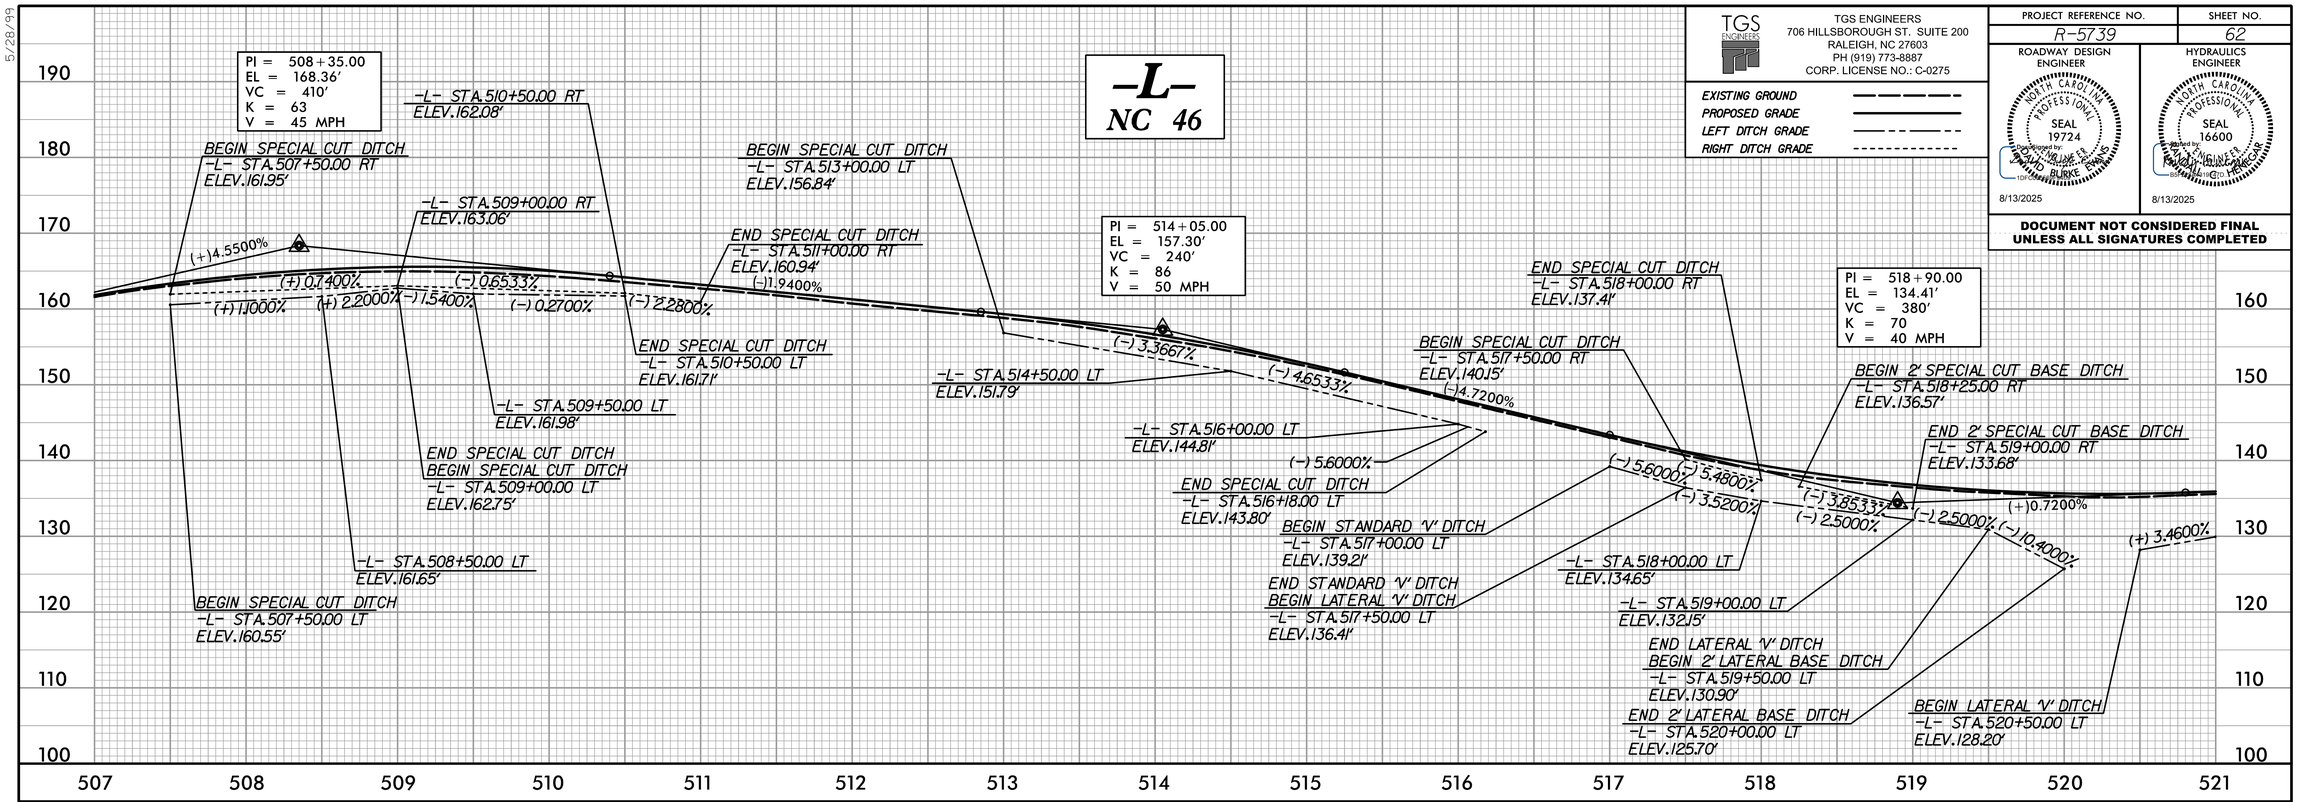

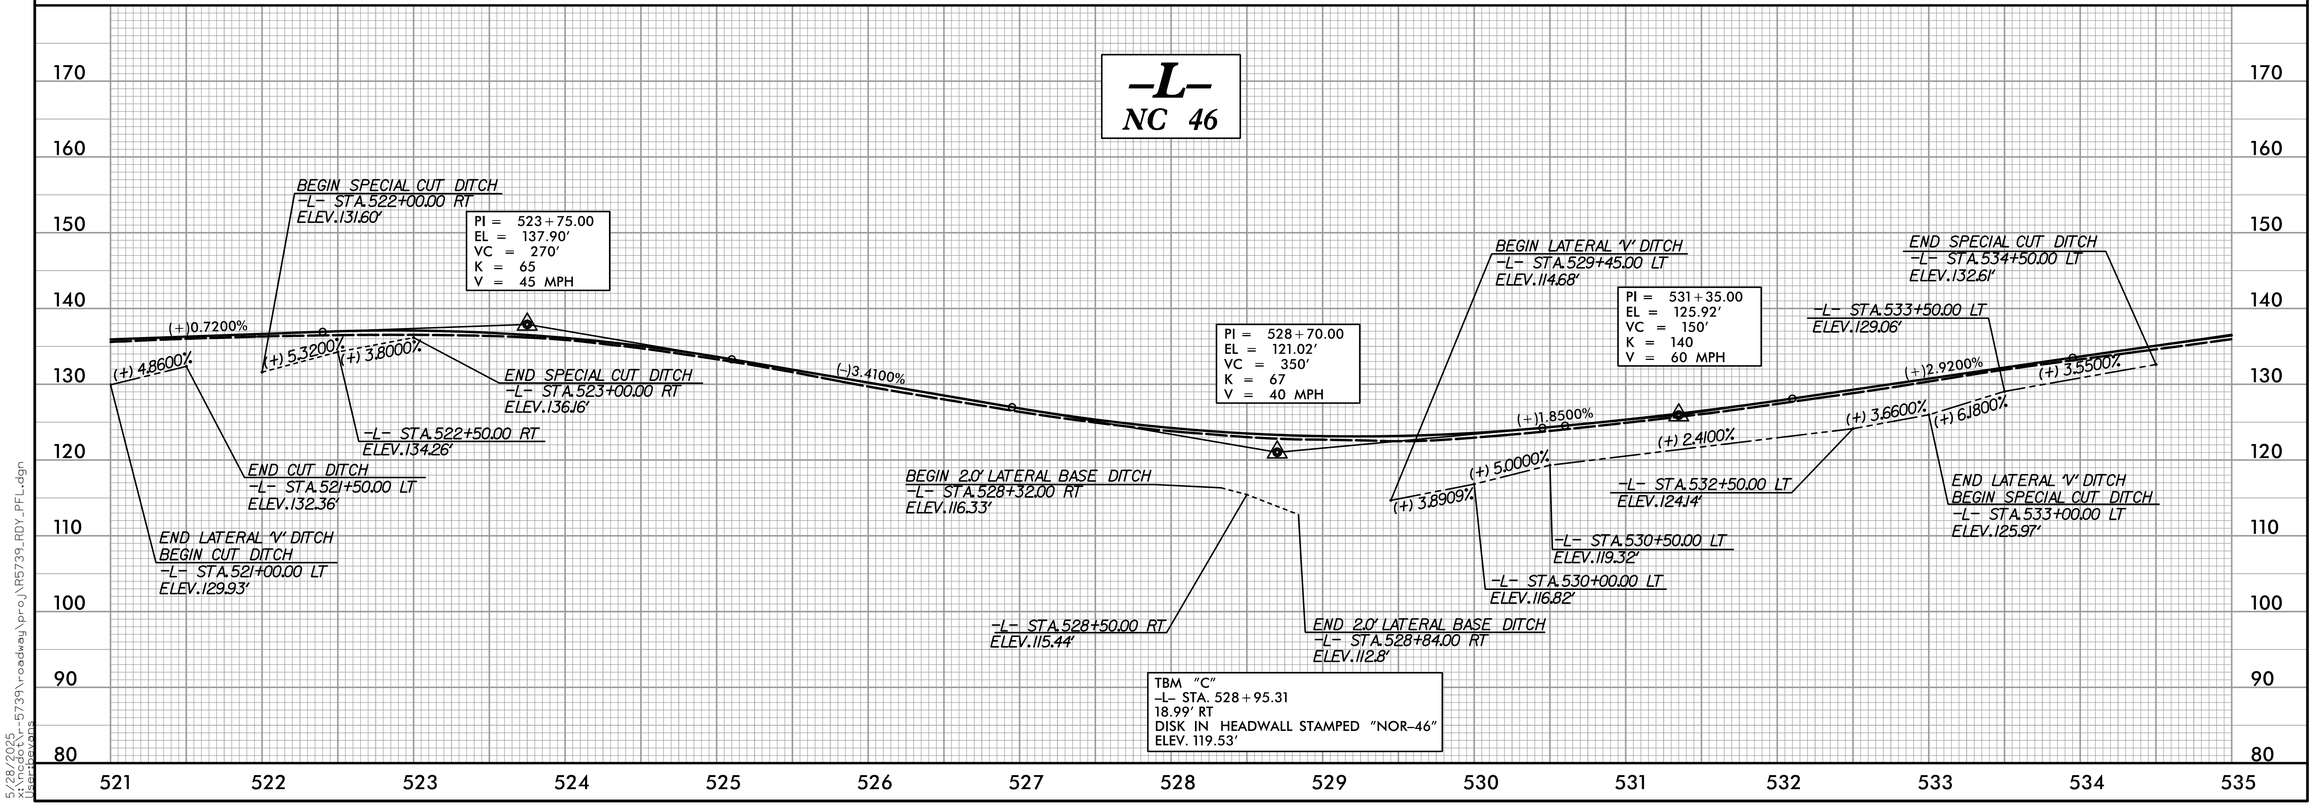

5/28/2025
x:\ncdot\r-5739\roadway\proj\R5739_RDY_PFL.dgn
User:evans